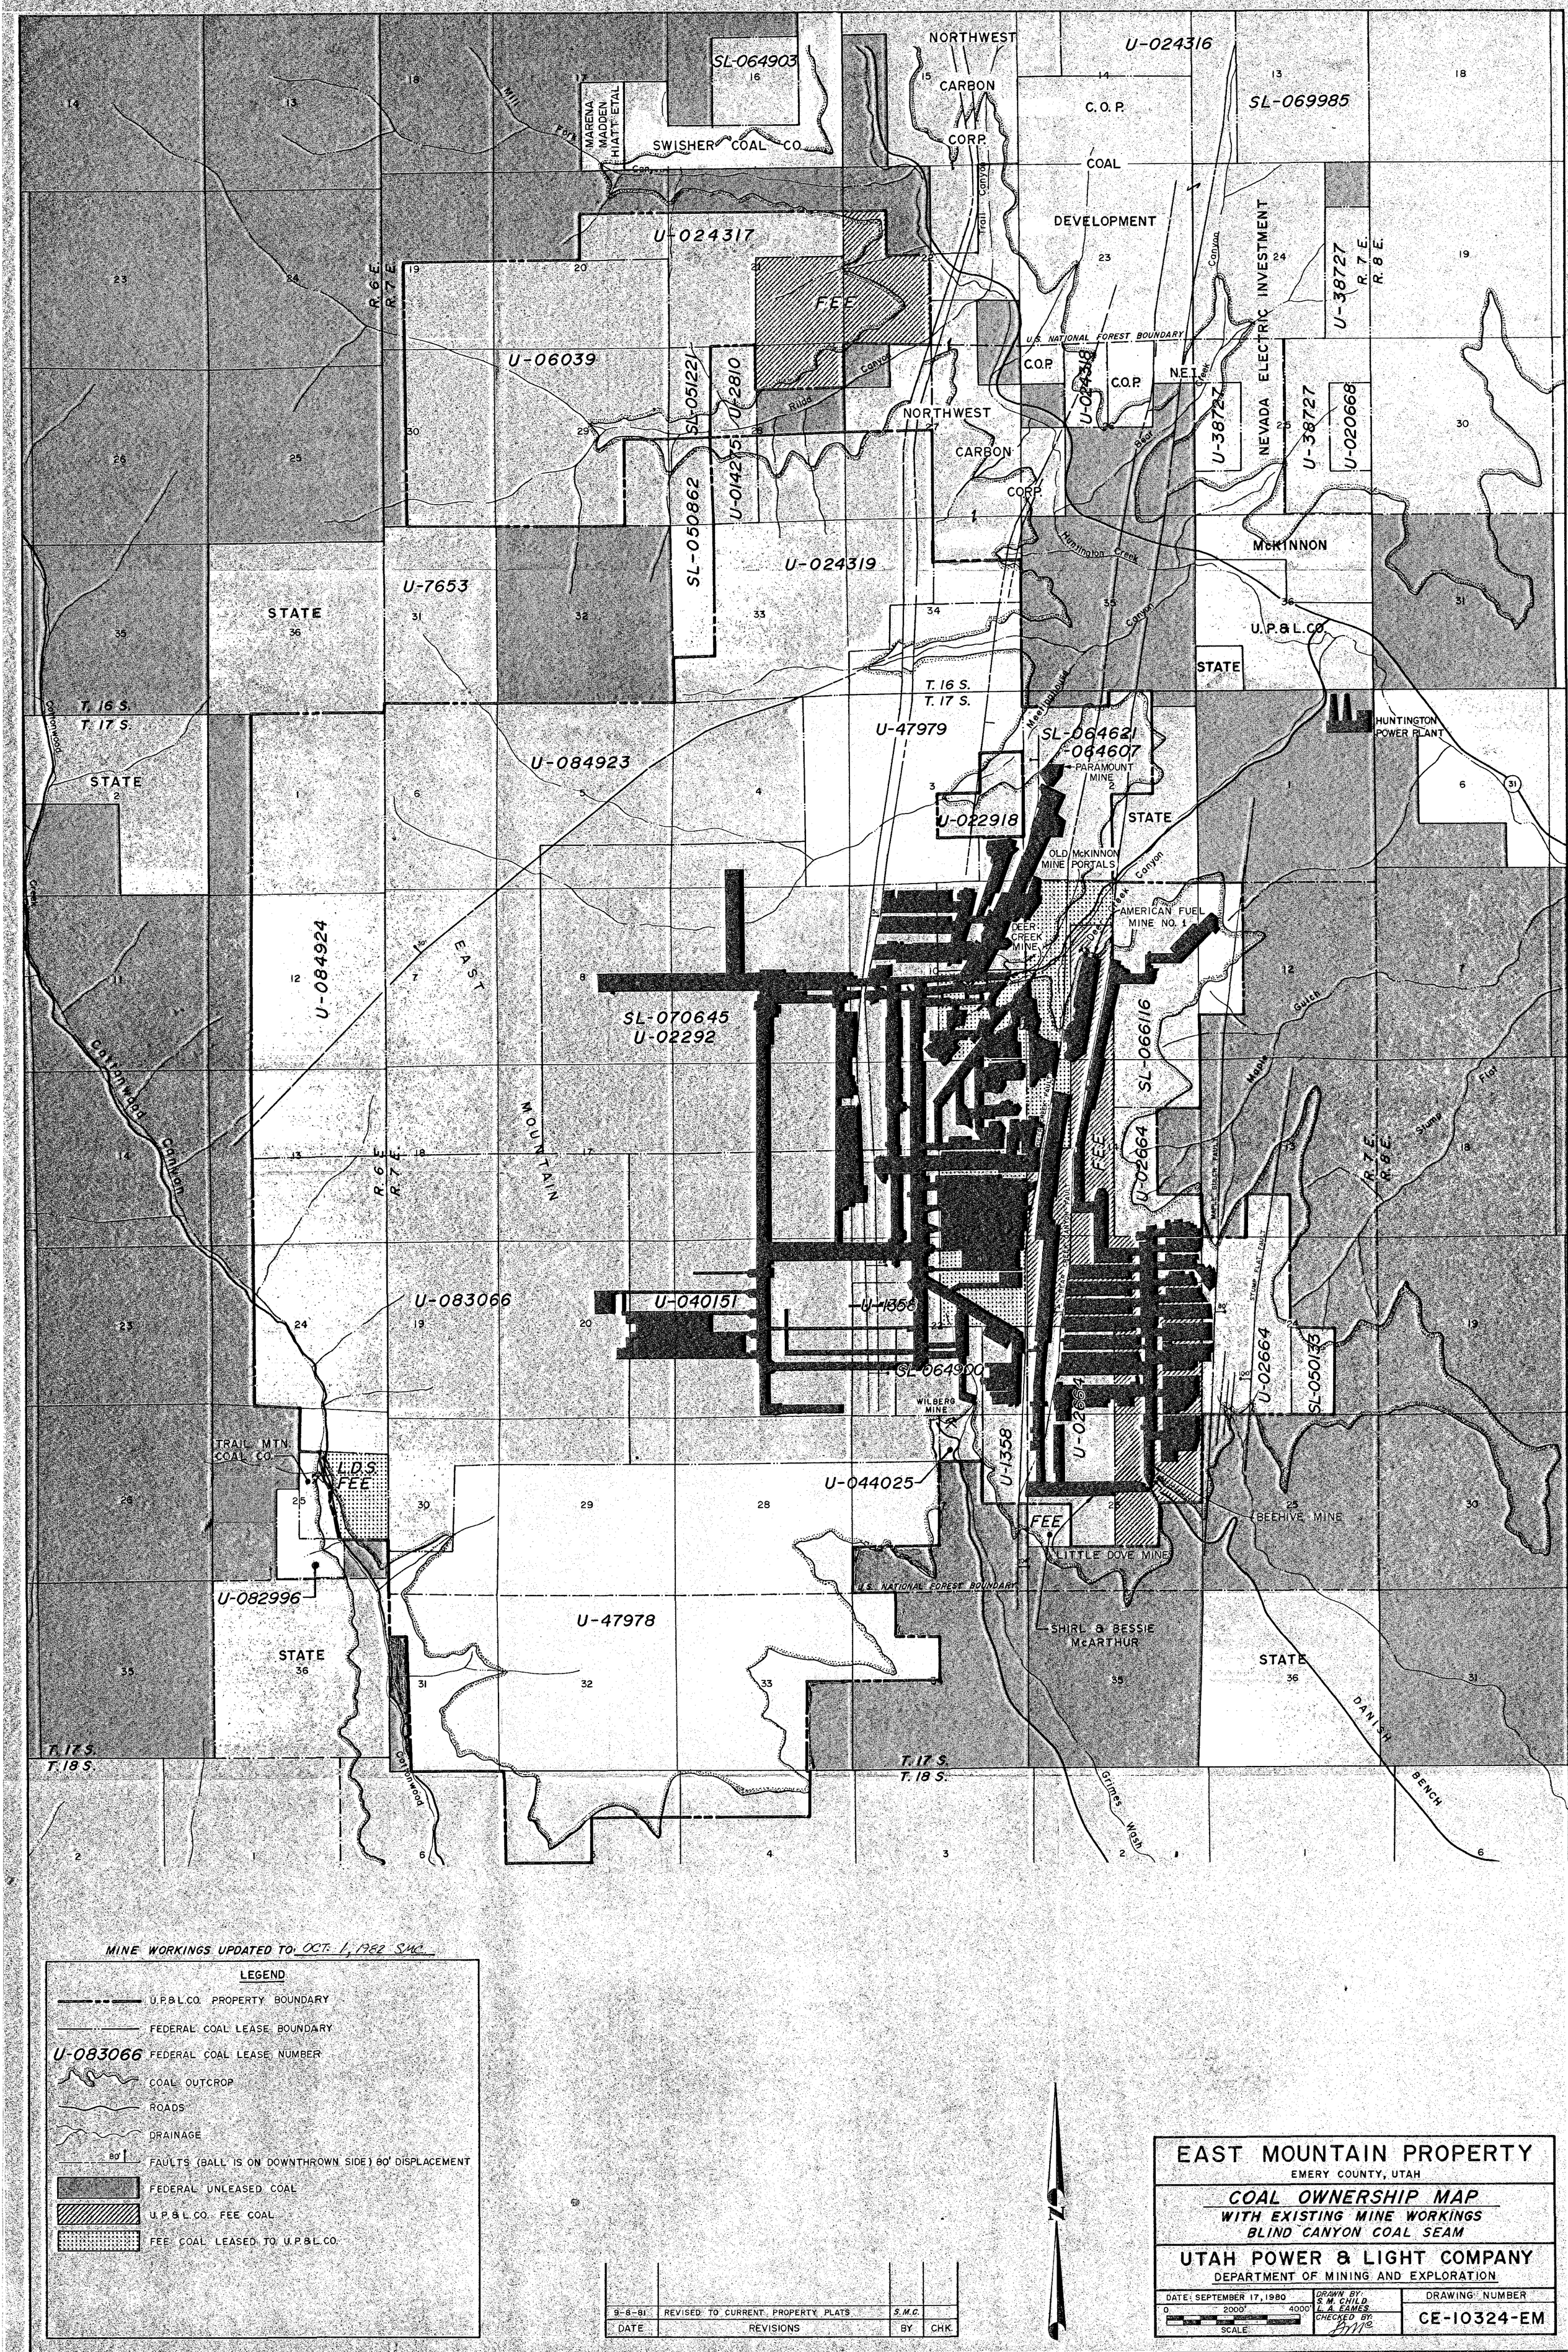

MINE WORKINGS UPDATED TO: OCT. 1, 1982 SMC

LEGEND

- U.P.&L.CO. PROPERTY BOUNDARY
- FEDERAL COAL LEASE BOUNDARY
- U-083066 FEDERAL COAL LEASE NUMBER
- COAL OUTCROP
- ROADS
- DRAINAGE
- 80' FAULTS (BALL IS ON DOWNTHROWN SIDE) 80' DISPLACEMENT
- FEDERAL UNLEASED COAL
- U.P.&L.CO. FEE COAL
- FEE COAL LEASED TO U.P.&L.CO.

DATE	REVISIONS	BY	CHK.
9-8-81	REVISED TO CURRENT PROPERTY PLATS	S.M.C.	

EAST MOUNTAIN PROPERTY

EMERY COUNTY, UTAH

COAL OWNERSHIP MAP

WITH EXISTING MINE WORKINGS
BLIND CANYON COAL SEAM

UTAH POWER & LIGHT COMPANY

DEPARTMENT OF MINING AND EXPLORATION

DATE: SEPTEMBER 17, 1980
0 2000' 4000'
SCALE

DRAWN BY: S. M. CHILD
L. A. EAMES
CHECKED BY: BMc

DRAWING NUMBER
CE-10324-EM