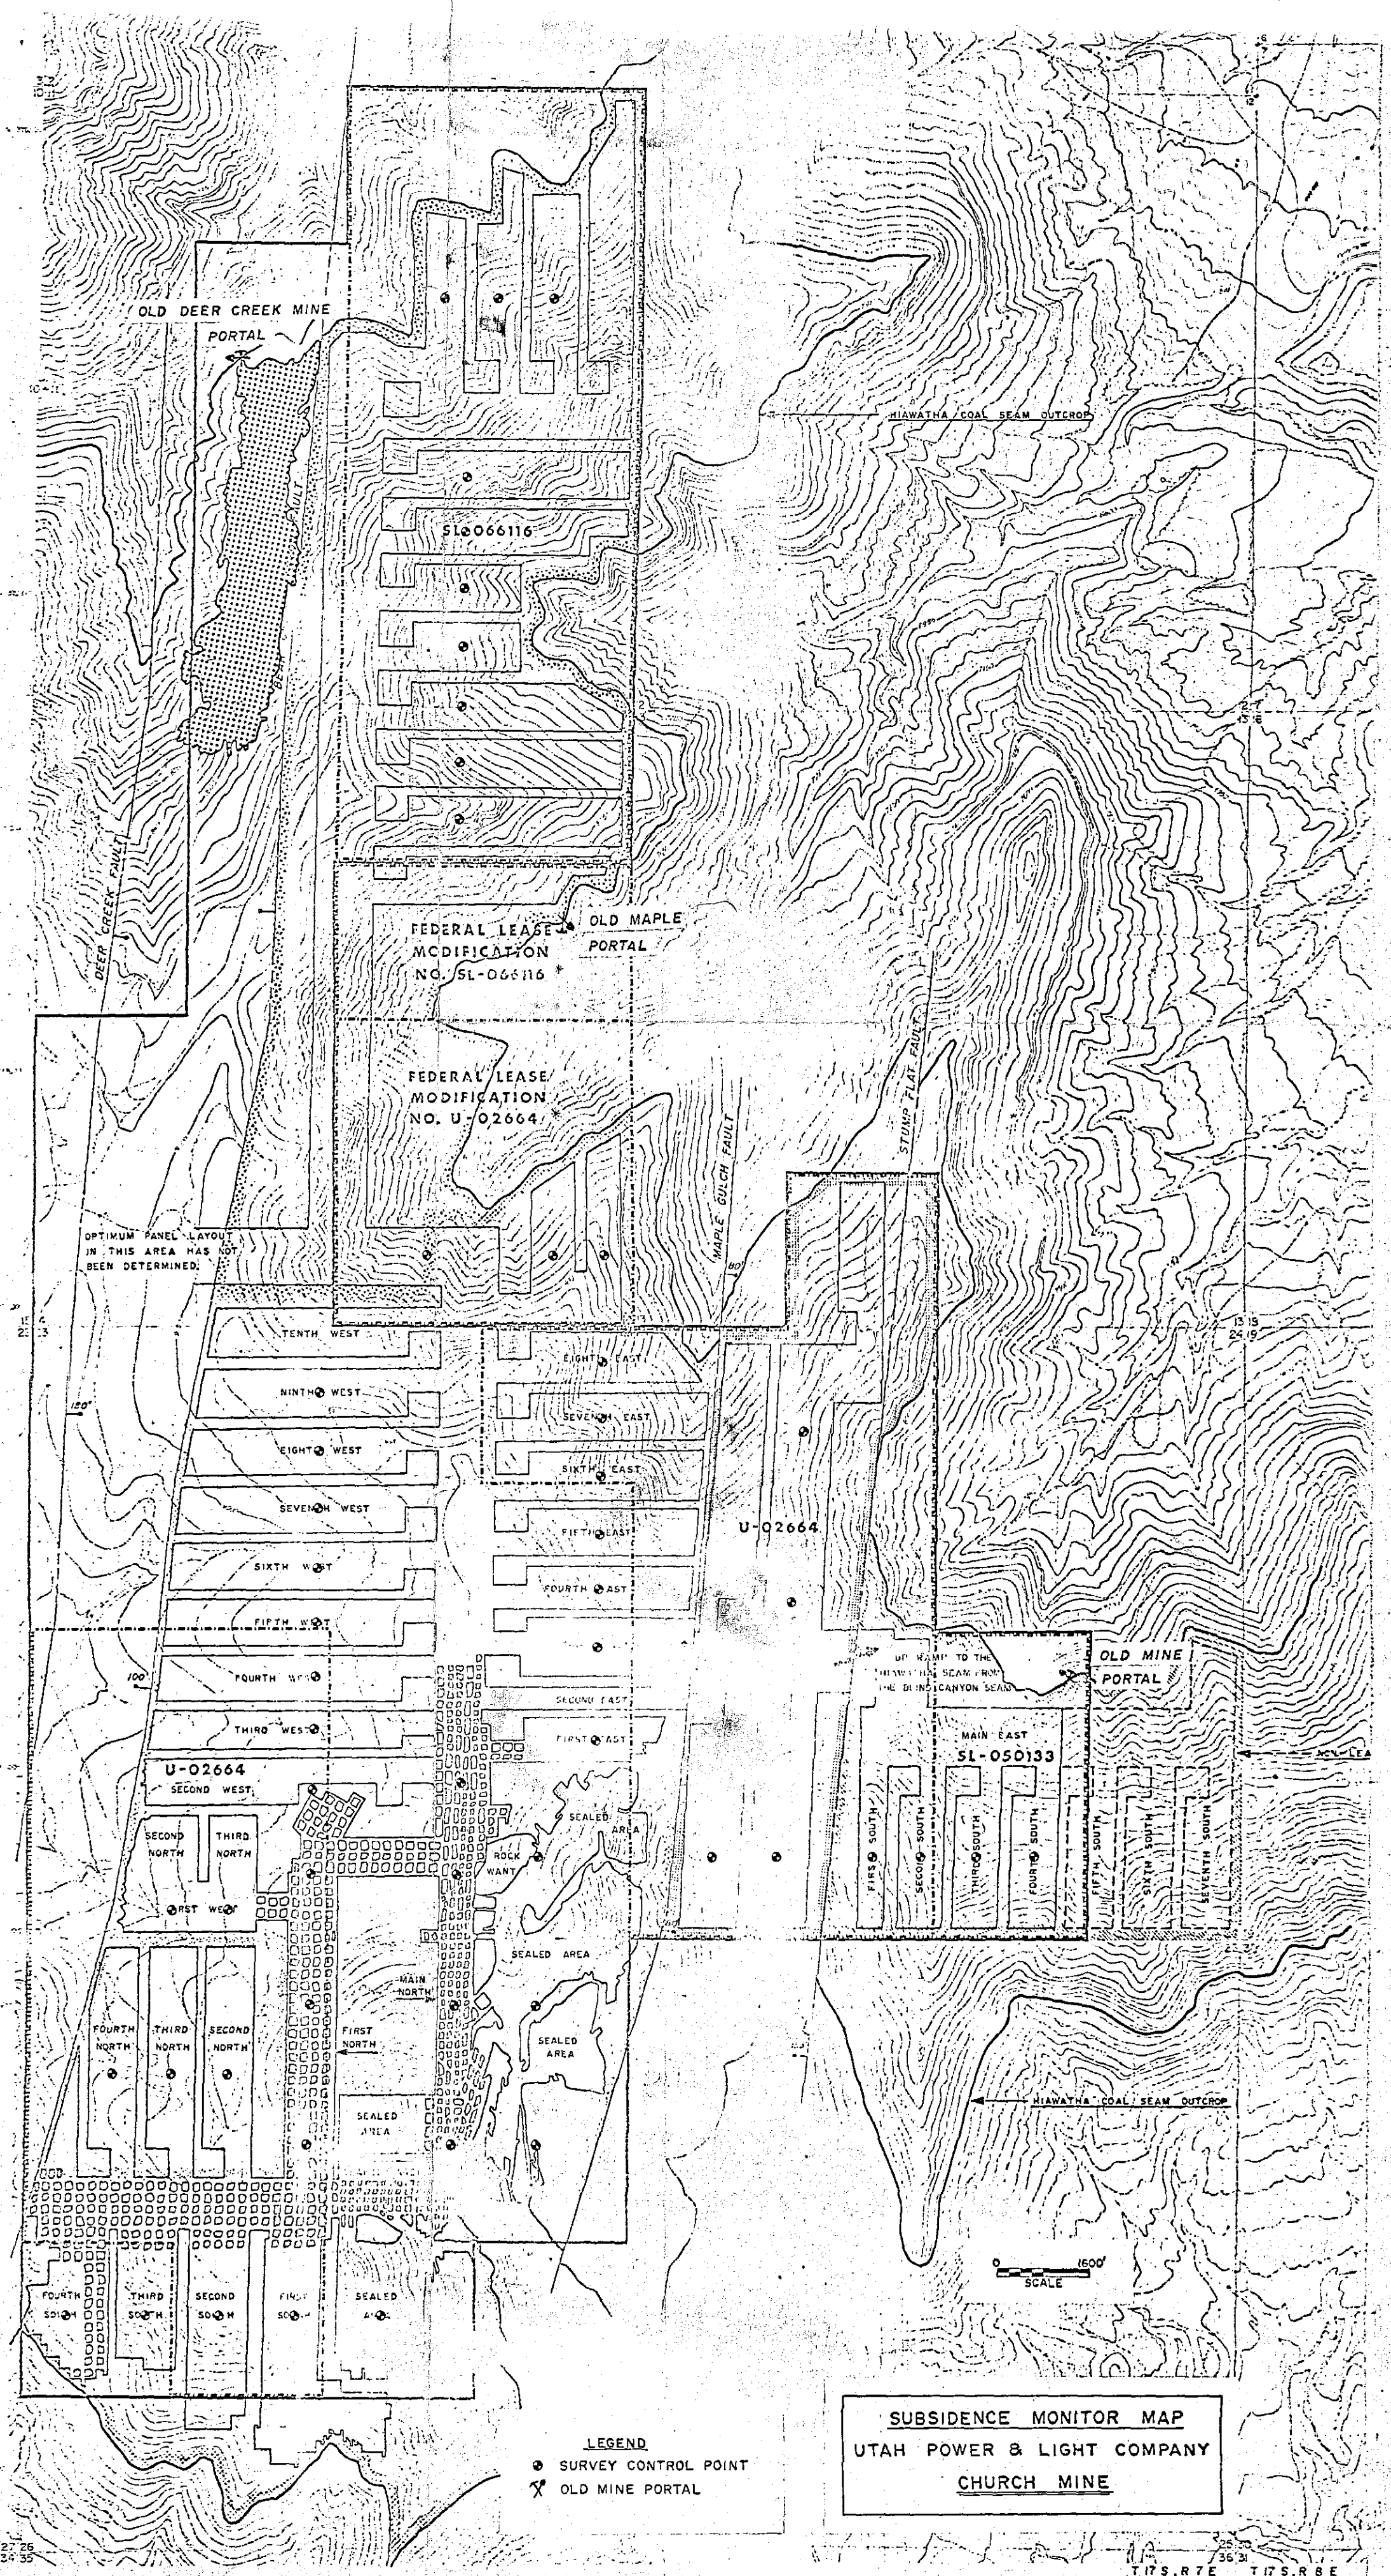
OLD DEER CREEK MINE
PORTAL
HIAWATHA COAL SEAM OUTCROP
SL-066116
DEER CREEK FAULT
FEDERAL LEASE MODIFICATION NO. SL-066116 *
OLD MAPLE PORTAL
FEDERAL LEASE MODIFICATION NO. U-02664 *
STUMP FLAT FAULT
MAPLE GULCH FAULT
OPTIMUM PANEL LAYOUT IN THIS AREA HAS NOT BEEN DETERMINED.
TENTH WEST
NINTH WEST
EIGHTH WEST
SEVENTH WEST
SIXTH WEST
FIFTH WEST
FOURTH WEST
THIRD WEST
SECOND WEST
FIRST WEST
EIGHTH EAST
SEVENTH EAST
SIXTH EAST
FIFTH EAST
FOURTH EAST
SECOND EAST
FIRST EAST
U-02664
OLD MINE PORTAL
MAIN EAST
SL-050133
FIRST SOUTH
SECOND SOUTH
THIRD SOUTH
FOURTH SOUTH
FIFTH SOUTH
SIXTH SOUTH
SEVENTH SOUTH
SECOND NORTH
THIRD NORTH
ROCK WANT
SEALED AREA
MAIN NORTH
FIRST NORTH
FOURTH NORTH
THIRD NORTH
SECOND NORTH
HIAWATHA COAL SEAM OUTCROP
0 1600'
SCALE
LEGEND
SURVEY CONTROL POINT
OLD MINE PORTAL
SUBSIDENCE MONITOR MAP
UTAH POWER & LIGHT COMPANY
CHURCH MINE
T17S,R7E
T17S,R8E