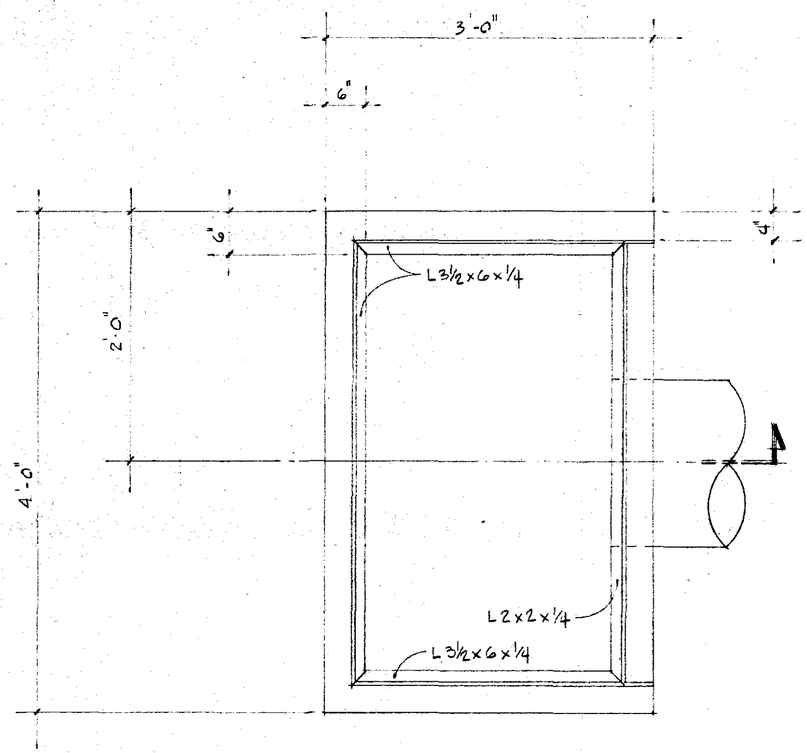

PLAN VIEW OF CATCH BASIN

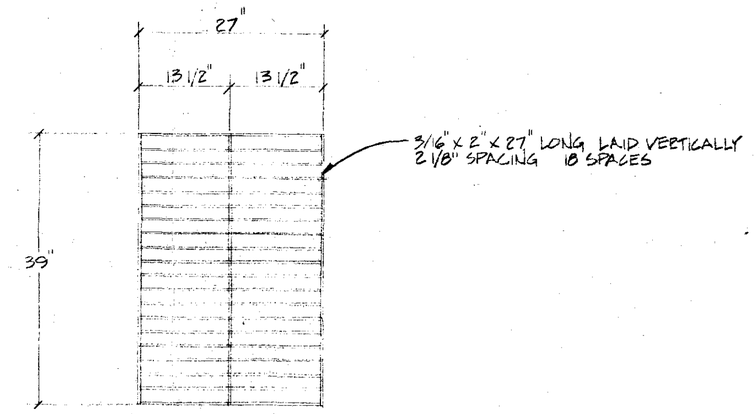

BAR GRATING DETAIL

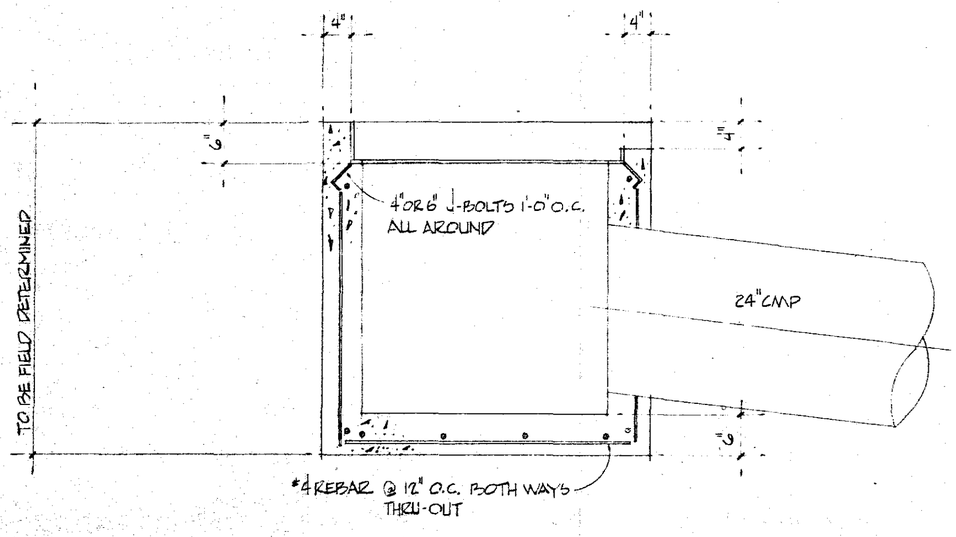

SECTION THRU CATCH BASIN

NOTE:
(1) L 3½ x 6 x ¼ - 3½" SIDE TO BE CUT FLUSH WITH CONCRETE.
(2) #4 REBAR (ONE) AROUND OPENING OF 24" Ø CMP PIPE.

RECEIVED
FEB 01 1982
DIVISION OF
OIL, GAS & MINING

File Copy ACT/015/017

EMERY MINING CORP.

HUNTINGTON, UTAH 84528

SURFACE DRAINAGE CATCH BASIN

© DES-BEE-DOVE

MARK	REVISIONS	DATE

DRAWN BY: K.J.L.	APPROVED BY: T. FAUCHEUX	DRAWING NO. CS 577C
SCALE: 3/4" = 1'-0"	DATE: 1-19-82	