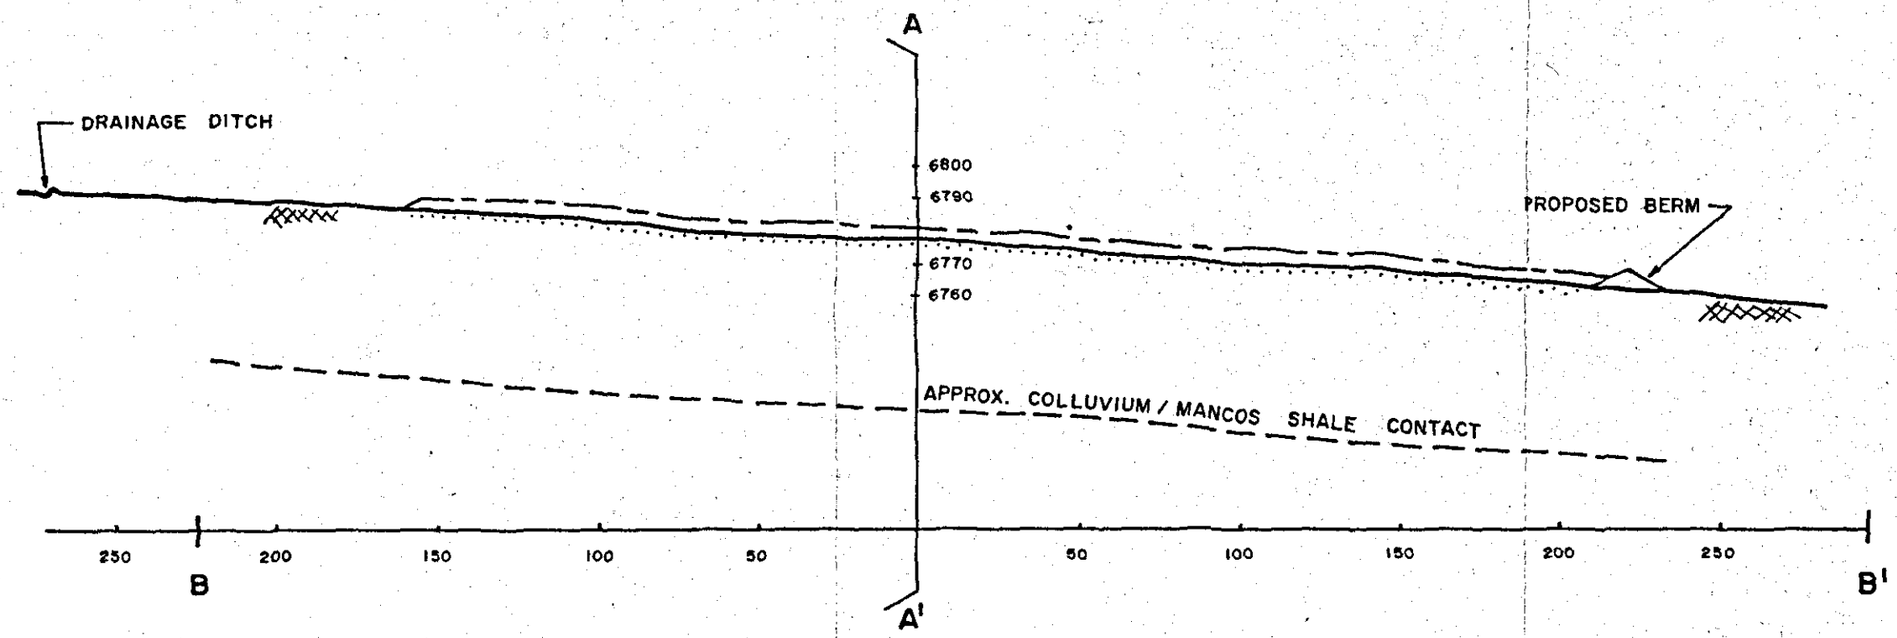

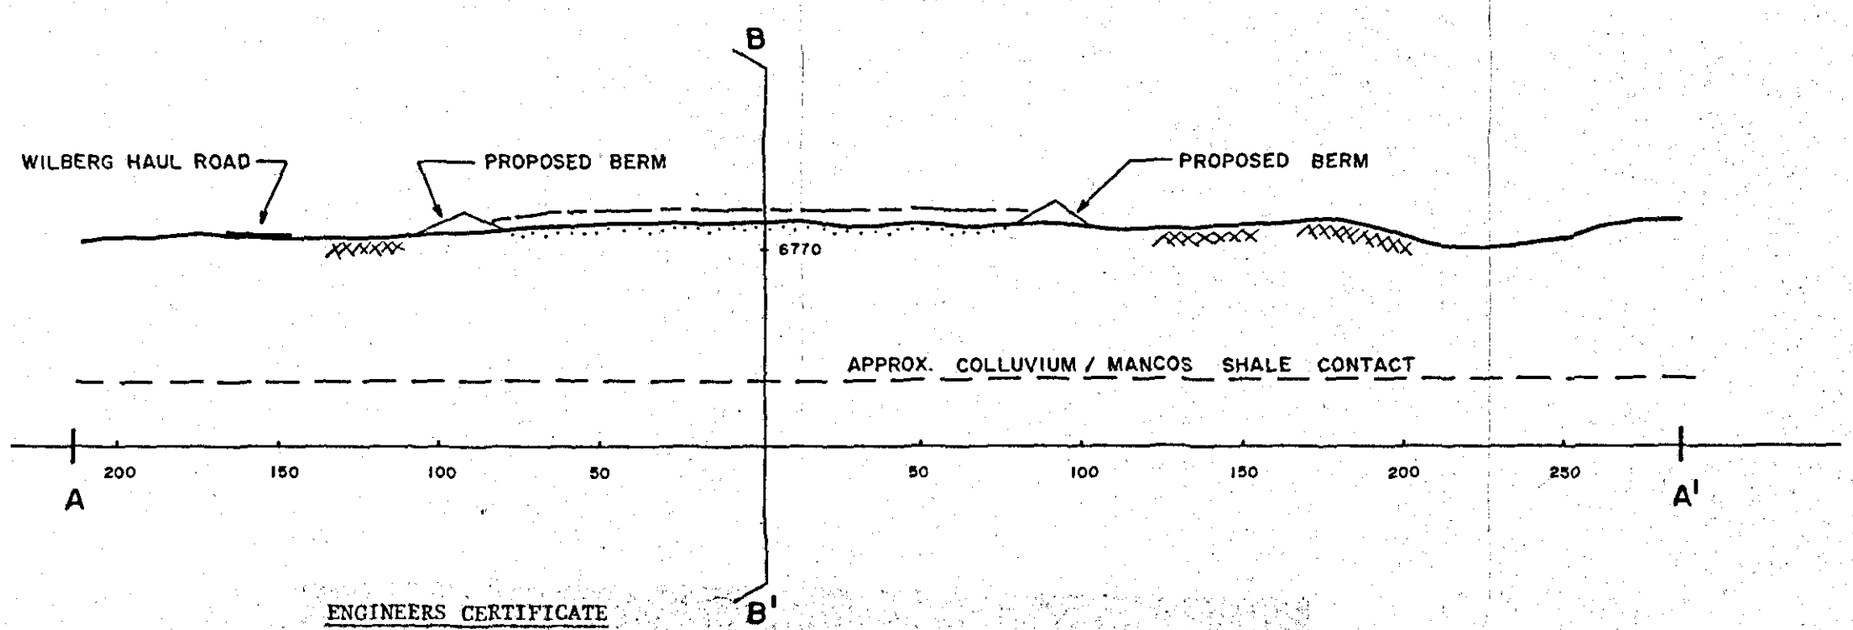

ENGINEERS CERTIFICATE

I, W.J. WHITNEY Jr., hereby certify that I am a Registered Professional Engineer, licensed in the State of Utah, and that I hold Certificate No. 4904. I also certify that the design shown has been prepared under my general direction and review and further, that it conforms to good engineering practice according to the best of my knowledge and belief.

REGISTERED PROFESSIONAL ENGINEER No. 4904 Willie J. Whitney, Jr.

12/29/80
DATE

Willie J. Whitney Jr.
NAME

LEGEND

- EXISTING SURFACE
- SURFACE TO BE EXCAVATED
- APPROX. FINAL SURFACE

T. 17 S., R. 6 E. S.L.B.&M.

WILBERG & DES-BEE-DOVE MINES EMERY COUNTY, UTAH		
UNDERGROUND DEVELOPMENT WASTE DISPOSAL SITE CROSS SECTIONS		
UTAH POWER & LIGHT COMPANY DEPARTMENT OF MINING & EXPLORATION		
SCALE: V. & H. 1" = 50'	DRAWN BY: B.A.S.	DRAWING NUMBER
DATE: DEC. 10, 1980	CHECKED BY:	CM-10359-WB