MONSEN ENGINEERING CO. 83541

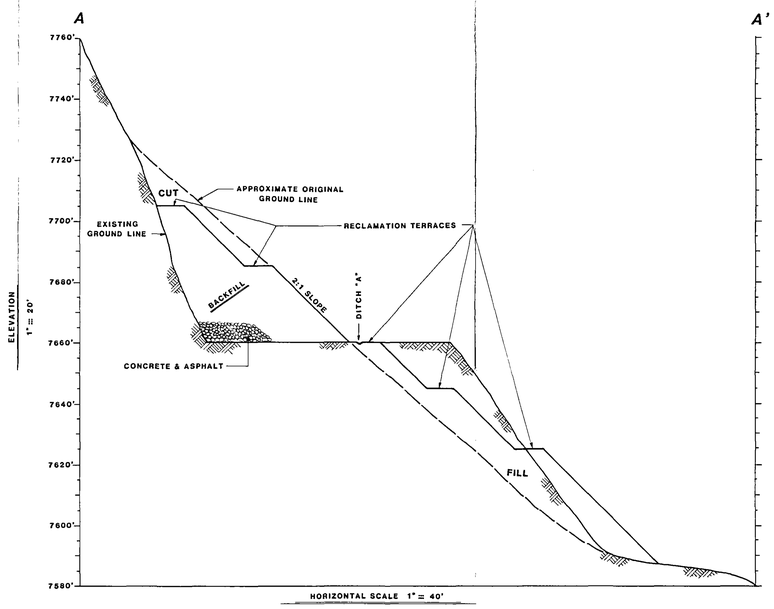

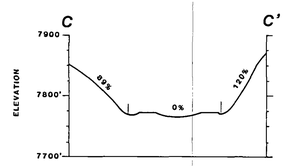

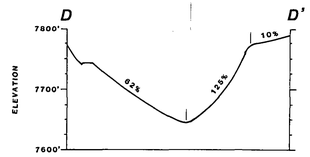

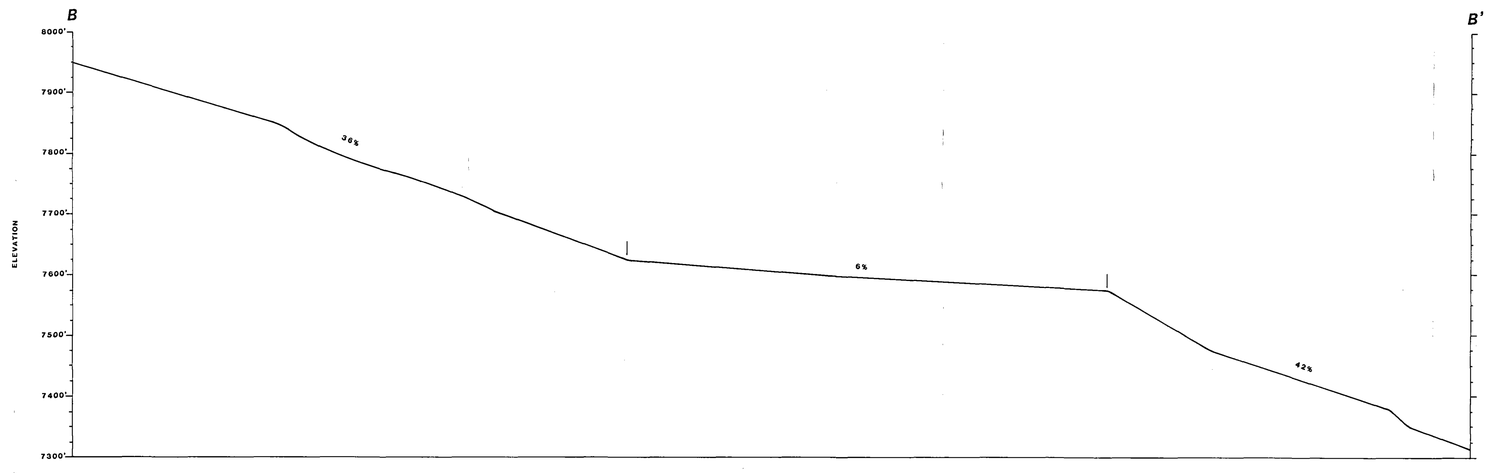

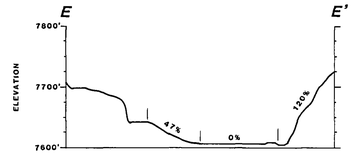

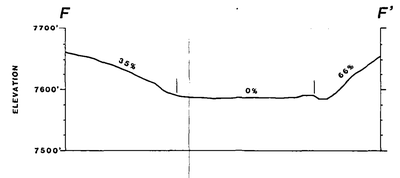

4-2

FINAL RECLAMATION PROFILES

DATE	REVISIONS	BY	CHK.
11-29-83	REDRAWN TO CONFORM WITH REVISED FINAL RECLAMATION CONTOURS	SMC	

DES-BEE-DOVE COAL MINES
EMERY COUNTY, UTAH

FINAL RECLAMATION MAP

UTAH POWER & LIGHT COMPANY
DEPARTMENT OF MINING & EXPLORATION

DRAWN BY: S.M. CHILD	CHECKED BY:	DATE: NOV. 29, 1983
SCALE 0 100' 200'	SHEET NO. 4 of 5	DRAWING NUMBER CM-10393-DS