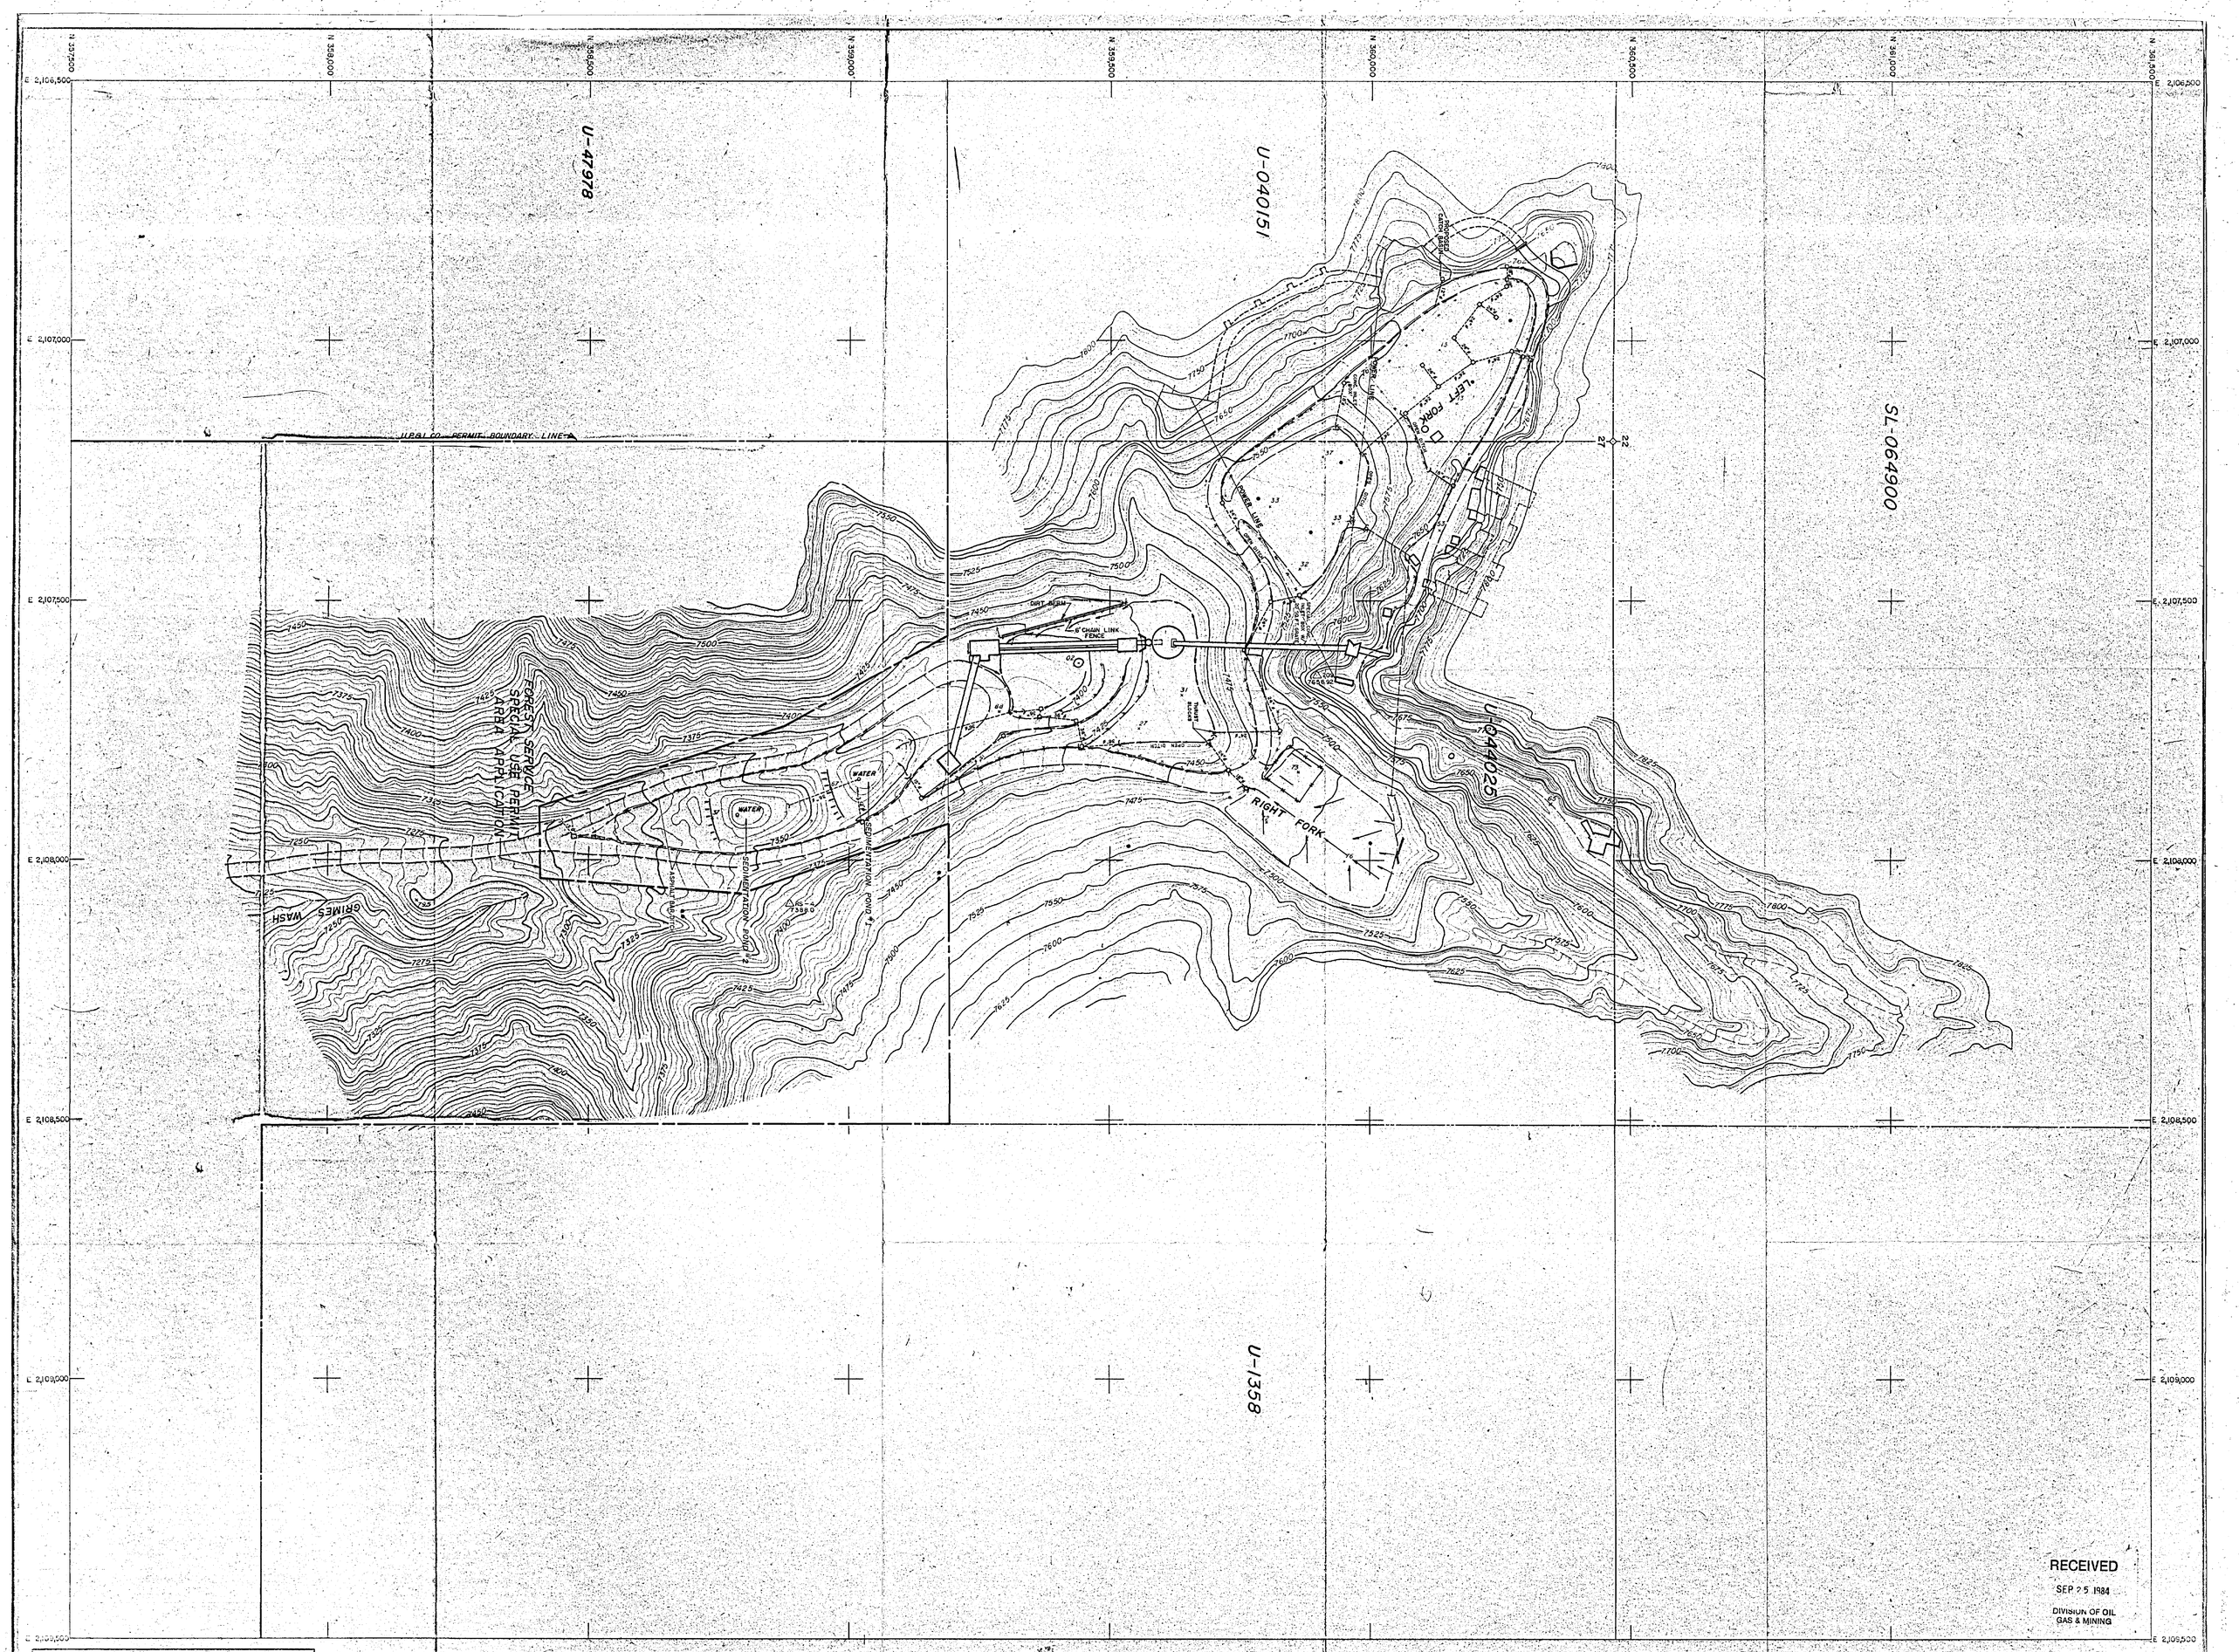

RECEIVED
SEP 25 1984
DIVISION OF OIL GAS & MINING

LEGEND

———	U.P.&L.CO. PERMIT BOUNDARY LINE
———	FEDERAL COAL LEASE BOUNDARY LINE
U-044025	FEDERAL COAL LEASE NUMBER
□	PRECAST CATCH BASINS (UNLESS OTHERWISE NOTED)
- - - -	CORRUGATED STEEL PIPE (SIZE NOTED)
——	OPEN DITCH

DATE	REVISIONS	BY	CHK.
21 SEP 84	REVISED DRAINAGE AROUND SED. PONDS	TJF	
31 OCT 83	SURFACE FACILITIES REVISED TO DATE	AWB	
30 SEPT 83	PROPERTY BOUNDARY REVISED TO INCLUDE SPECIAL USE PERMIT	AWB	
6-29-82	REVISED RIGHT FORK TO FIELD CHECK	S.M.C.	
6-18-82	ADDED PROPOSED CATCH BASIN FOR SOUTH WILBERG PORTAL	S.M.C.	
9-22-81	ADDED FEDERAL COAL LEASE U-47978	S.M.C.	

THIS MAP IS BASED ON THE HUNTER PLANT STATE PLANE COORDINATE DATUM.
HUNTER PLANT C.A.F. = 1.0003022
EAST MTN. C.A.F. = 1.000435

T. 17 S., R. 7 E. S.L.B.&M.

CONTOUR INTERVAL = 50'
DATE OF PHOTOGRAPHY: AUG. 20, 1980

DEPARTMENT OF MINING & EXPLORATION

WILBERG COAL MINE
EMERY COUNTY, UTAH

SURFACE DRAINAGE COLLECTIVE SYSTEM

UTAH POWER & LIGHT COMPANY
SALT LAKE CITY, UTAH

SCALE 0 100' 200'
DRAWN BY: S.M. CHILD
CHECKED BY:
DATE: JANUARY 29, 1981
DRAWING NUMBER: CM-10372-WB

Topography Compiled by Photogrammetric Methods — INTERMOUNTAIN AERIAL SURVEYS, Salt Lake City, Utah 8101 — Jan. 1981