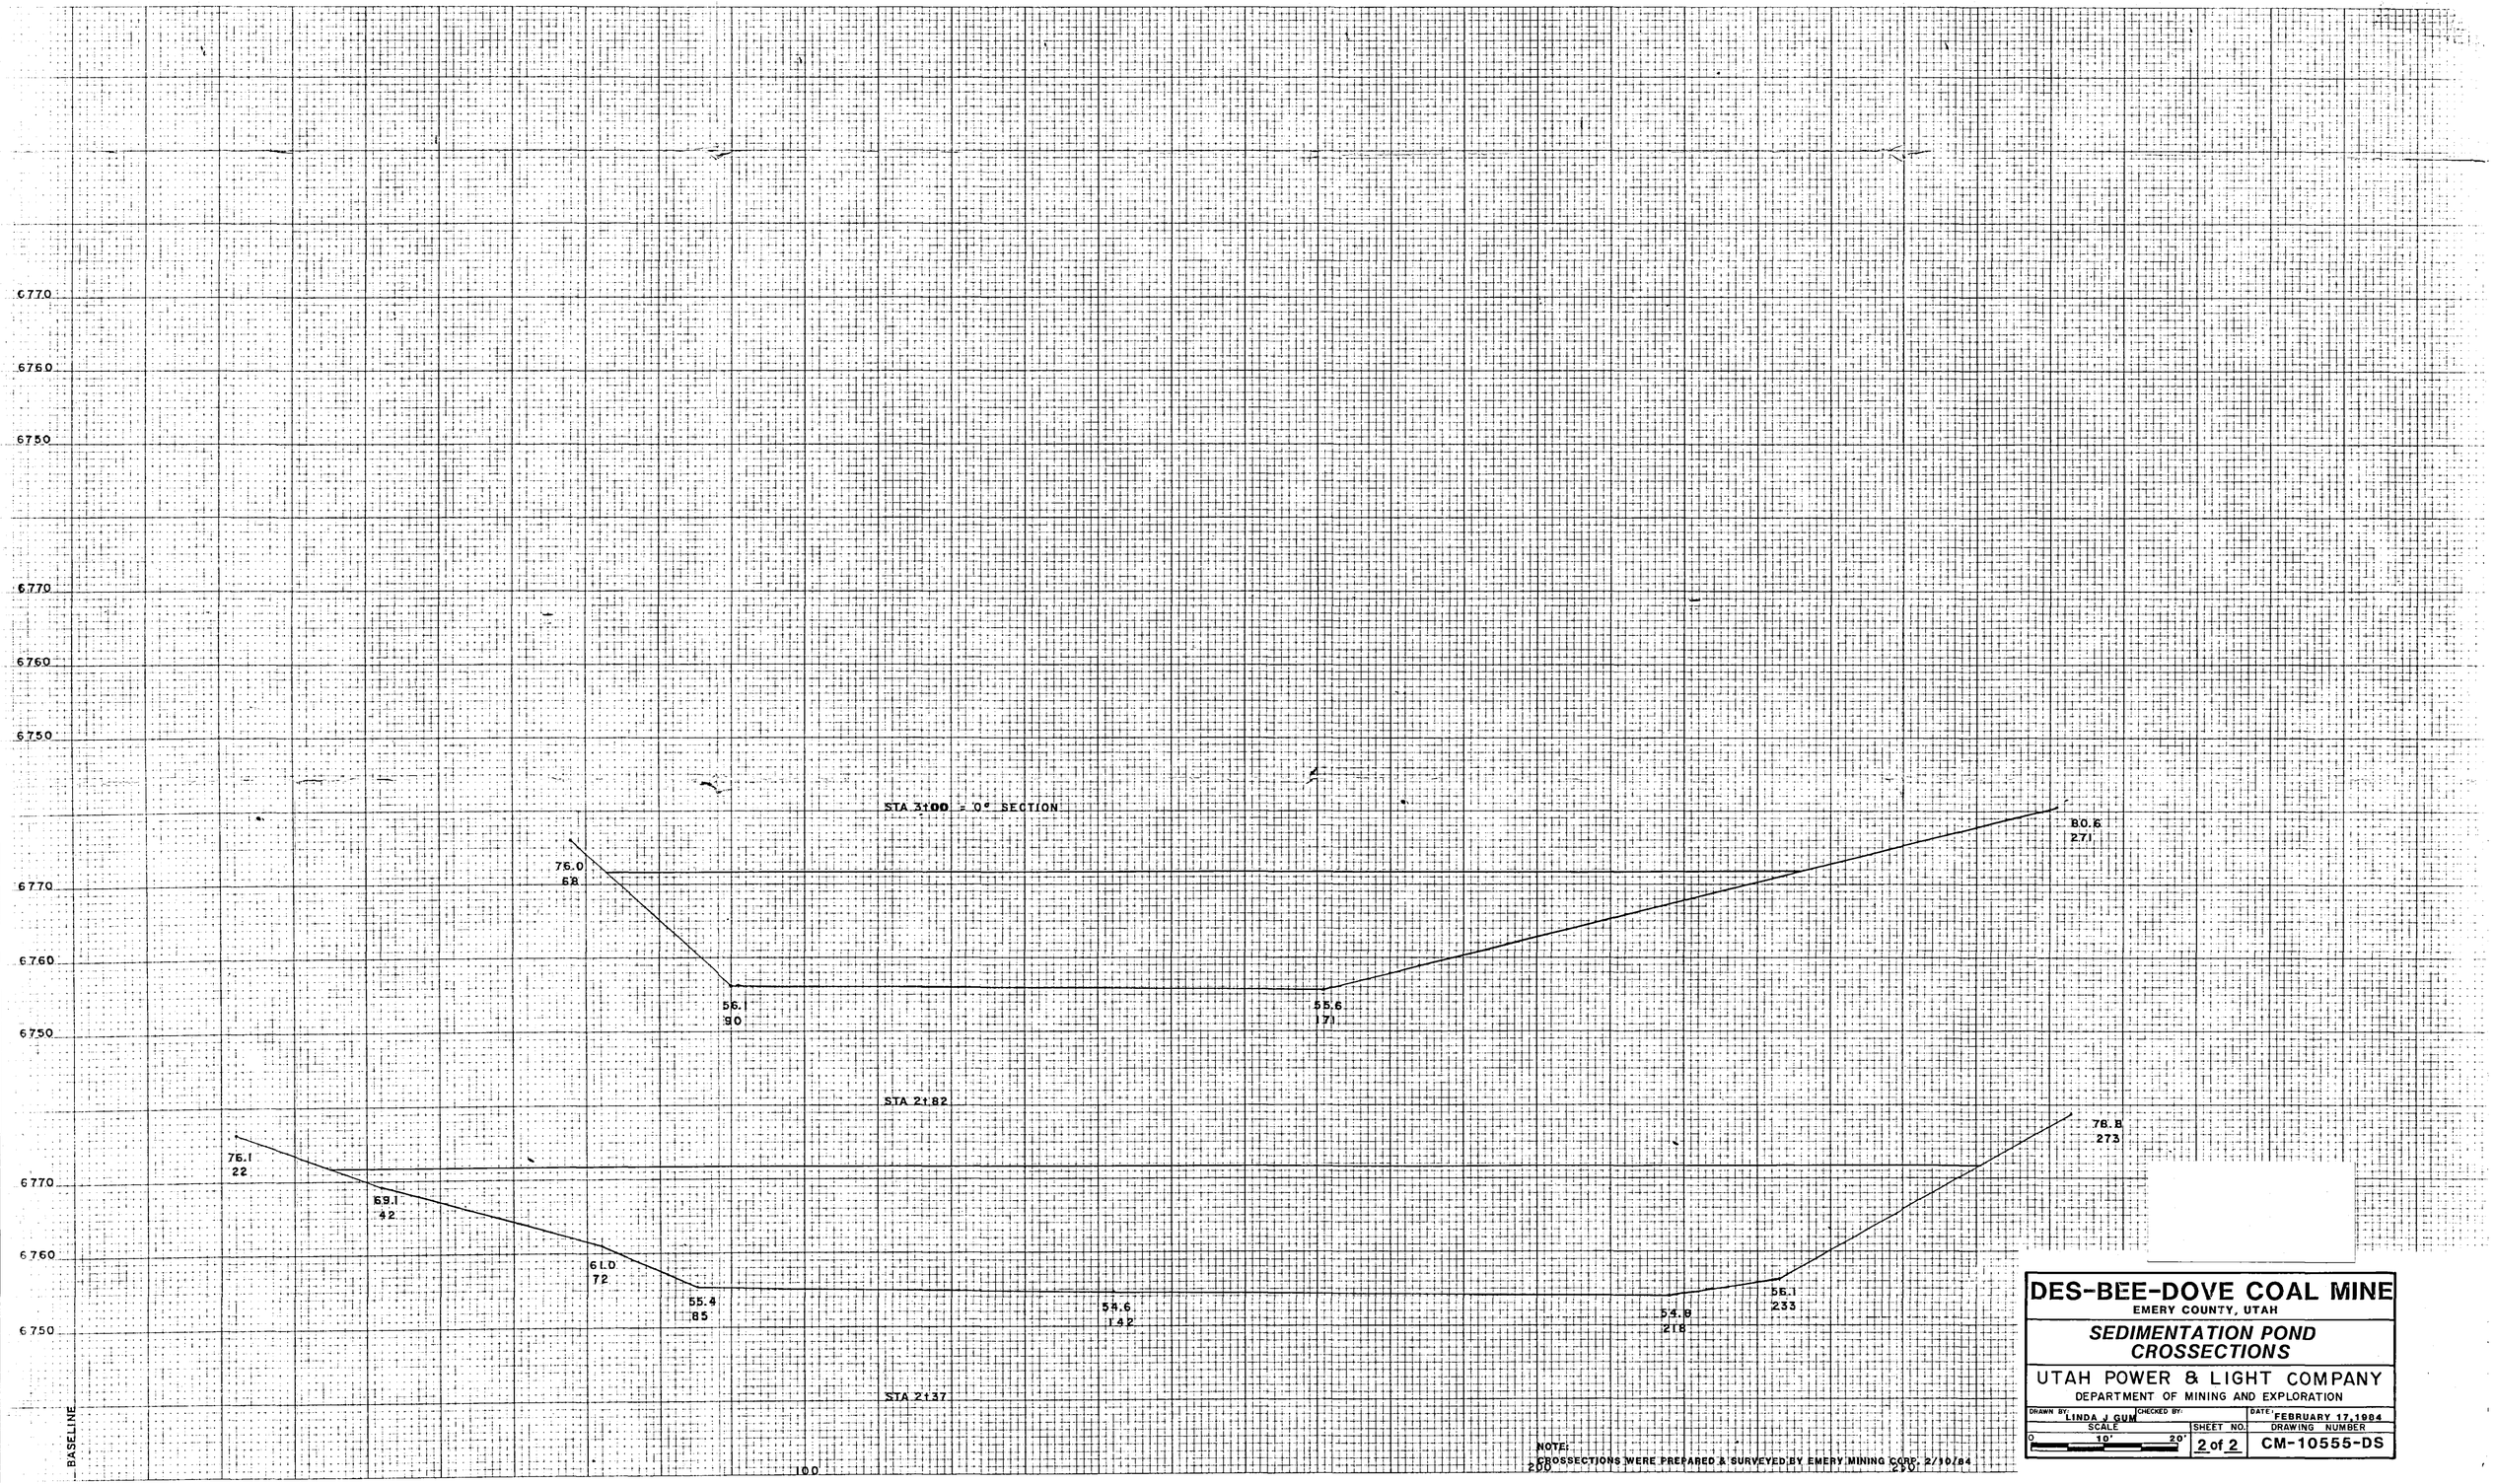

NOTE:
CROSSECTIONS WERE PREPARED & SURVEYED BY EMERY MINING CORP. 2/10/84

DES-BEE-DOVE COAL MINE

EMERY COUNTY, UTAH

SEDIMENTATION POND CROSSECTIONS

UTAH POWER & LIGHT COMPANY

DEPARTMENT OF MINING AND EXPLORATION

DRAWN BY: LINDA J GUM	CHECKED BY:	DATE: FEBRUARY 17, 1984
SCALE 0 10' 20'	SHEET NO. 2 of 2	DRAWING NUMBER CM-10555-DS

K+E 10 X 10 TO THE INCH
KEUFFEL & ESSER CO.
PRINTED IN U.S.A. FR1001