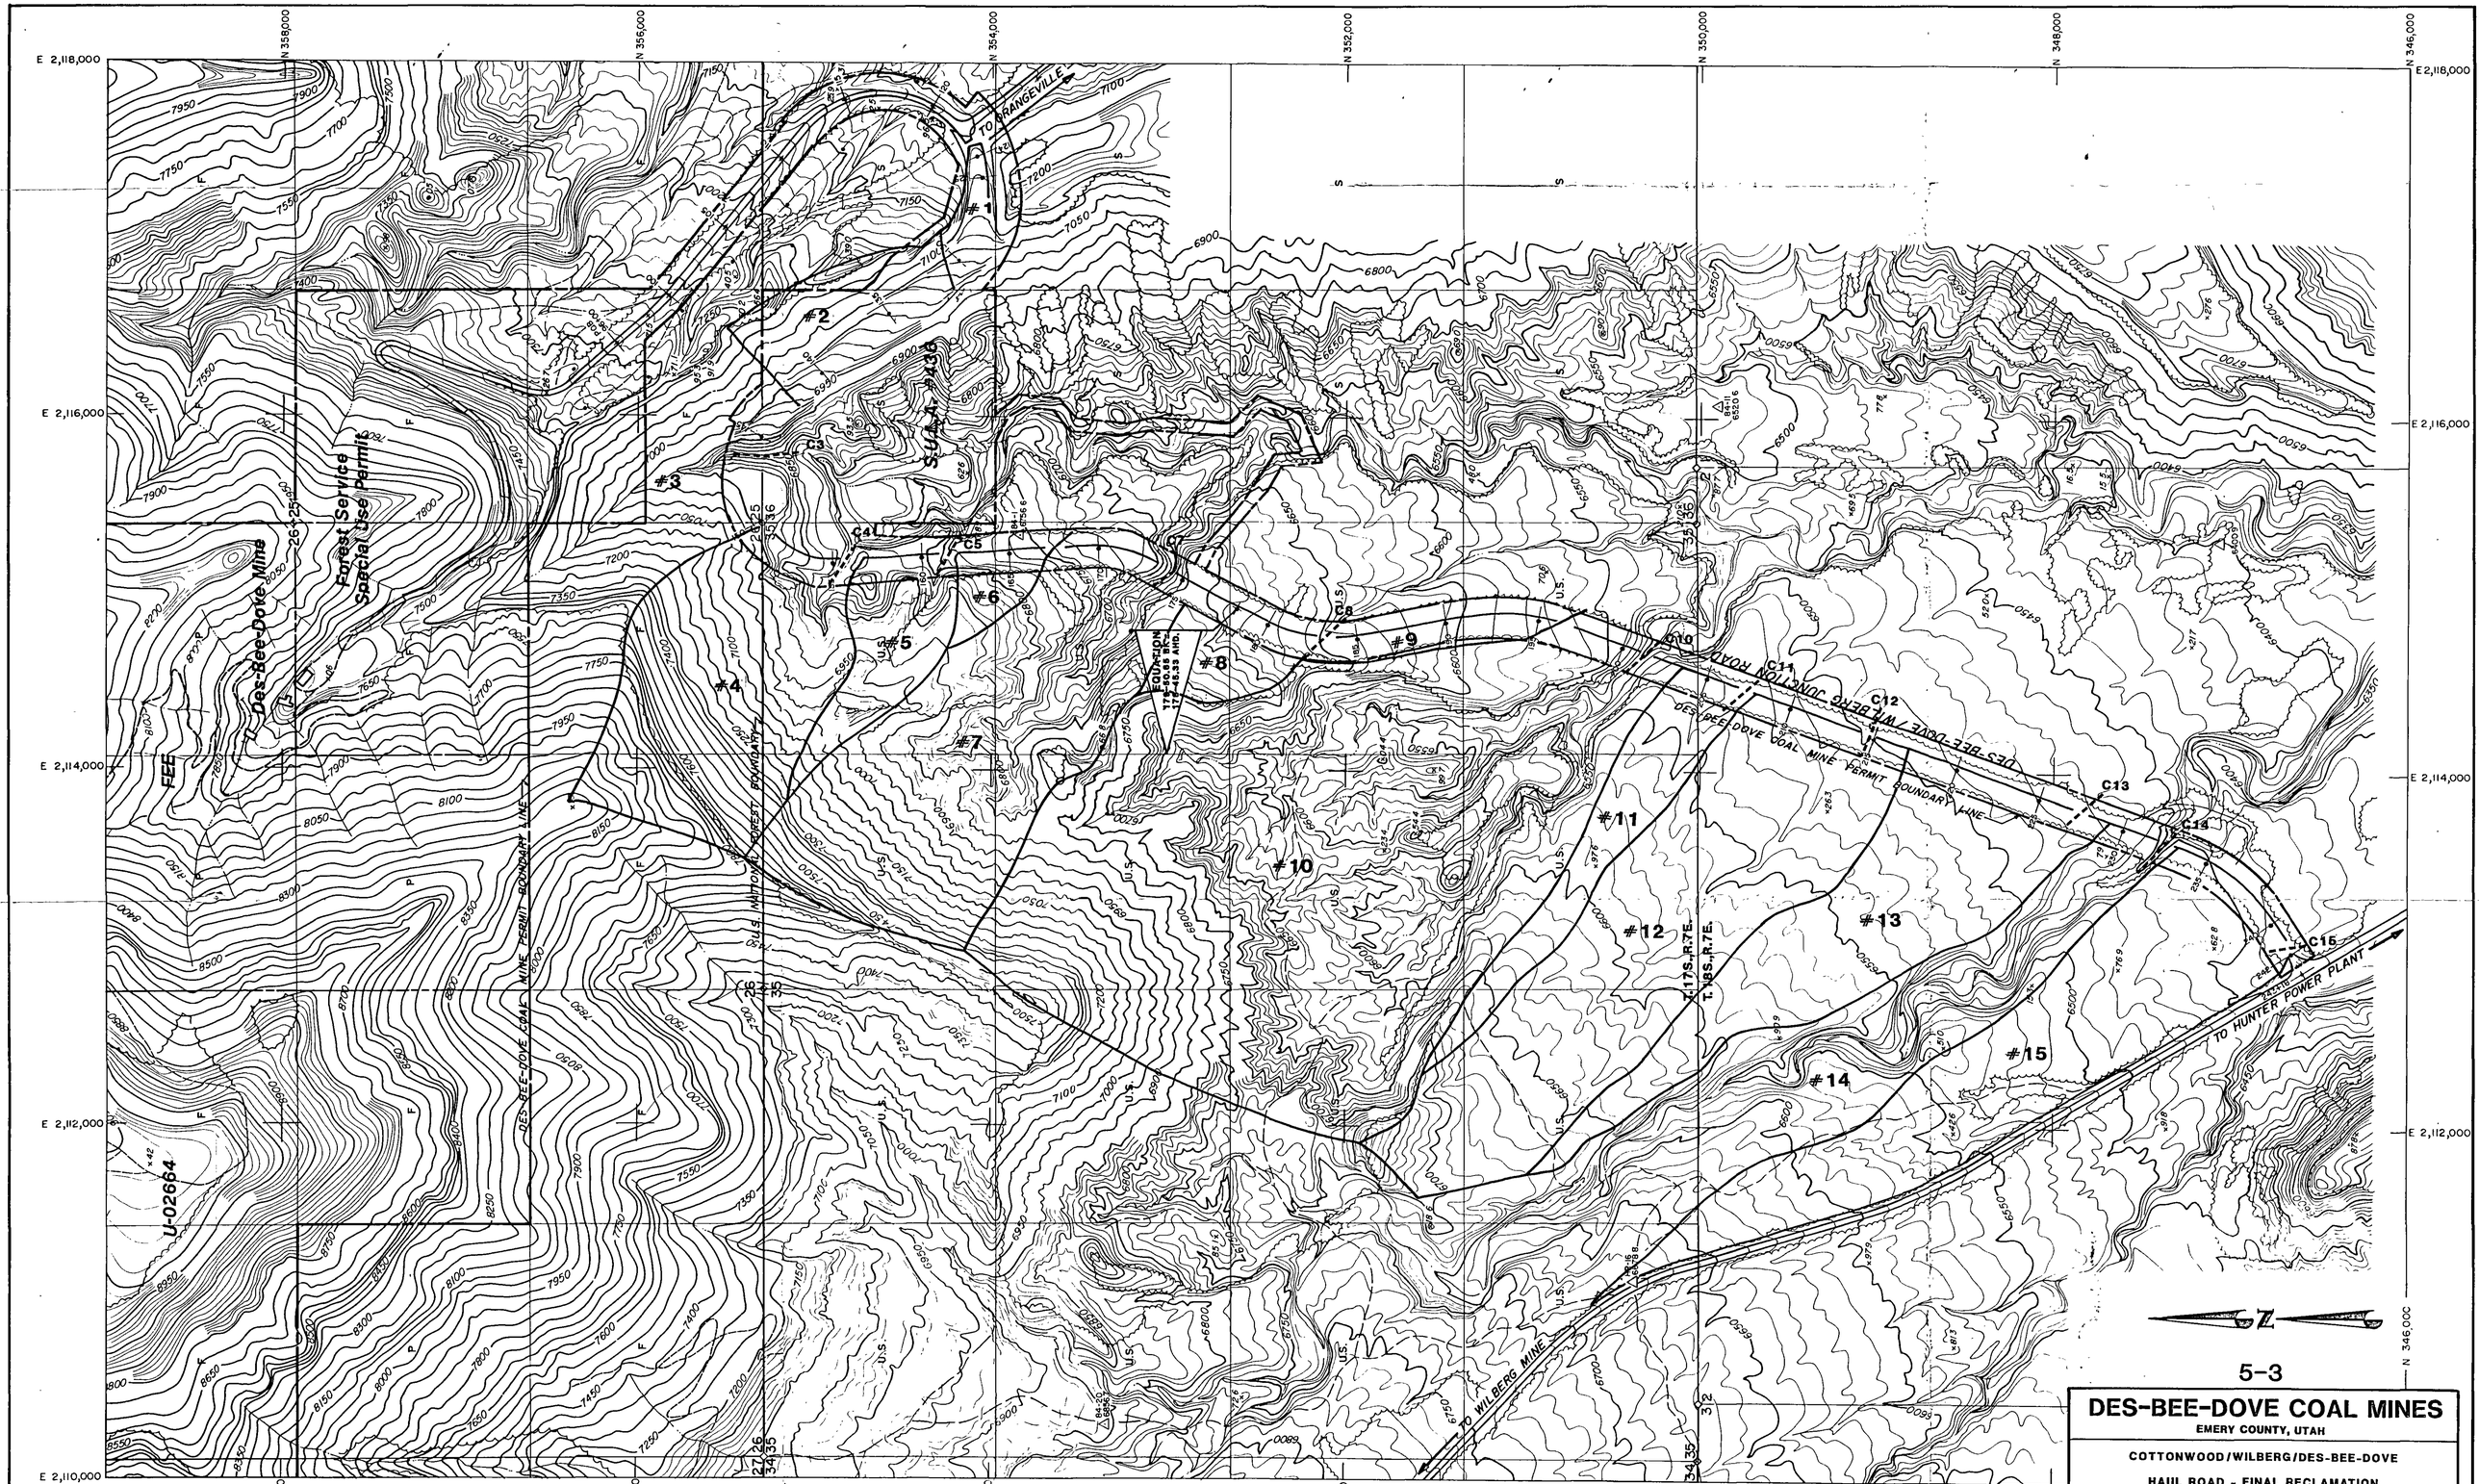

KEY

U.S. = B.L.M. PUBLIC LAND
F = FOREST LAND
S = STATE LAND
P = PRIVATE LAND

5-3

DES-BEE-DOVE COAL MINES

EMERY COUNTY, UTAH

COTTONWOOD/WILBERG/DES-BEE-DOVE

HAUL ROAD - FINAL RECLAMATION

UTAH POWER & LIGHT COMPANY

DEPARTMENT OF MINING & EXPLORATION

DRAWN BY: K. LARSEN	CHECKED BY:	DATE: 3-30-89
SCALE 0 400' 800'	SHEET NO. 1 of 1	DRAWING NUMBER CS1130D

DATE	REVISIONS	MARK	CHK
1-29-90	REVISED CHANNELS, DELETED 1.2.6.19	TOF	