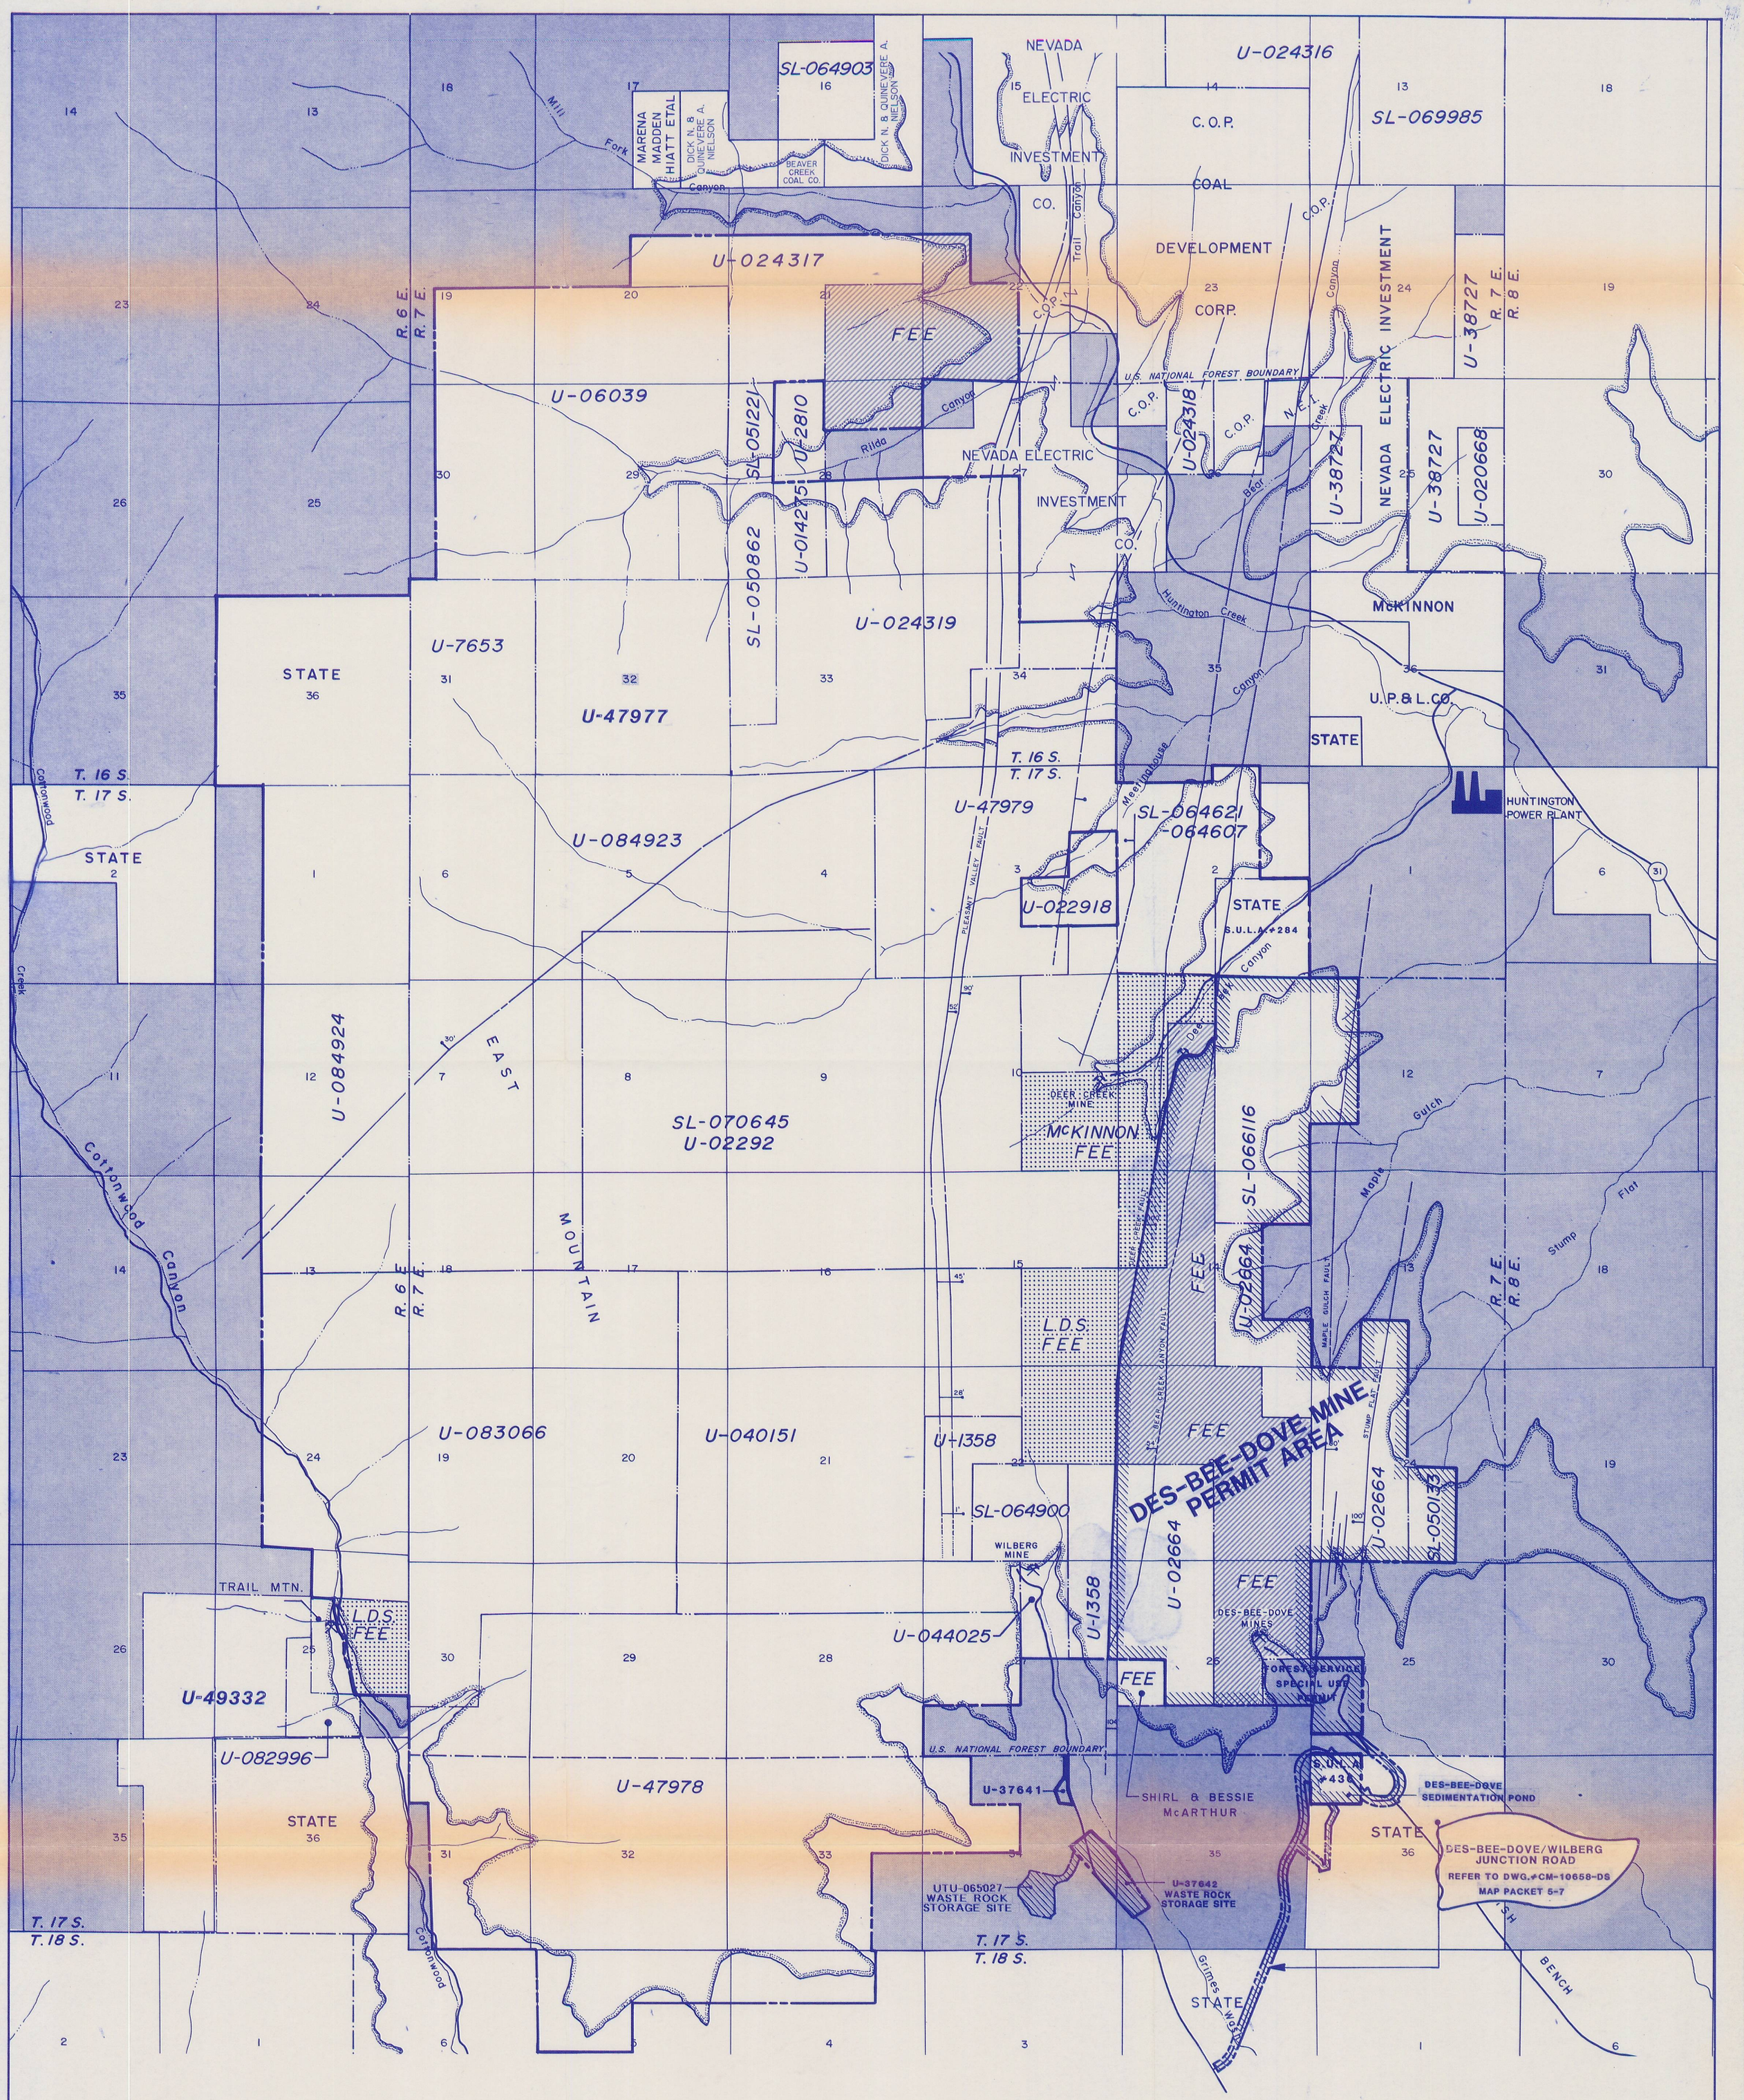

DATE	REVISIONS	BY	CHK.
8/18/90	ADDED WASTE ROCK SITE PERMIT # UTU-065027	JRG	
4/17/90	REVISED TO REFLECT CURRENT COAL OWNERSHIP	KJL	
10/28/86	REVISED TO INCLUDE SEC. 31, 32, & 33, T. 16 S. R. 7 E., & SEC. 36, T. 16 S. R. 6 E. INTO MINE PERMIT AREA	CBM	
6/10/86	REVISED TO INCLUDE DES-BEE-DOVE/WILBERG JCT. ROAD & POND ACCESS ROAD INTO PERMIT AREA	CBM	

SUPERSEDED
EFFECTIVE:
SEP 01 1990
UTAH DIVISION OIL, GAS AND MINING

RECEIVED
SEP 28 1990
DIVISION OF OIL, GAS & MINING

1-1

DES-BEE-DOVE COAL MINES

EMERY COUNTY, UTAH

COAL OWNERSHIP MAP OF THE DES-BEE-DOVE MINE PERMIT AREA

UTAH POWER & LIGHT COMPANY

MINING DIVISION-SALT LAKE CITY, UTAH 84110

DATE: OCTOBER 29, 1983.

0 2000' 4000'
SCALE

DRAWN BY: LINDA J. GUM

CHECKED BY:

DRAWING NUMBER
CE-10536-DS