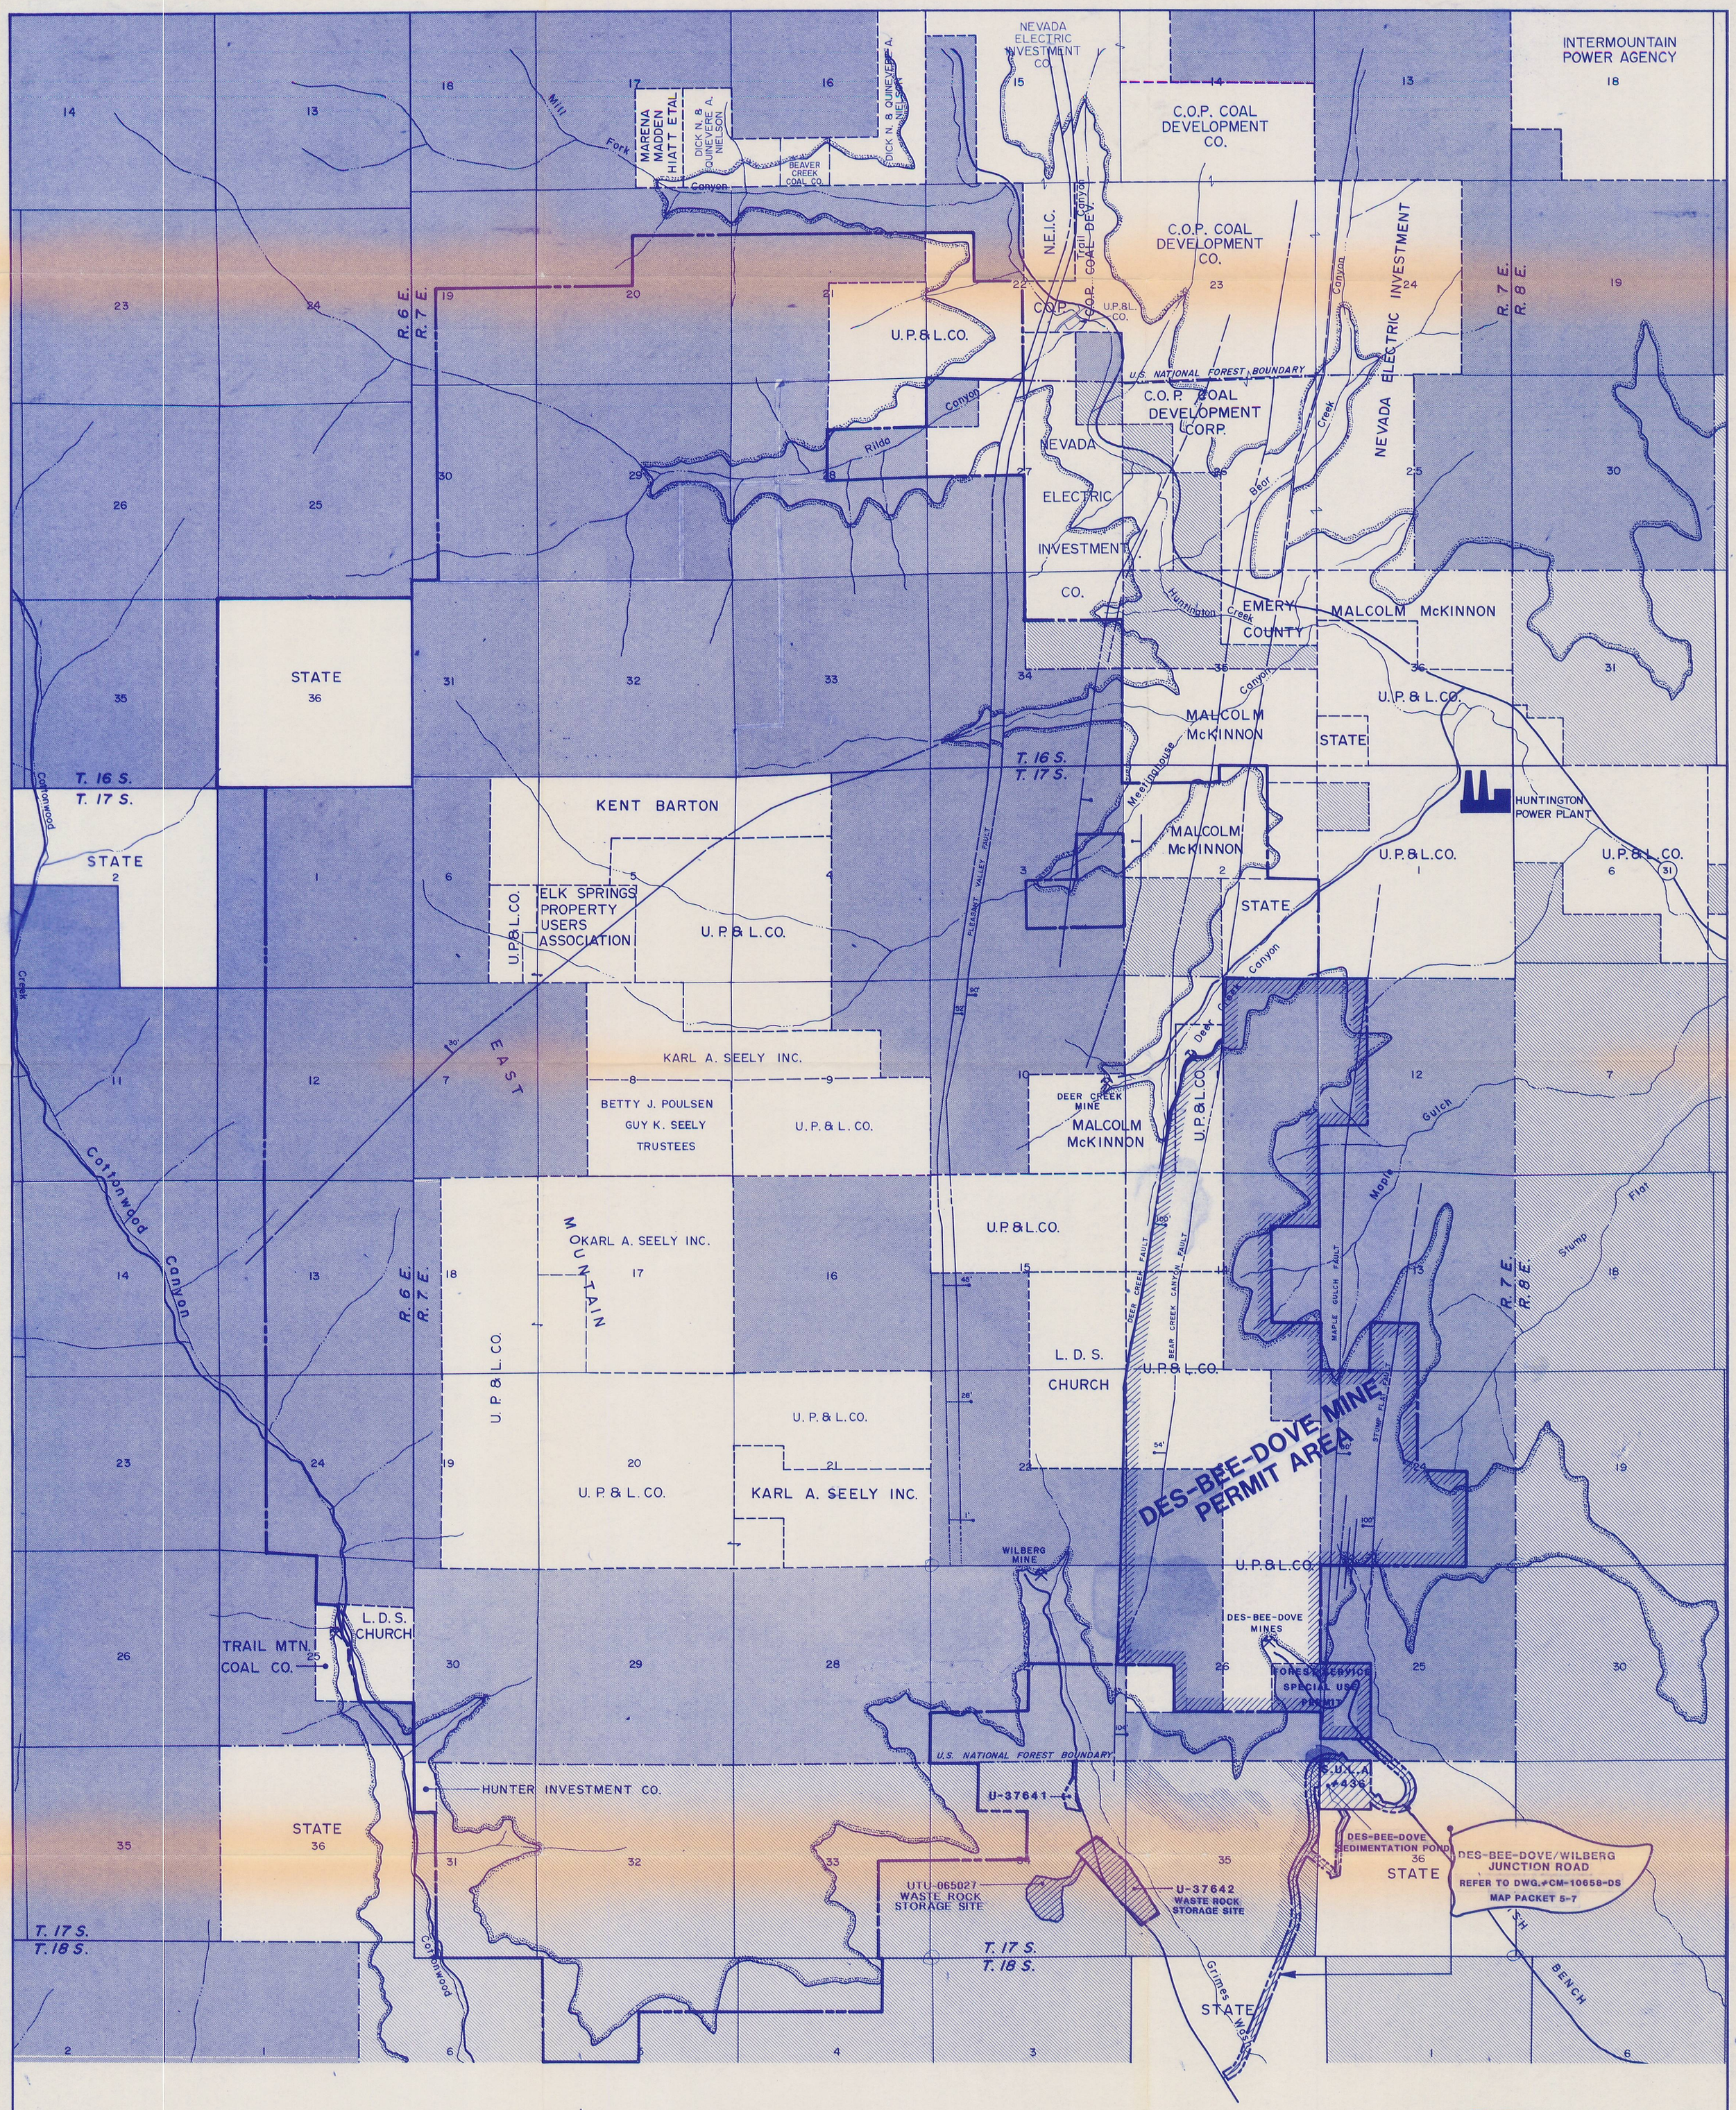

LEGEND

- U.P.&L. CO. LEASE BOUNDARY
- SURFACE OWNERSHIP PROPERTY BOUNDARY
- COAL OUTCROP
- ROADS
- DRAINAGE
- 80' FAULTS (BALL IS ON DOWNTHROWN SIDE) 80' DISPLACEMENT
- U. S. NATIONAL FOREST
- NATIONAL RESOURCE LAND
- DES-BEE-DOVE MINE PERMIT BOUNDARY LINE

DATE	REVISIONS	BY	CHK.
8/18/90	ADDED WASTE ROCK SITE PERMIT # UTU-065027	JRG	
4/17/90	REVISED TO REFLECT CURRENT SURFACE OWNERSHIP	KJL	
12/16/88	REVISED SECTION 17 TO REFLECT SURFACE OWNERSHIP AS OF 10/19/88	KJL	
12/22/86	REVISED SECTIONS 8, 9, 11, & 21 TO REFLECT SURFACE OWNERSHIP AS OF 12/1/86	CBM	
10/28/86	REVISED TO INCLUDE SEC. 31, 32, & 33 T. 16 S. R. 7 E., & SEC. 36 T. 16 S. R. 6 E. INTO MINE PERMIT AREA	CBM	
6/10/86	REVISED TO INCLUDE DES-BEE-DOVE/WILBERG JCT. ROAD & POND ACCESS ROAD INTO PERMIT AREA	CBM	

SUPERSEDED
EFFECTIVE:
SEP 01 1996
UTAH DIVISION OIL, GAS AND MINING

RECEIVED
SEP 28 1990
DIVISION OF OIL, GAS & MINING

1-2

DES-BEE-DOVE COAL MINES

EMERY COUNTY, UTAH

SURFACE OWNERSHIP MAP OF THE DES-BEE-DOVE MINE PERMIT AREA

UTAH POWER & LIGHT COMPANY

MINING DIVISION-SALT LAKE CITY, UTAH 84110

DATE: OCTOBER 31, 1983.

0 2000' 4000'
SCALE

DRAWN BY: LINDA J. GUM

CHECKED BY:

DRAWING NUMBER CE-10537-DS

INA 015017