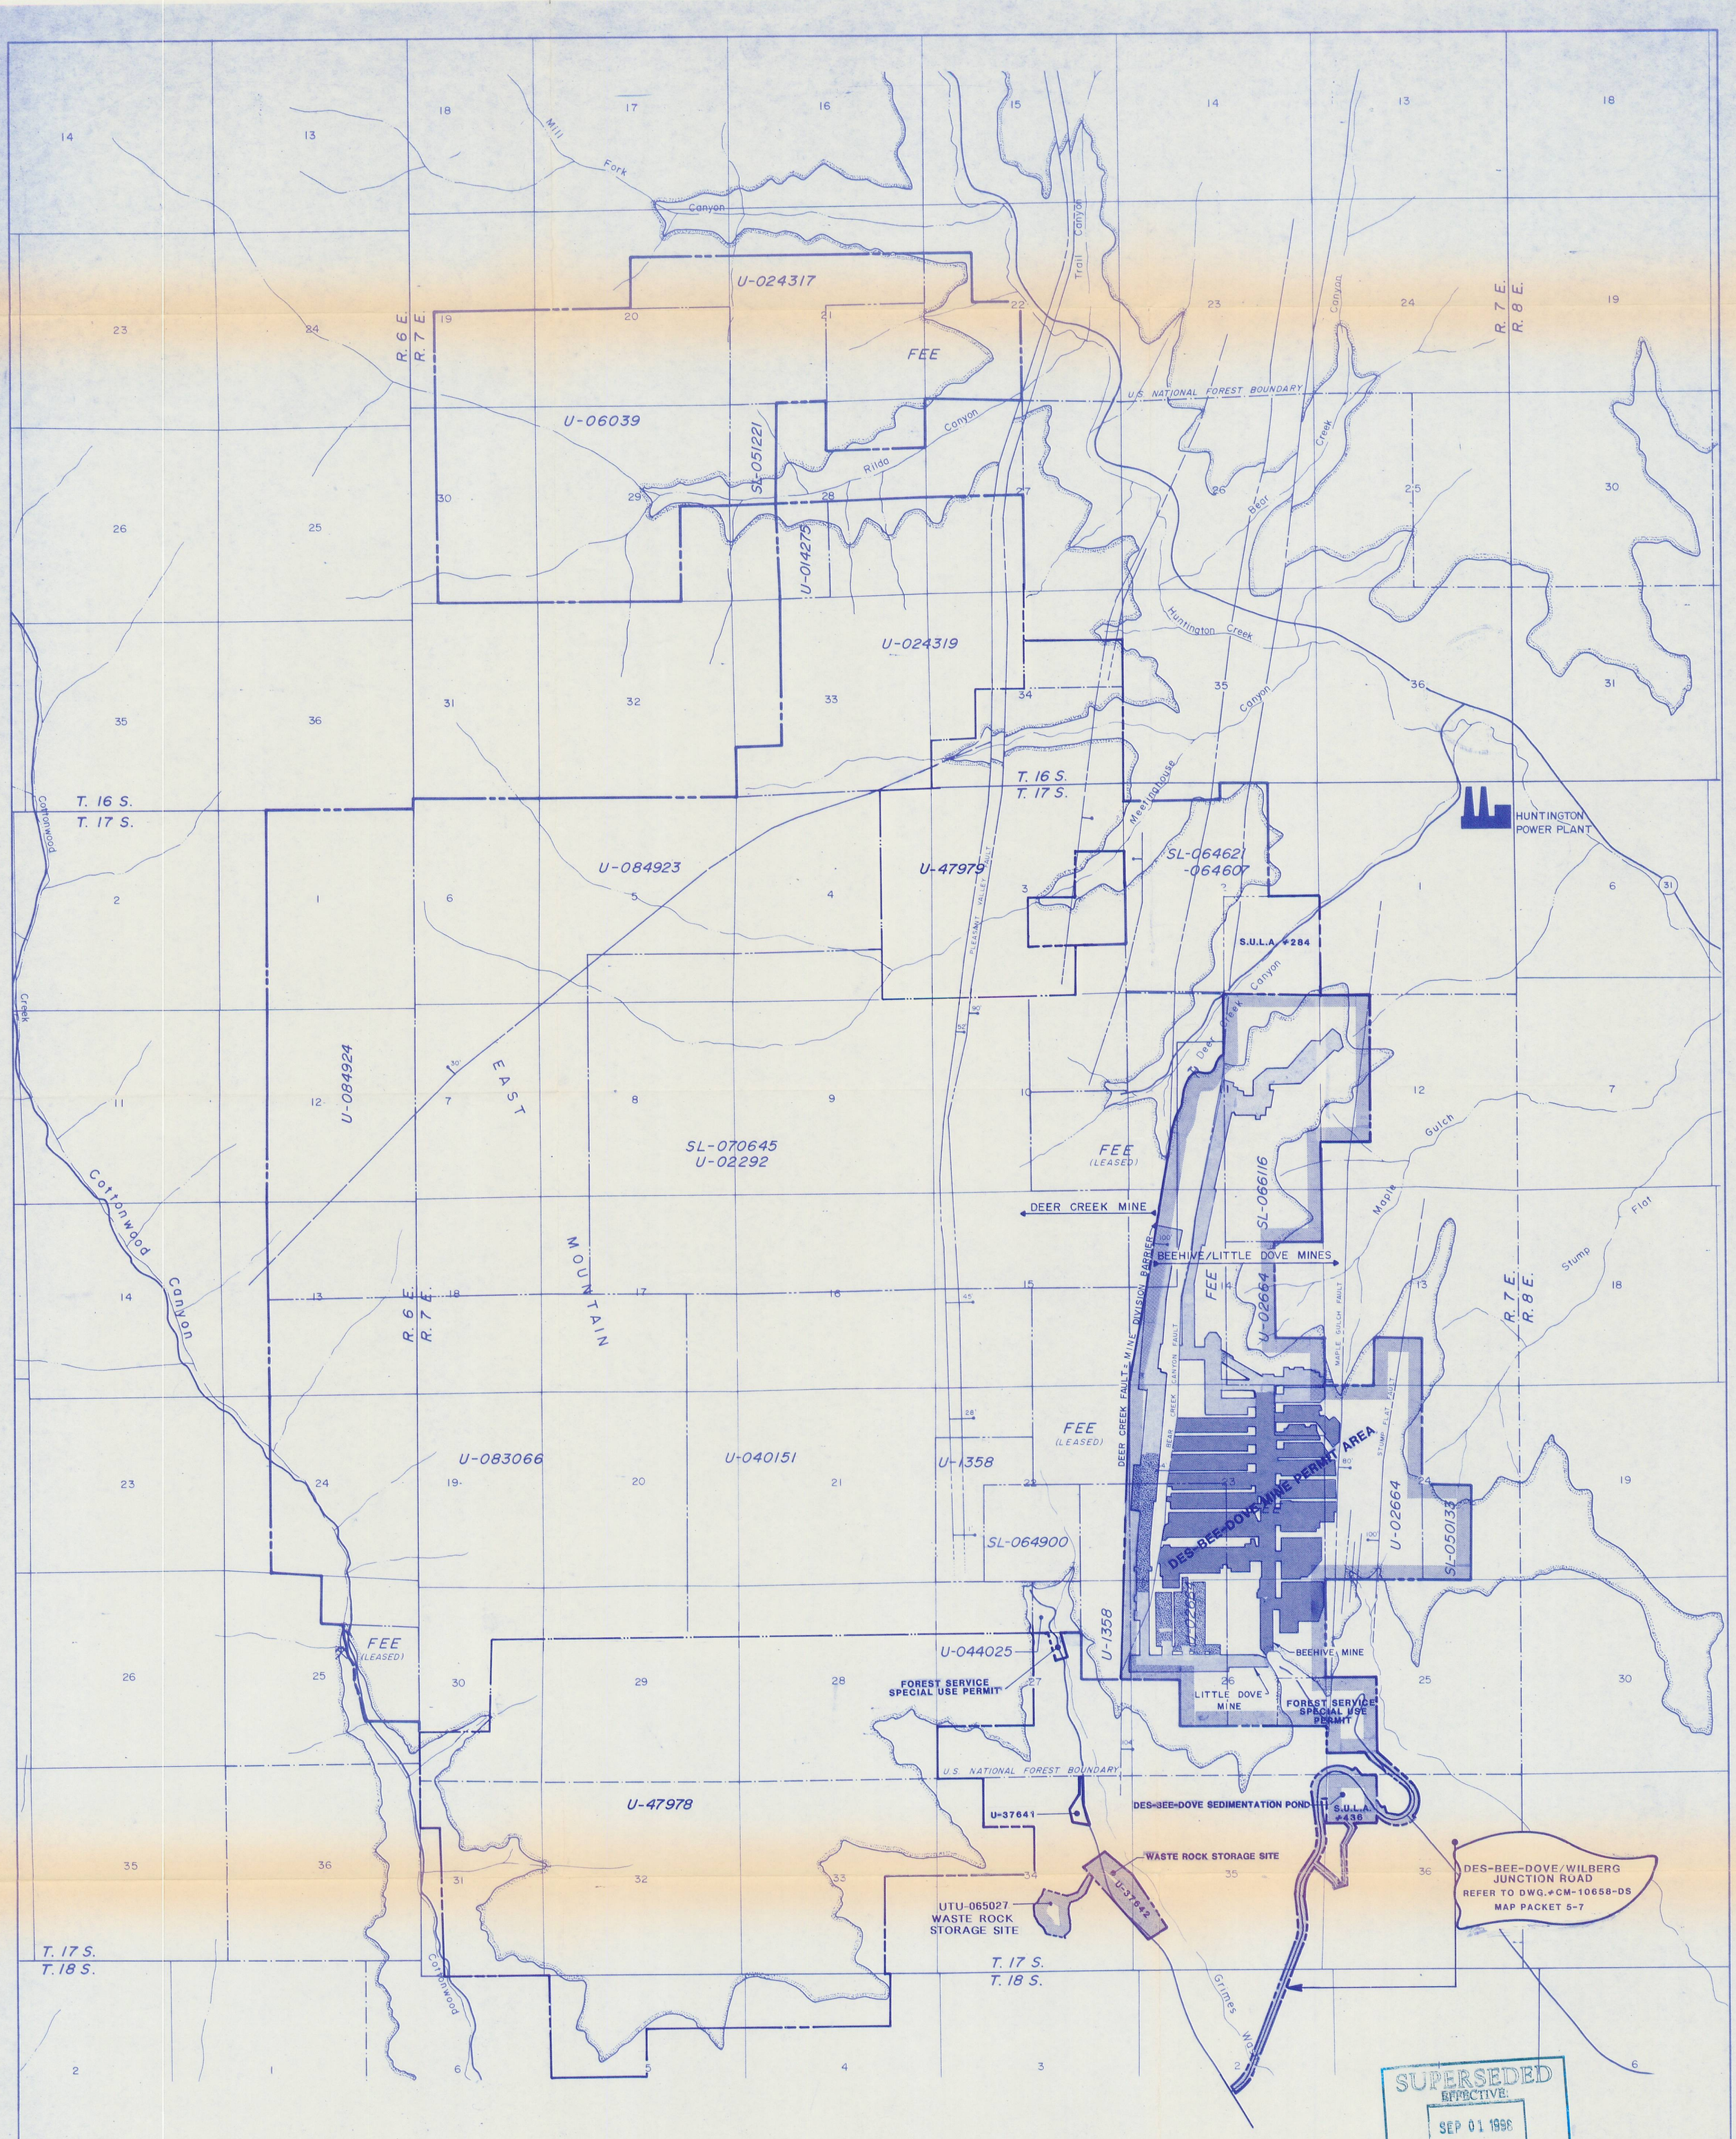

SUPERSEDED
EFFECTIVE:
SEP 01 1998
UTAH DIVISION OIL, GAS AND MINING

MINE WORKINGS UPDATED TO: FEBRUARY 1987 KJL

LEGEND

- U.P.&L.CO. PERMIT BOUNDARY
- FEDERAL COAL LEASE BOUNDARY
- U-083066 FEDERAL COAL LEASE NUMBER
- COAL OUTCROP
- ROADS
- DRAINAGE
- 80' FAULTS (BALL IS ON DOWNTHROWN SIDE) 80' DISPLACEMENT
- MINE WORKINGS BEFORE AUGUST 3, 1977
- MINE WORKINGS AFTER AUGUST 3, 1977 AND BEFORE AUGUST 29, 1985 (PERMIT DATE)
- MINE WORKINGS AFTER AUGUST 29, 1985
- DES-BEE-DOVE MINE PERMIT BOUNDARY LINE

DATE	REVISIONS	BY	CHK.
2-4-91	ADDED PATTERN TO SHOW WORKINGS AFTER AUG. 29, 1985 AND REVISED LEGEND	KJL	
8/18/90	ADDED WASTE ROCK SITE PERMIT # UTU-065027	JRG	
6-05-86	REVISED PERMIT BOUNDARY TO INCLUDE WILBERG DES-BEE-DOVE JCT ROAD & POND ACCESS ROAD	CBM	
3 OCT 83	PROPERTY BOUNDARY REVISED TO INCLUDE SPECIAL USE PERMITS	AWB	
9-22-81	ADDED FED COAL LEASES U-47978 & U-47979 (COTTONWOOD & MEETINGHOUSE)	LG	
7-21-81	ADDED FED. LEASE MODIFICATION TO SL-066116	LC	

I CERTIFY THAT I AM A REGISTERED PROFESSIONAL ENGINEER IN THE STATE OF UTAH AND DO ALSO CERTIFY THAT THIS DRAWING/PLAN IS ACCURATE AS DEPICTED AND STRUCTURES ASSOCIATED WITH THIS PLAN ARE DESIGNED ACCORDING TO PRUDENT ENGINEERING PRACTICES TO THE BEST OF MY KNOWLEDGE AND BELIEF.

J. Blake Webster 1/15/91
J. BLAKE WEBSTER NO. 7728 DATE

REGISTERED PROFESSIONAL ENGINEER J. BLAKE WEBSTER No. 7728 STATE OF UTAH

1-3

BEEHIVE/LITTLE DOVE MINES

EMERY COUNTY, UTAH

MINE PERMIT AREA WITH
MINE DEVELOPMENT AS OF: AUG. 3, 1977

BLIND CANYON COAL SEAM

UTAH POWER & LIGHT COMPANY
MINING DIVISION-SALT LAKE CITY, UTAH 84110

DATE: JANUARY 28, 1981	DRAWN BY: S.M. CHILD	DRAWING NUMBER
0 2000' 4000' SCALE	CHECKED BY:	CM-10368-BH