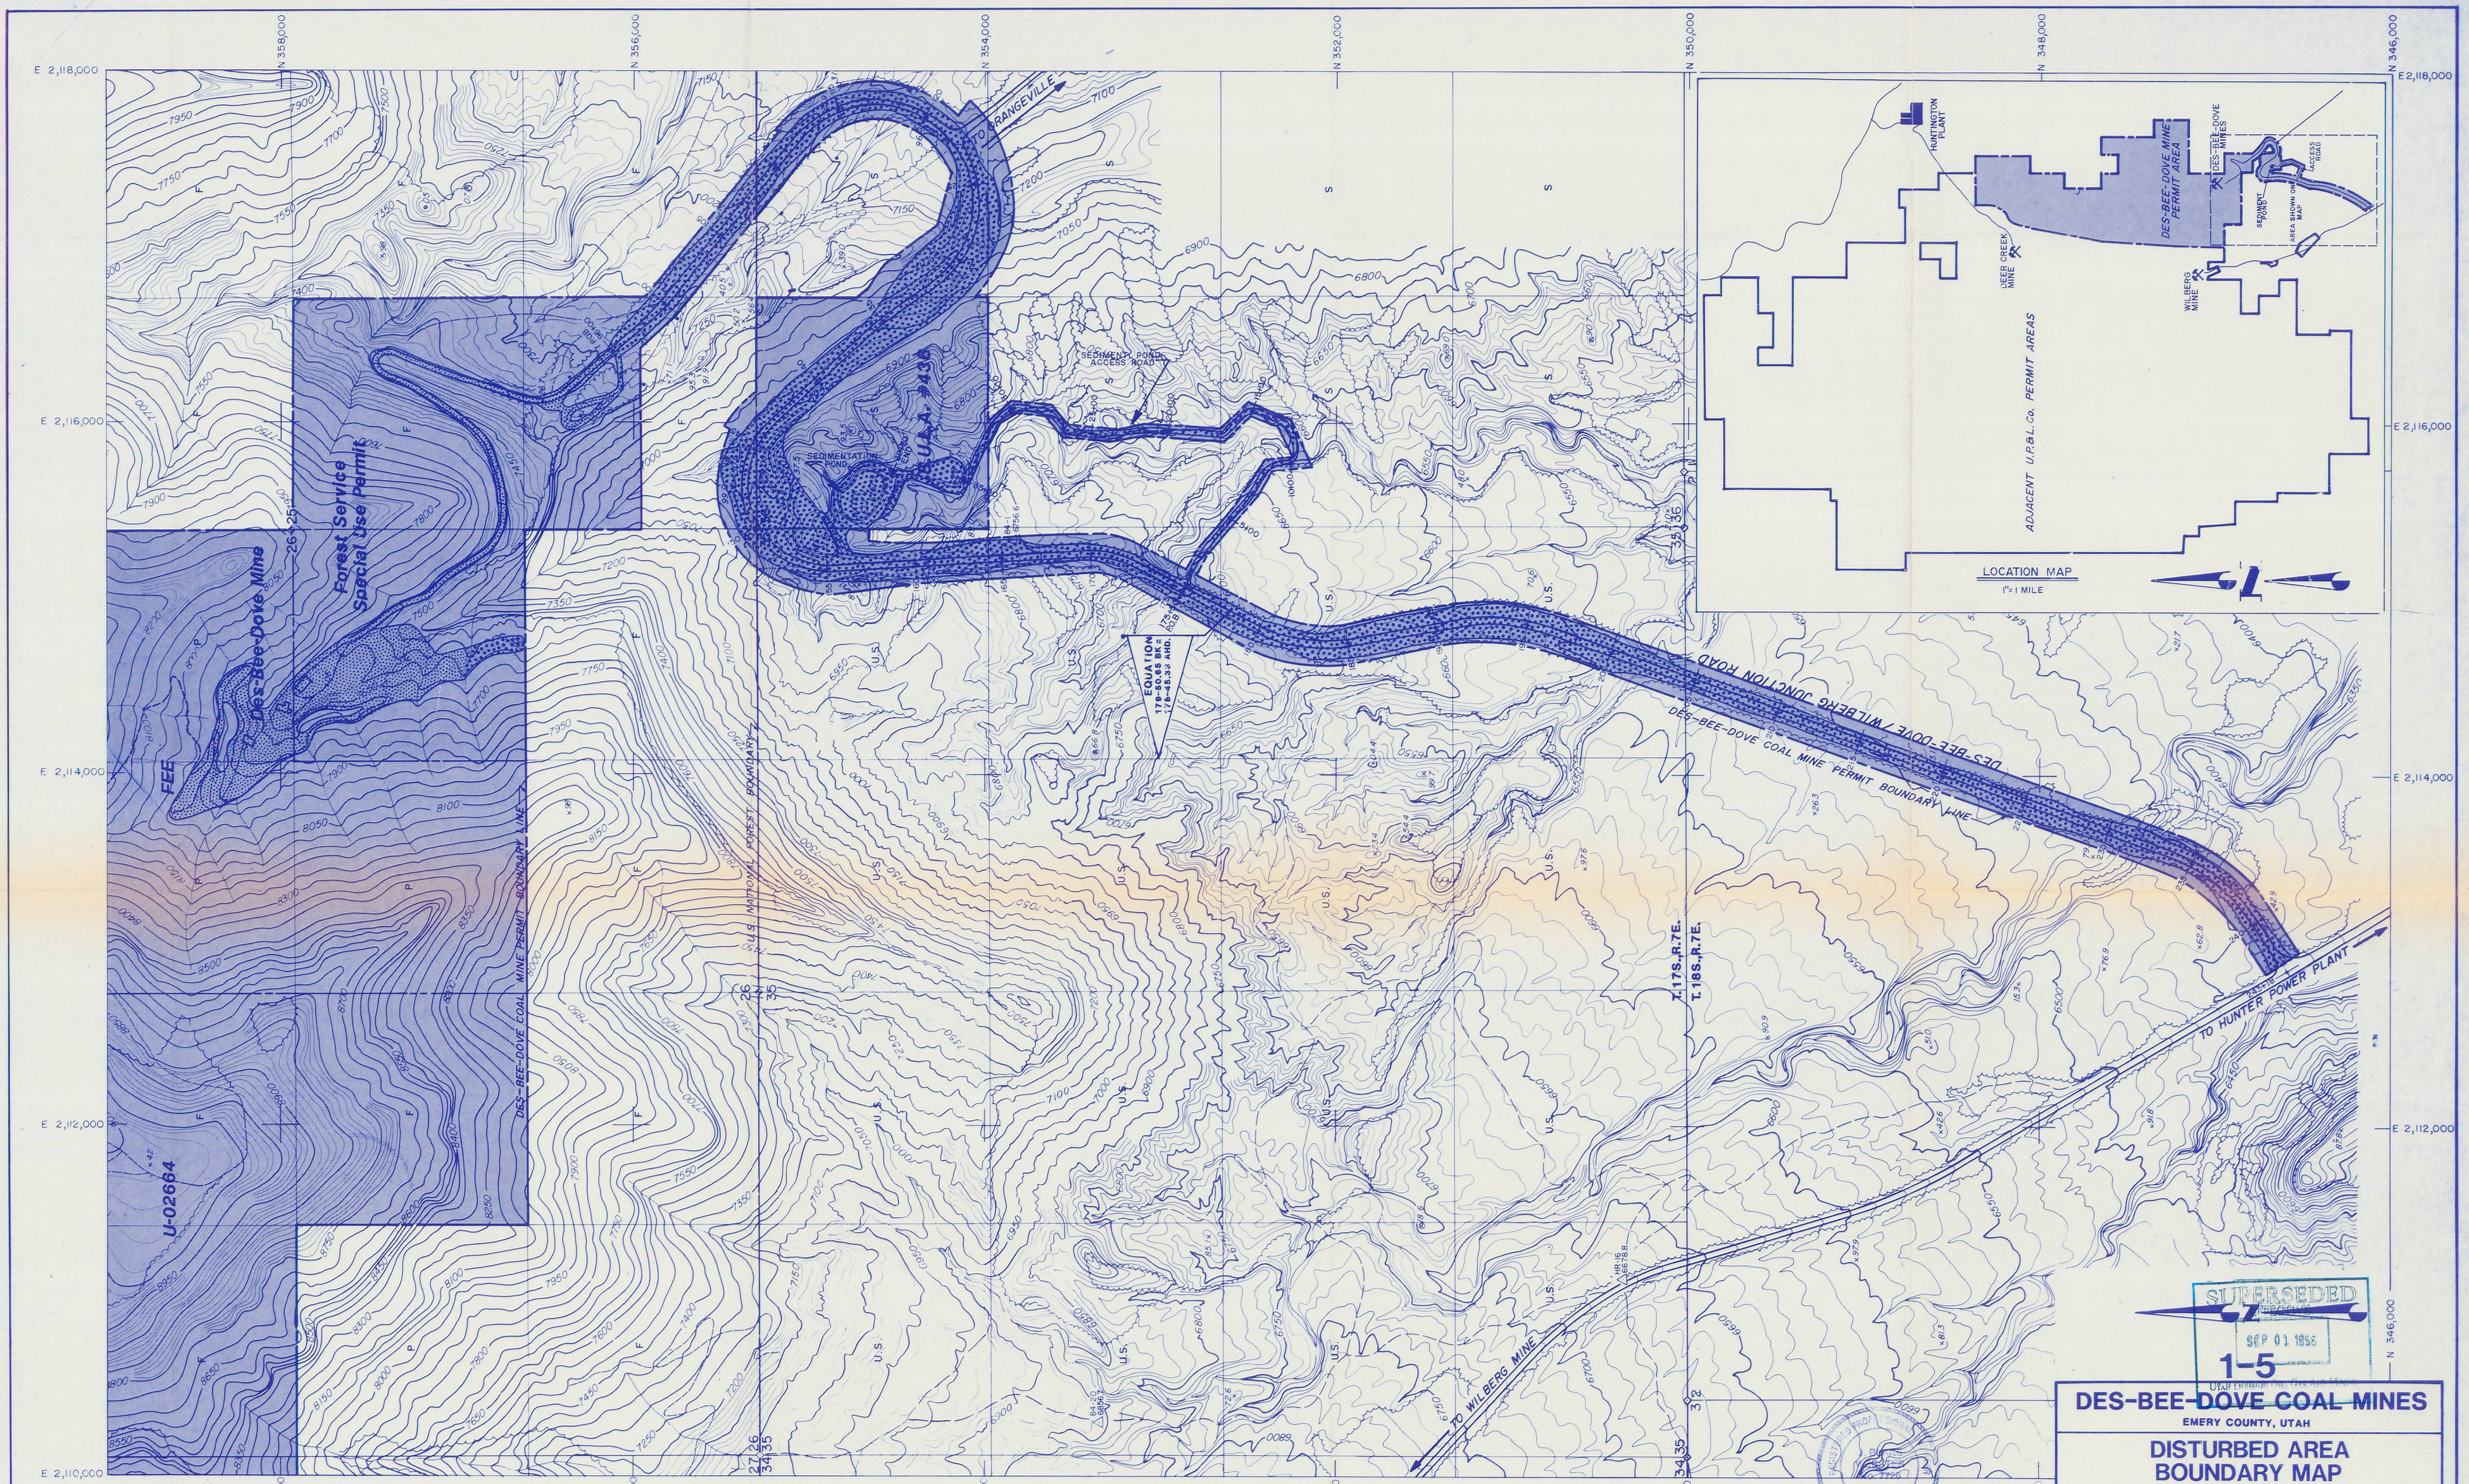

KEY

U.S. = B.L.M. PUBLIC LAND
F = FOREST LAND
S = STATE LAND
P = PRIVATE LAND
= DES-BEE-DOVE COAL MINE PERMIT AREA

DISTURBANCE BEFORE AUGUST 3, 1977

DISTURBANCE AFTER AUGUST 3, 1977 AND BEFORE AUGUST 29, 1985 (PERMIT DATE)

NO ADDITIONAL DISTURBANCE AFTER AUGUST 29, 1985

DATE	REVISIONS	BY	CHK.
2-5-91	ADDED DISTURBED AREAS IN PERMIT AREAS	KJL	
6/04/86	REVISED TO INCLUDE POND ACCESS ROAD INTO THE PERMIT AREA	CBM	

I CERTIFY THAT I AM A REGISTERED PROFESSIONAL ENGINEER IN THE STATE OF UTAH AND DO ALSO CERTIFY THAT THIS DRAWING/PLAN IS ACCURATE AS DEPICTED AND STRUCTURES ASSOCIATED WITH THIS PLAN ARE DESIGNED ACCORDING TO PRUDENT ENGINEERING PRACTICES TO THE BEST OF MY KNOWLEDGE AND BELIEF.

J. Blake Webster 1/15/91
J. BLAKE WEBSTER NO. 7728 DATE

SUPERSEDED
SEP 01 1986
UTAH DIVISION OF OIL, GAS AND MINING

7
1-5

DES-BEE-DOVE COAL MINES

EMERY COUNTY, UTAH

DISTURBED AREA BOUNDARY MAP

UTAH POWER & LIGHT COMPANY
MINING DIVISION

DRAWN BY:	CHECKED BY:	DATE:
KJL		2-5-91

SCALE	SHEET NO.	DRAWING NUMBER
0 400' 800'	1 of 1	CM-10864-DS