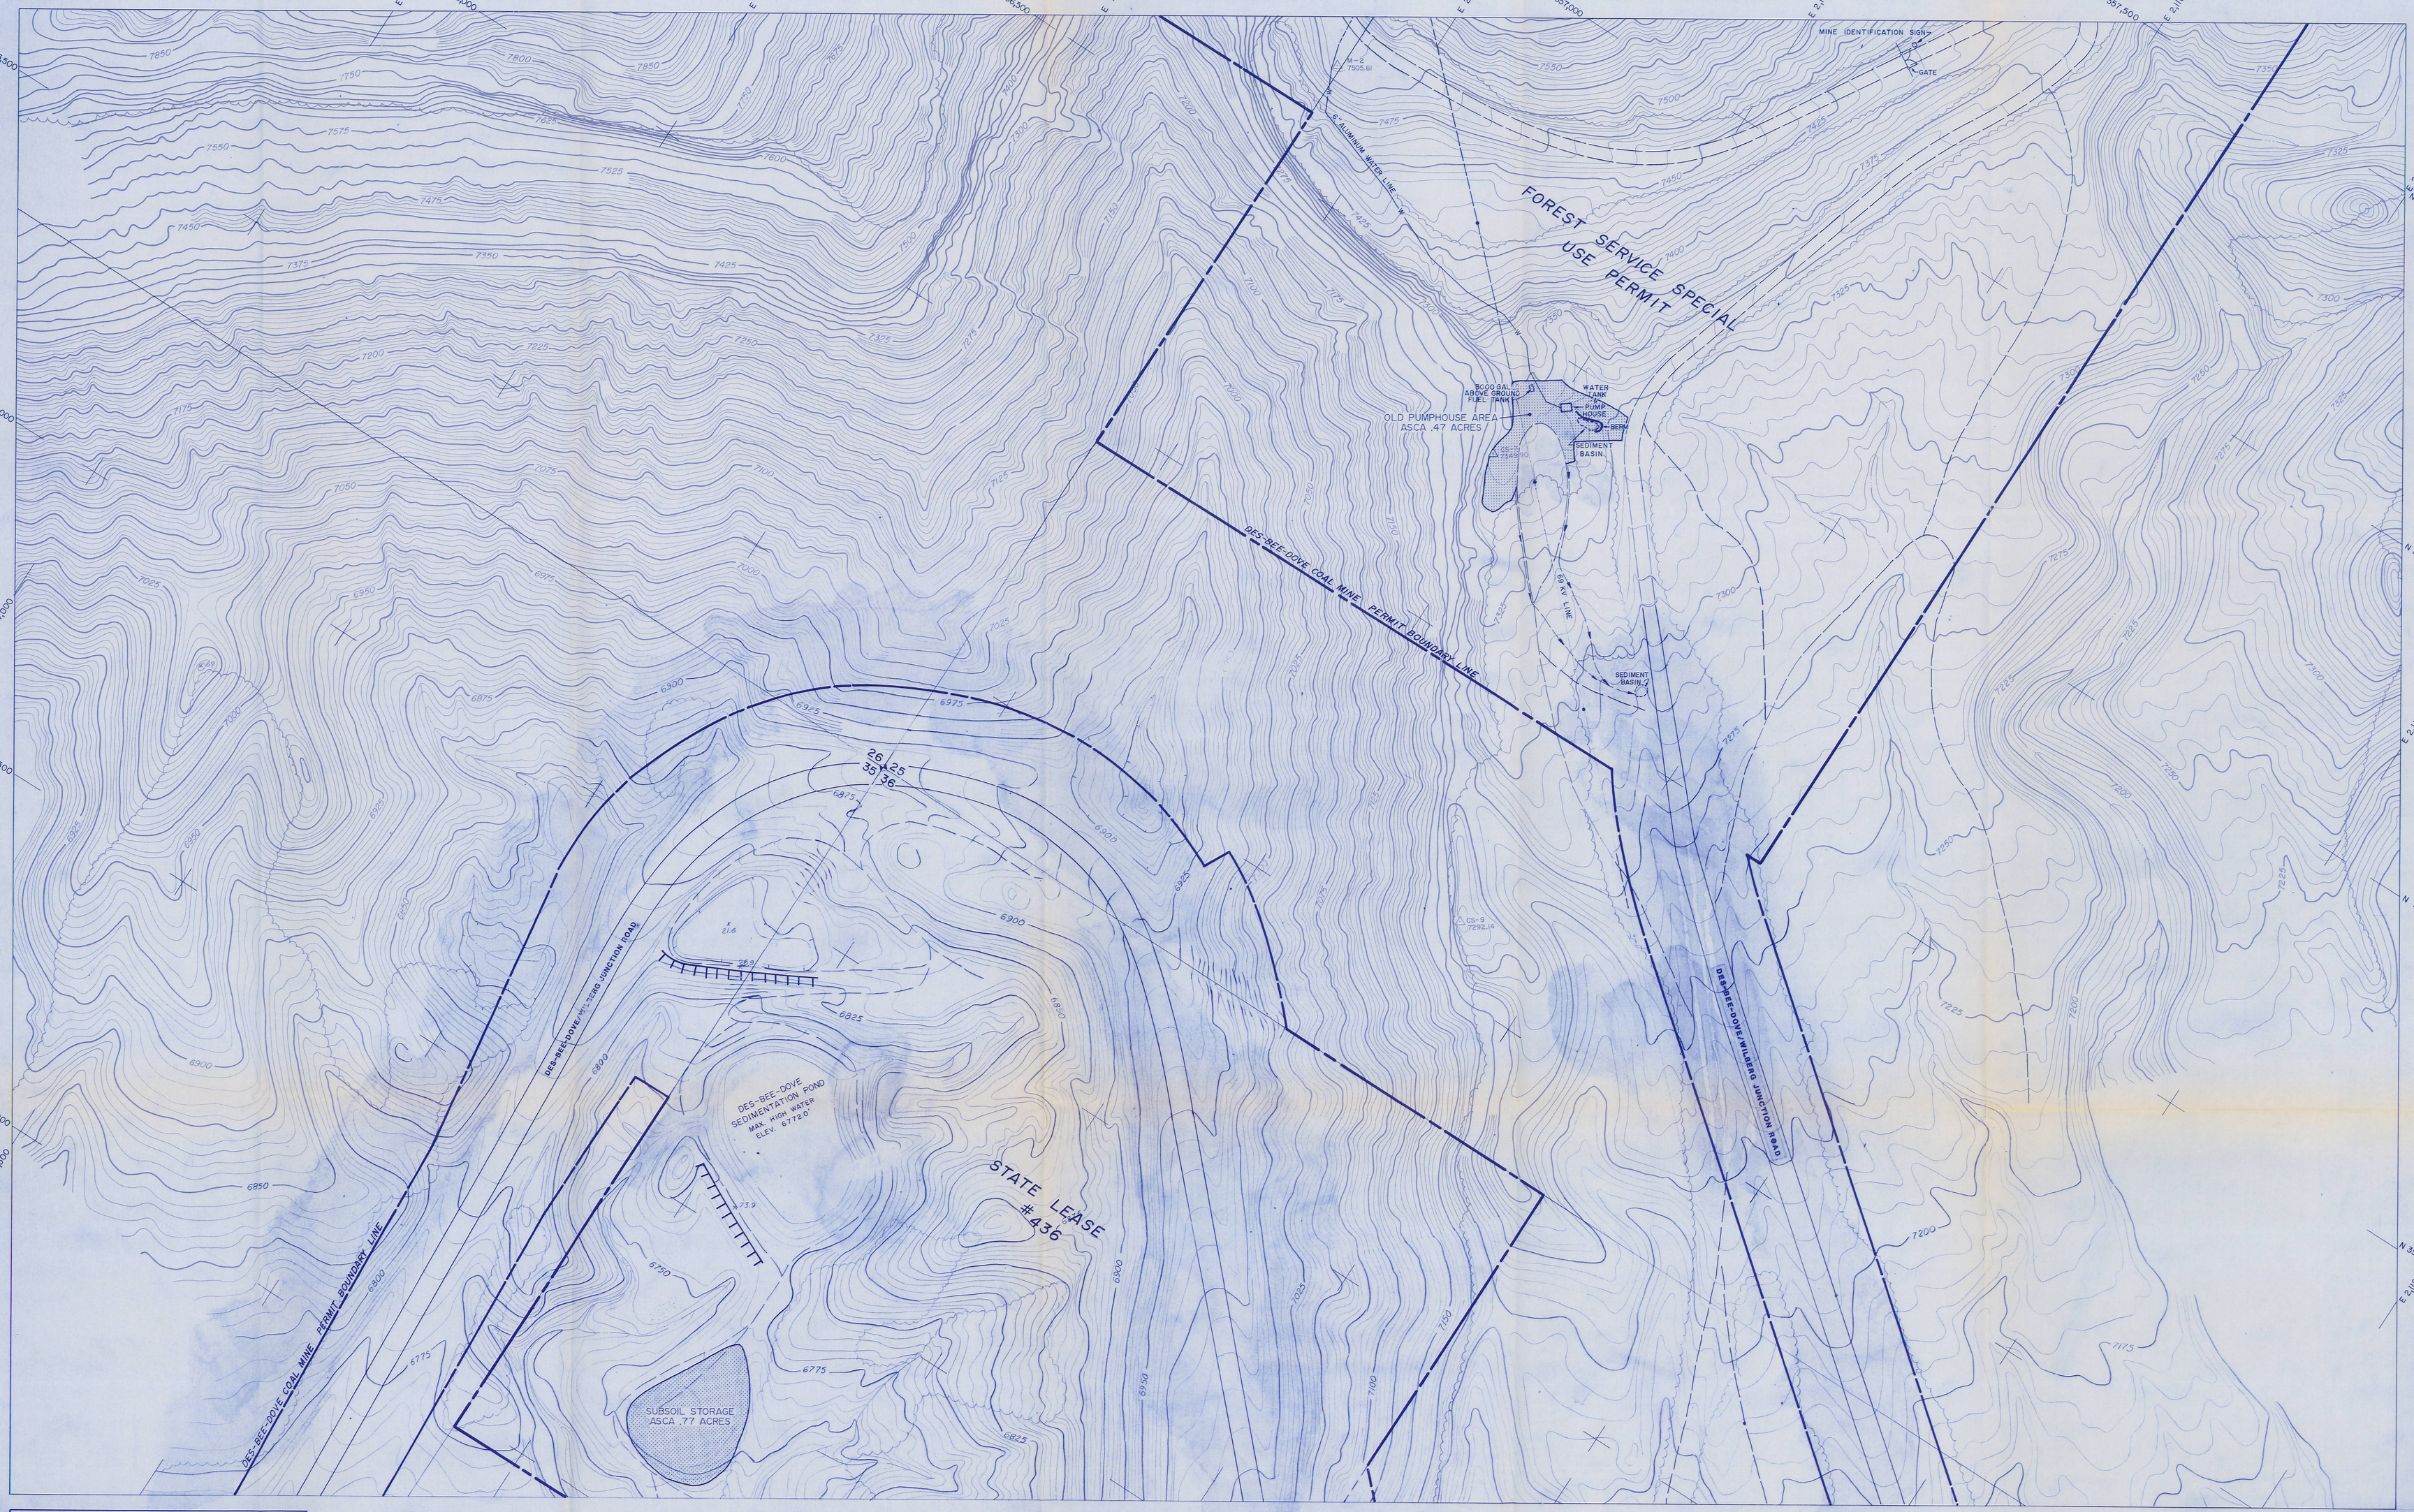

3-7

LEGEND

- U.P.& L.CO. PERMIT BOUNDARY
- POWER LINE
- W WATER LINE

Topography Compiled By Photogrammetric Methods — INTERMOUNTAIN AERIAL SURVEYS, Salt Lake City, Utah — 7823 — MAY 1978

I CERTIFY THAT I AM A REGISTERED PROFESSIONAL ENGINEER IN THE STATE OF UTAH AND DO ALSO CERTIFY THAT THIS DRAWING/PLAN IS ACCURATE AS DEPICTED AND STRUCTURES ASSOCIATED WITH THIS PLAN ARE DESIGNED ACCORDING TO PRUDENT ENGINEERING PRACTICES TO THE BEST OF MY KNOWLEDGE AND BELIEF.

J. Blake Webster 11/5/91

J. BLAKE WEBSTER NO. 7728 DATE

REGISTERED PROFESSIONAL ENGINEER J. BLAKE WEBSTER NO. 7728 STATE OF UTAH

DATE	REVISIONS	BY	CHK.
1-21-91	ADDED SEDIMENT BASIN AND DRAINAGE AREAS BELOW OLD PUMPHOUSE AREA	KJL	
1-10-90	ADDED ASCA AREAS AT SUBSOIL STORAGE AND OLD P.H.	KJL	
1-24-89	ADDED WATER TANK TO PUMPHOUSE	KJL	
6/11/86	REVISED TO INCLUDE DES-BEE-DOVE/WILBERG JCT. ROAD INTO PLOT BOUNDARY AREA	CBH	
8-15-84	UPDATED SEDIMENT POND, TOPOGRAPHY & ROAD/ JUNCTION WORK	KJL	

T. 17 S., R. 7 E. S.L.B.&M.

CONTOUR INTERVAL - 5'

DATE OF PHOTOGRAPHY - MAY 12, 1978

DES-BEE-DOVE COAL MINES

EMERY COUNTY, UTAH

SURFACE FACILITIES LOCATION MAP "B"

UTAH POWER & LIGHT COMPANY

MINING DIVISION-SALT LAKE CITY, UTAH 84110

SCALE	DRAWN BY: R.A.S.	CHK'D. BY:	DATE: MARCH 9, 1981
0 100' 200'	SHEET 3 of 3	DRAWING NUMBER CM-10388-DS	