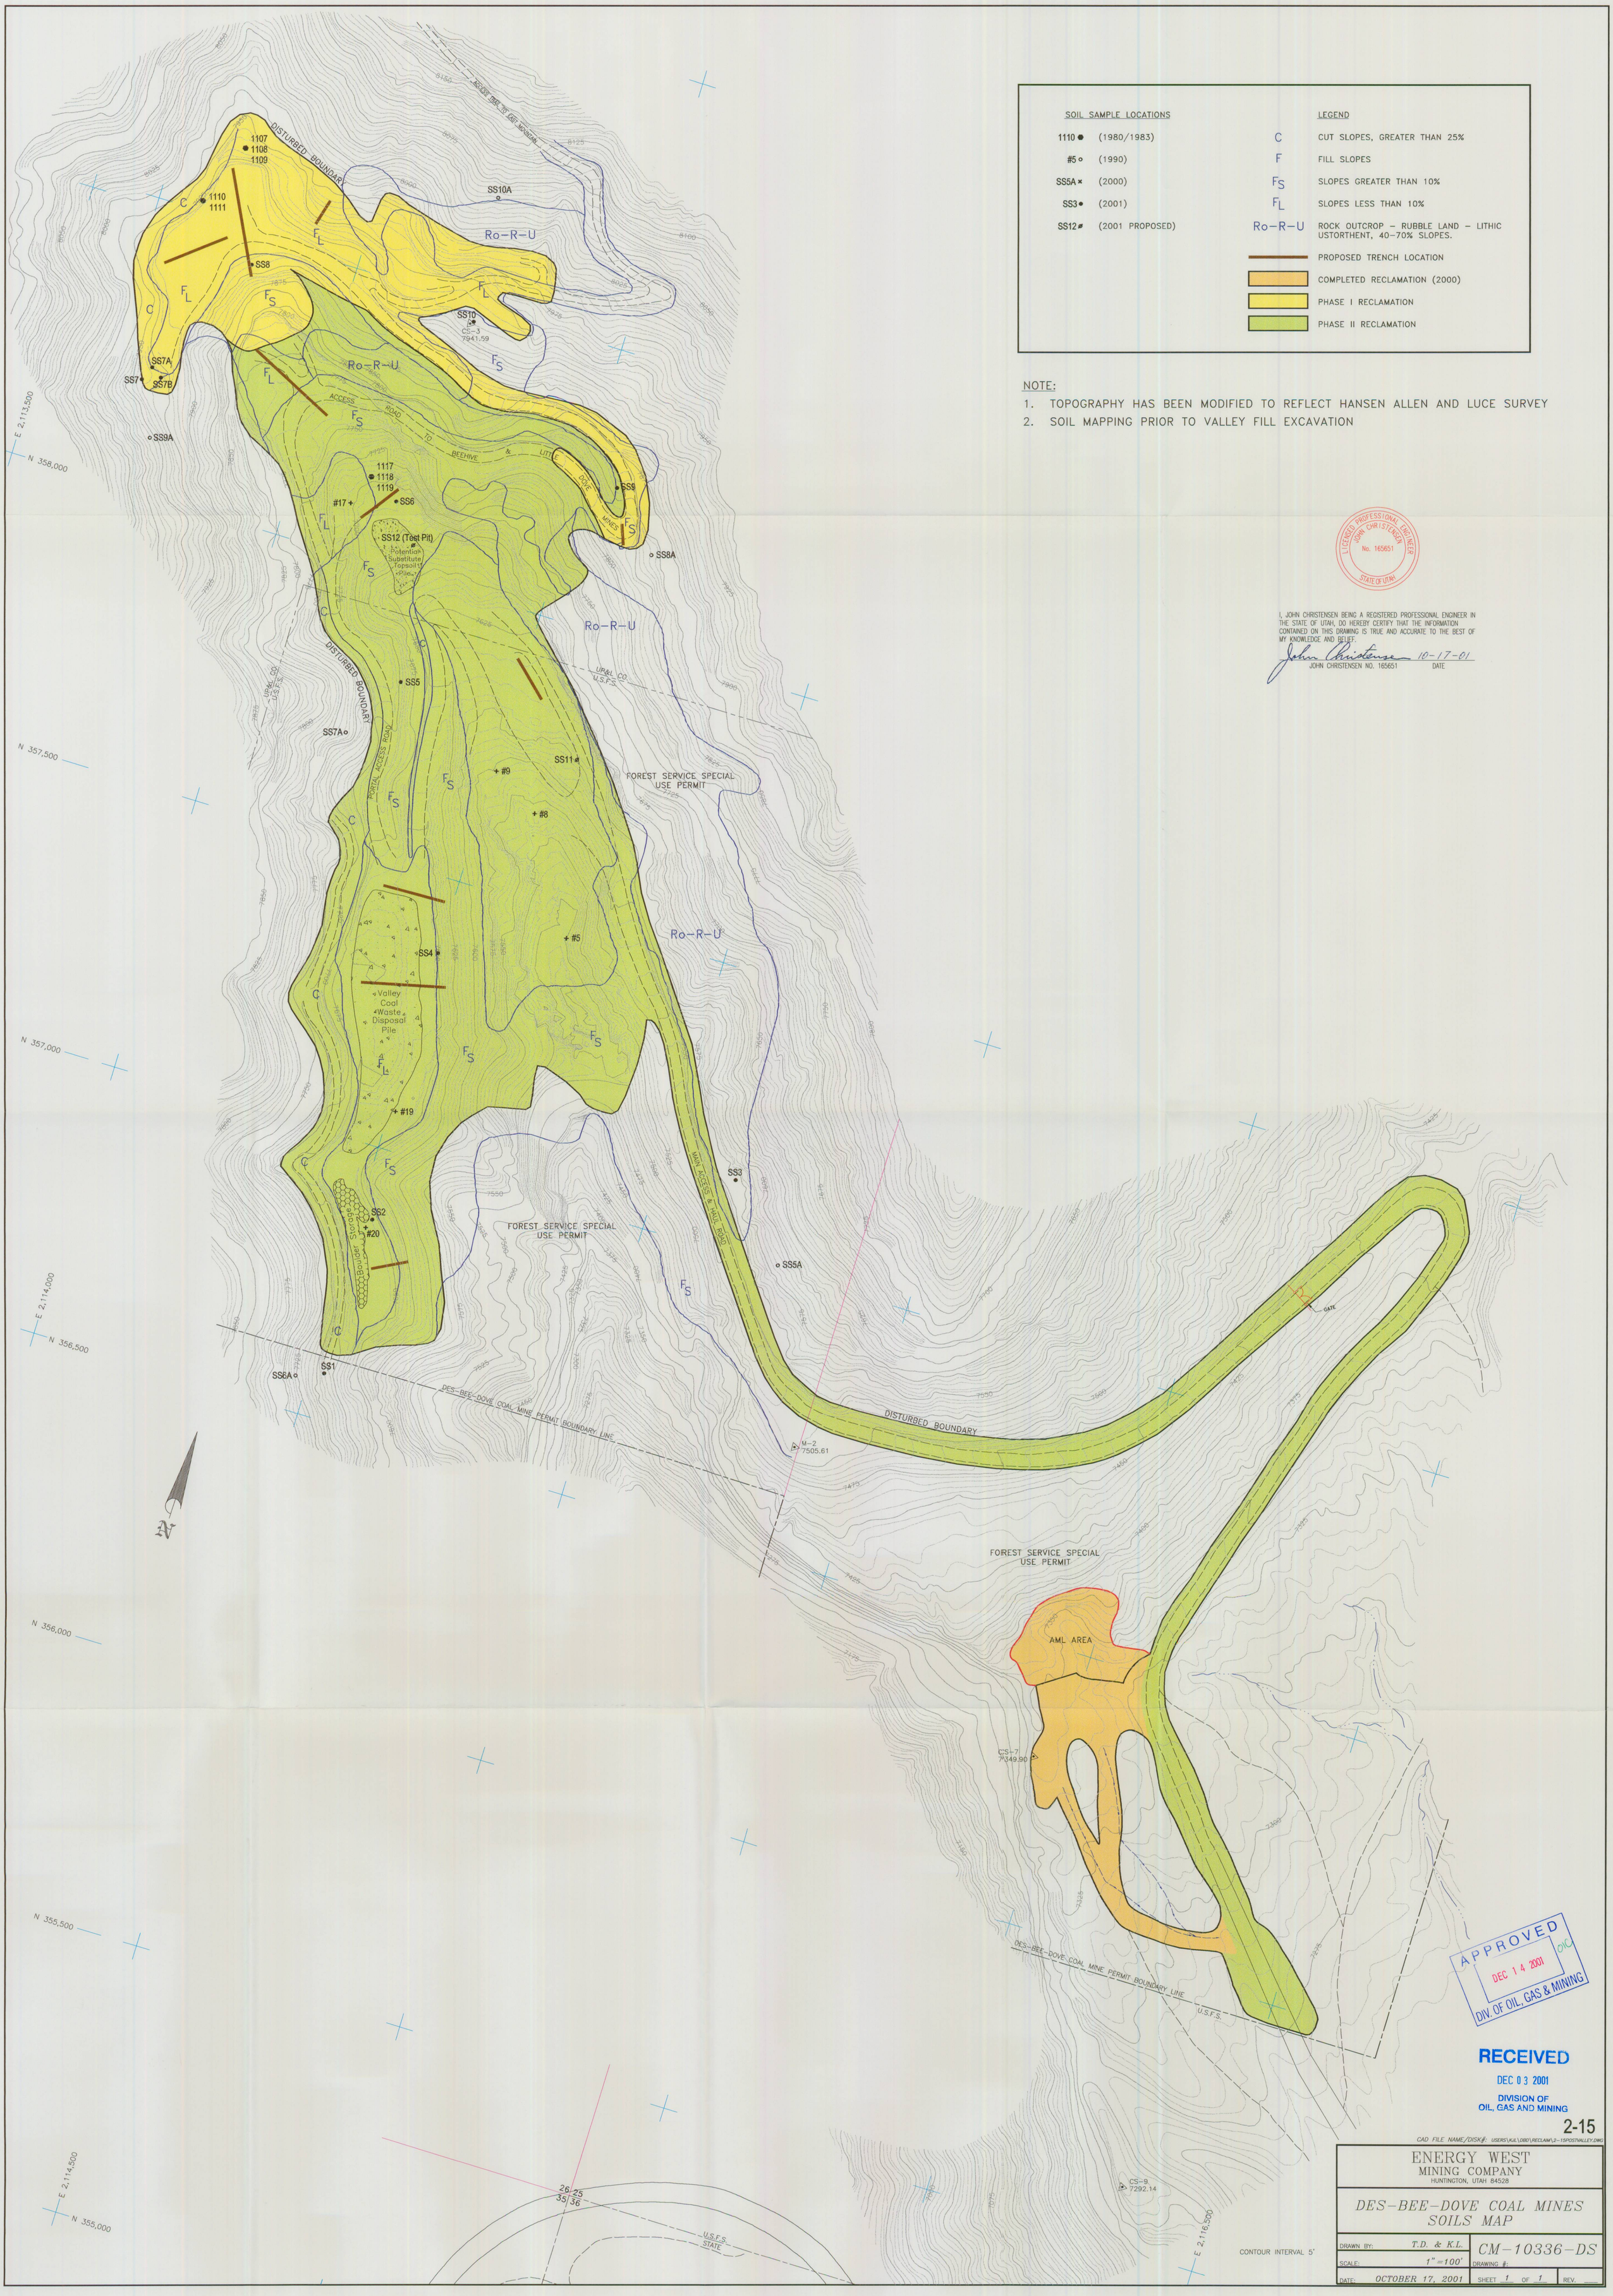

LICENSED PROFESSIONAL ENGINEER
JOHN CHRISTENSEN
No. 165651
STATE OF UTAH

I, JOHN CHRISTENSEN BEING A REGISTERED PROFESSIONAL ENGINEER IN THE STATE OF UTAH, DO HEREBY CERTIFY THAT THE INFORMATION CONTAINED ON THIS DRAWING IS TRUE AND ACCURATE TO THE BEST OF MY KNOWLEDGE AND BELIEF.

John Christensen 10-17-01
JOHN CHRISTENSEN NO. 165651 DATE

APPROVED
DEC 14 2001
DIV. OF OIL, GAS & MINING

RECEIVED
DEC 03 2001
DIVISION OF
OIL, GAS AND MINING

2-15

CAD FILE NAME/DISK#: USERS\KJL\DBD\RECLAIM\2-15POSTVALLEY.DWG

ENERGY WEST
MINING COMPANY
HUNTINGTON, UTAH 84528

DES-BEE-DOVE COAL MINES SOILS MAP

DRAWN BY:	T.D. & K.L.	CM-10336-DS	
SCALE:	1"=100'	DRAWING #:	
DATE:	OCTOBER 17, 2001	SHEET 1 OF 1	REV.