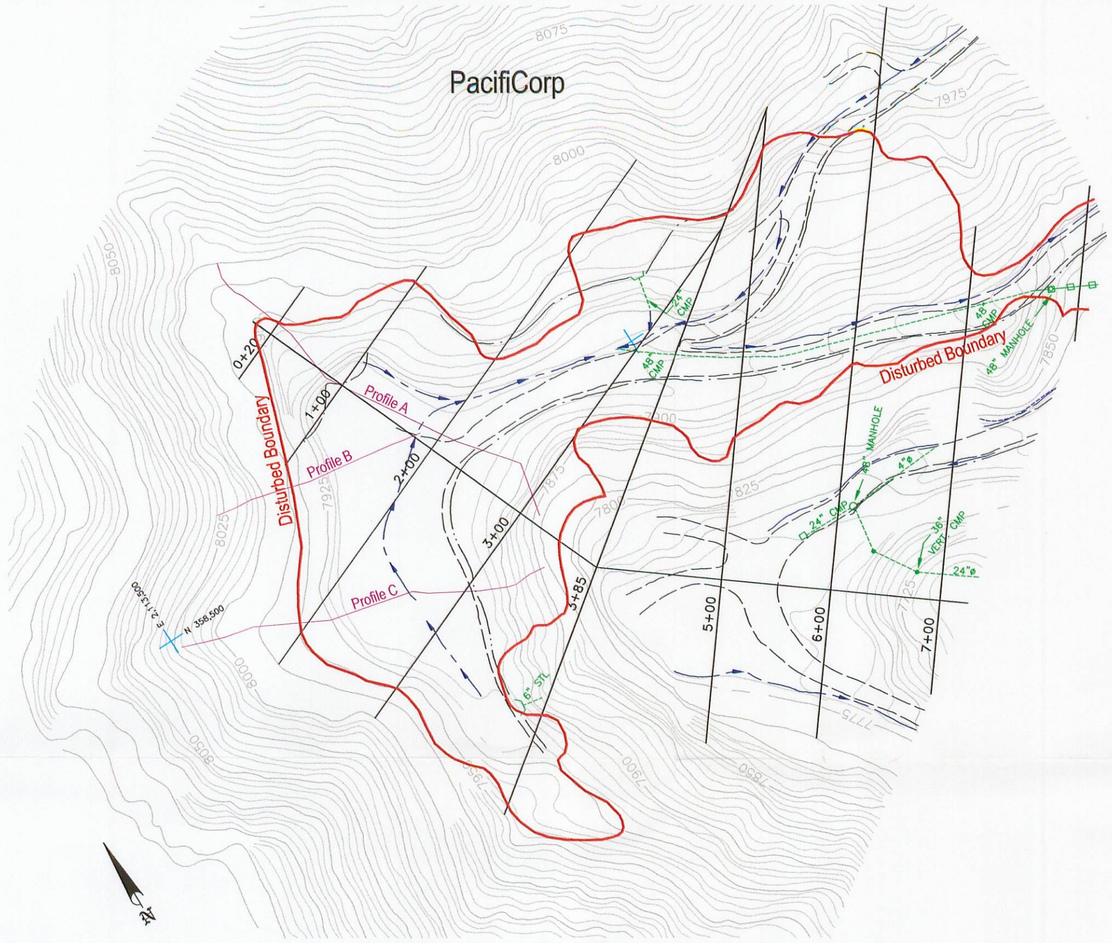

Pre-Reclamation Topography

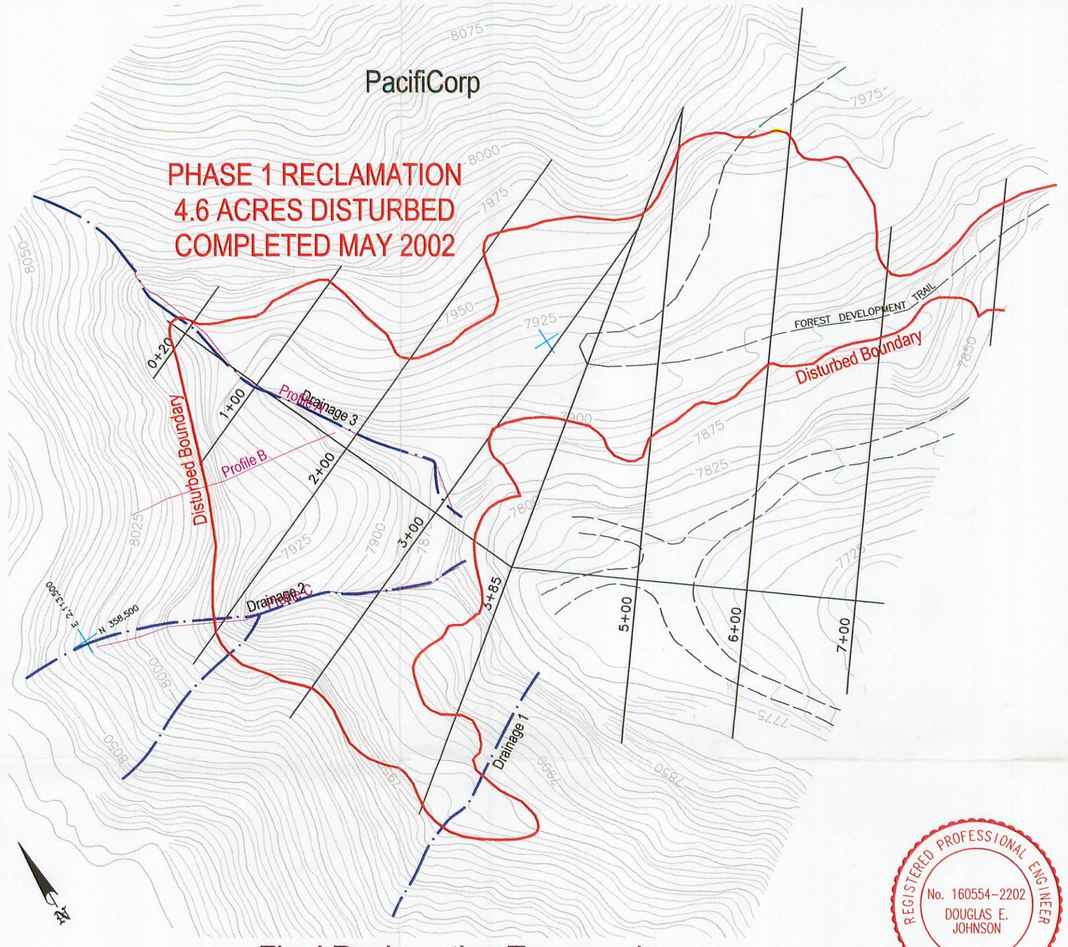

Final Reclamation Topography

REGISTERED PROFESSIONAL ENGINEER
No. 160554-2202
DOUGLAS E. JOHNSON
STATE OF UTAH

I, DOUGLAS E. JOHNSON BEING A REGISTERED PROFESSIONAL ENGINEER IN THE STATE OF UTAH, DO HEREBY CERTIFY THAT THE INFORMATION CONTAINED ON THIS DRAWING IS TRUE AND ACCURATE TO THE BEST OF MY KNOWLEDGE AND BELIEF.

Douglas E Johnson 12-14-05

DOUGLAS E. JOHNSON NO. 160554-2202 DATE

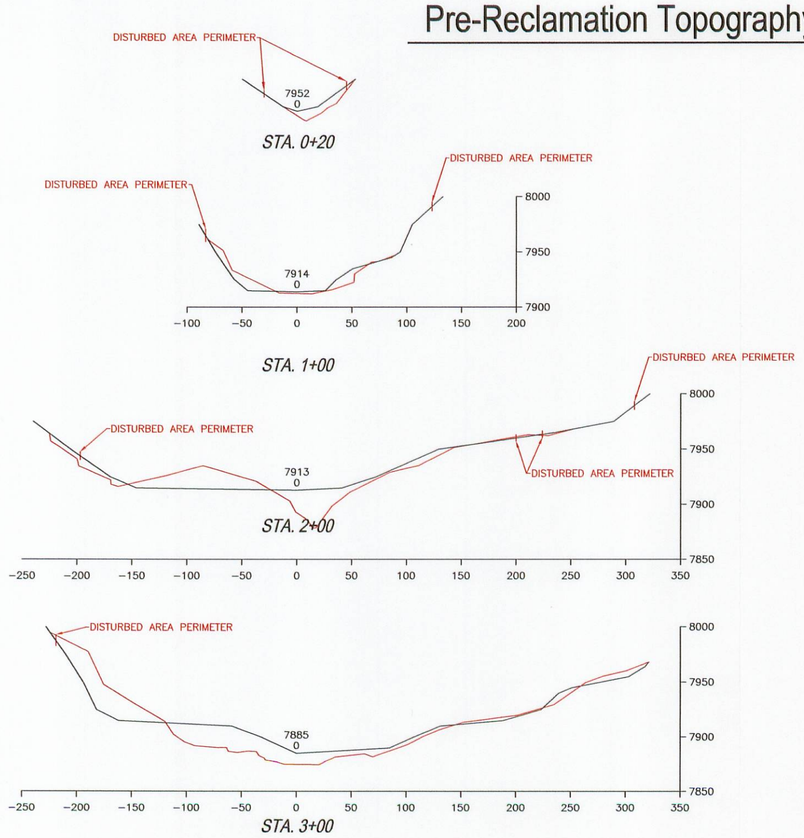

Reclamation Cross Sections

LEGEND:

PRE-RECLAMATION GROUND LINE

FINAL RECLAMATION GROUND LINE

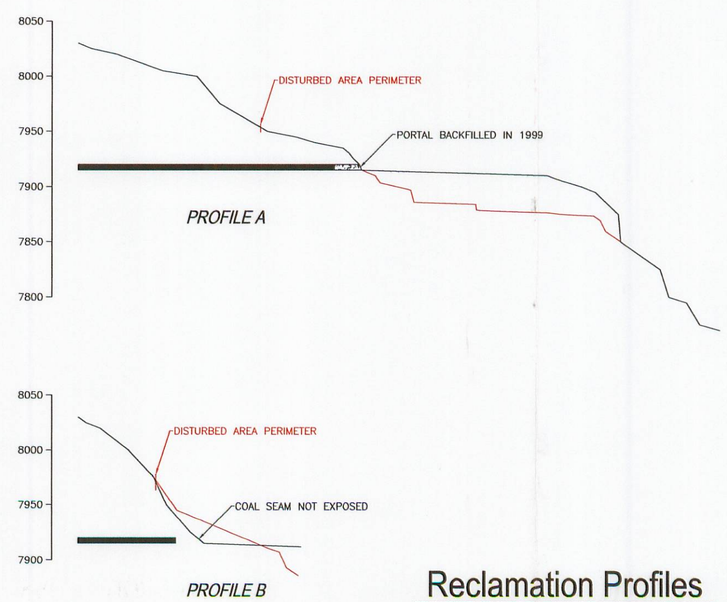

Reclamation Profiles

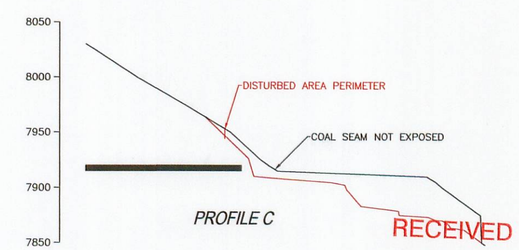

RECEIVED
JAN 03 2006
DIV. OF OIL, GAS & MINING

CAD FILE NAME/DISK#: P:/DBD/RECLAMATION/PHASE 1 BOND RELEASE/DRAWING 3.DWG

ENERGY WEST
MINING COMPANY
HUNTINGTON, UTAH 84528

DES-BEE-DOVE MINES
PHASE 1 RECLAMATION
PLAN VIEW & CROSS SECTIONS

DRAWN BY:	K. LARSEN	DRAWING #:	3
SCALE:	1"=100'		
DATE:	DECEMBER 14, 2005	SHEET 1 OF 1	REV.