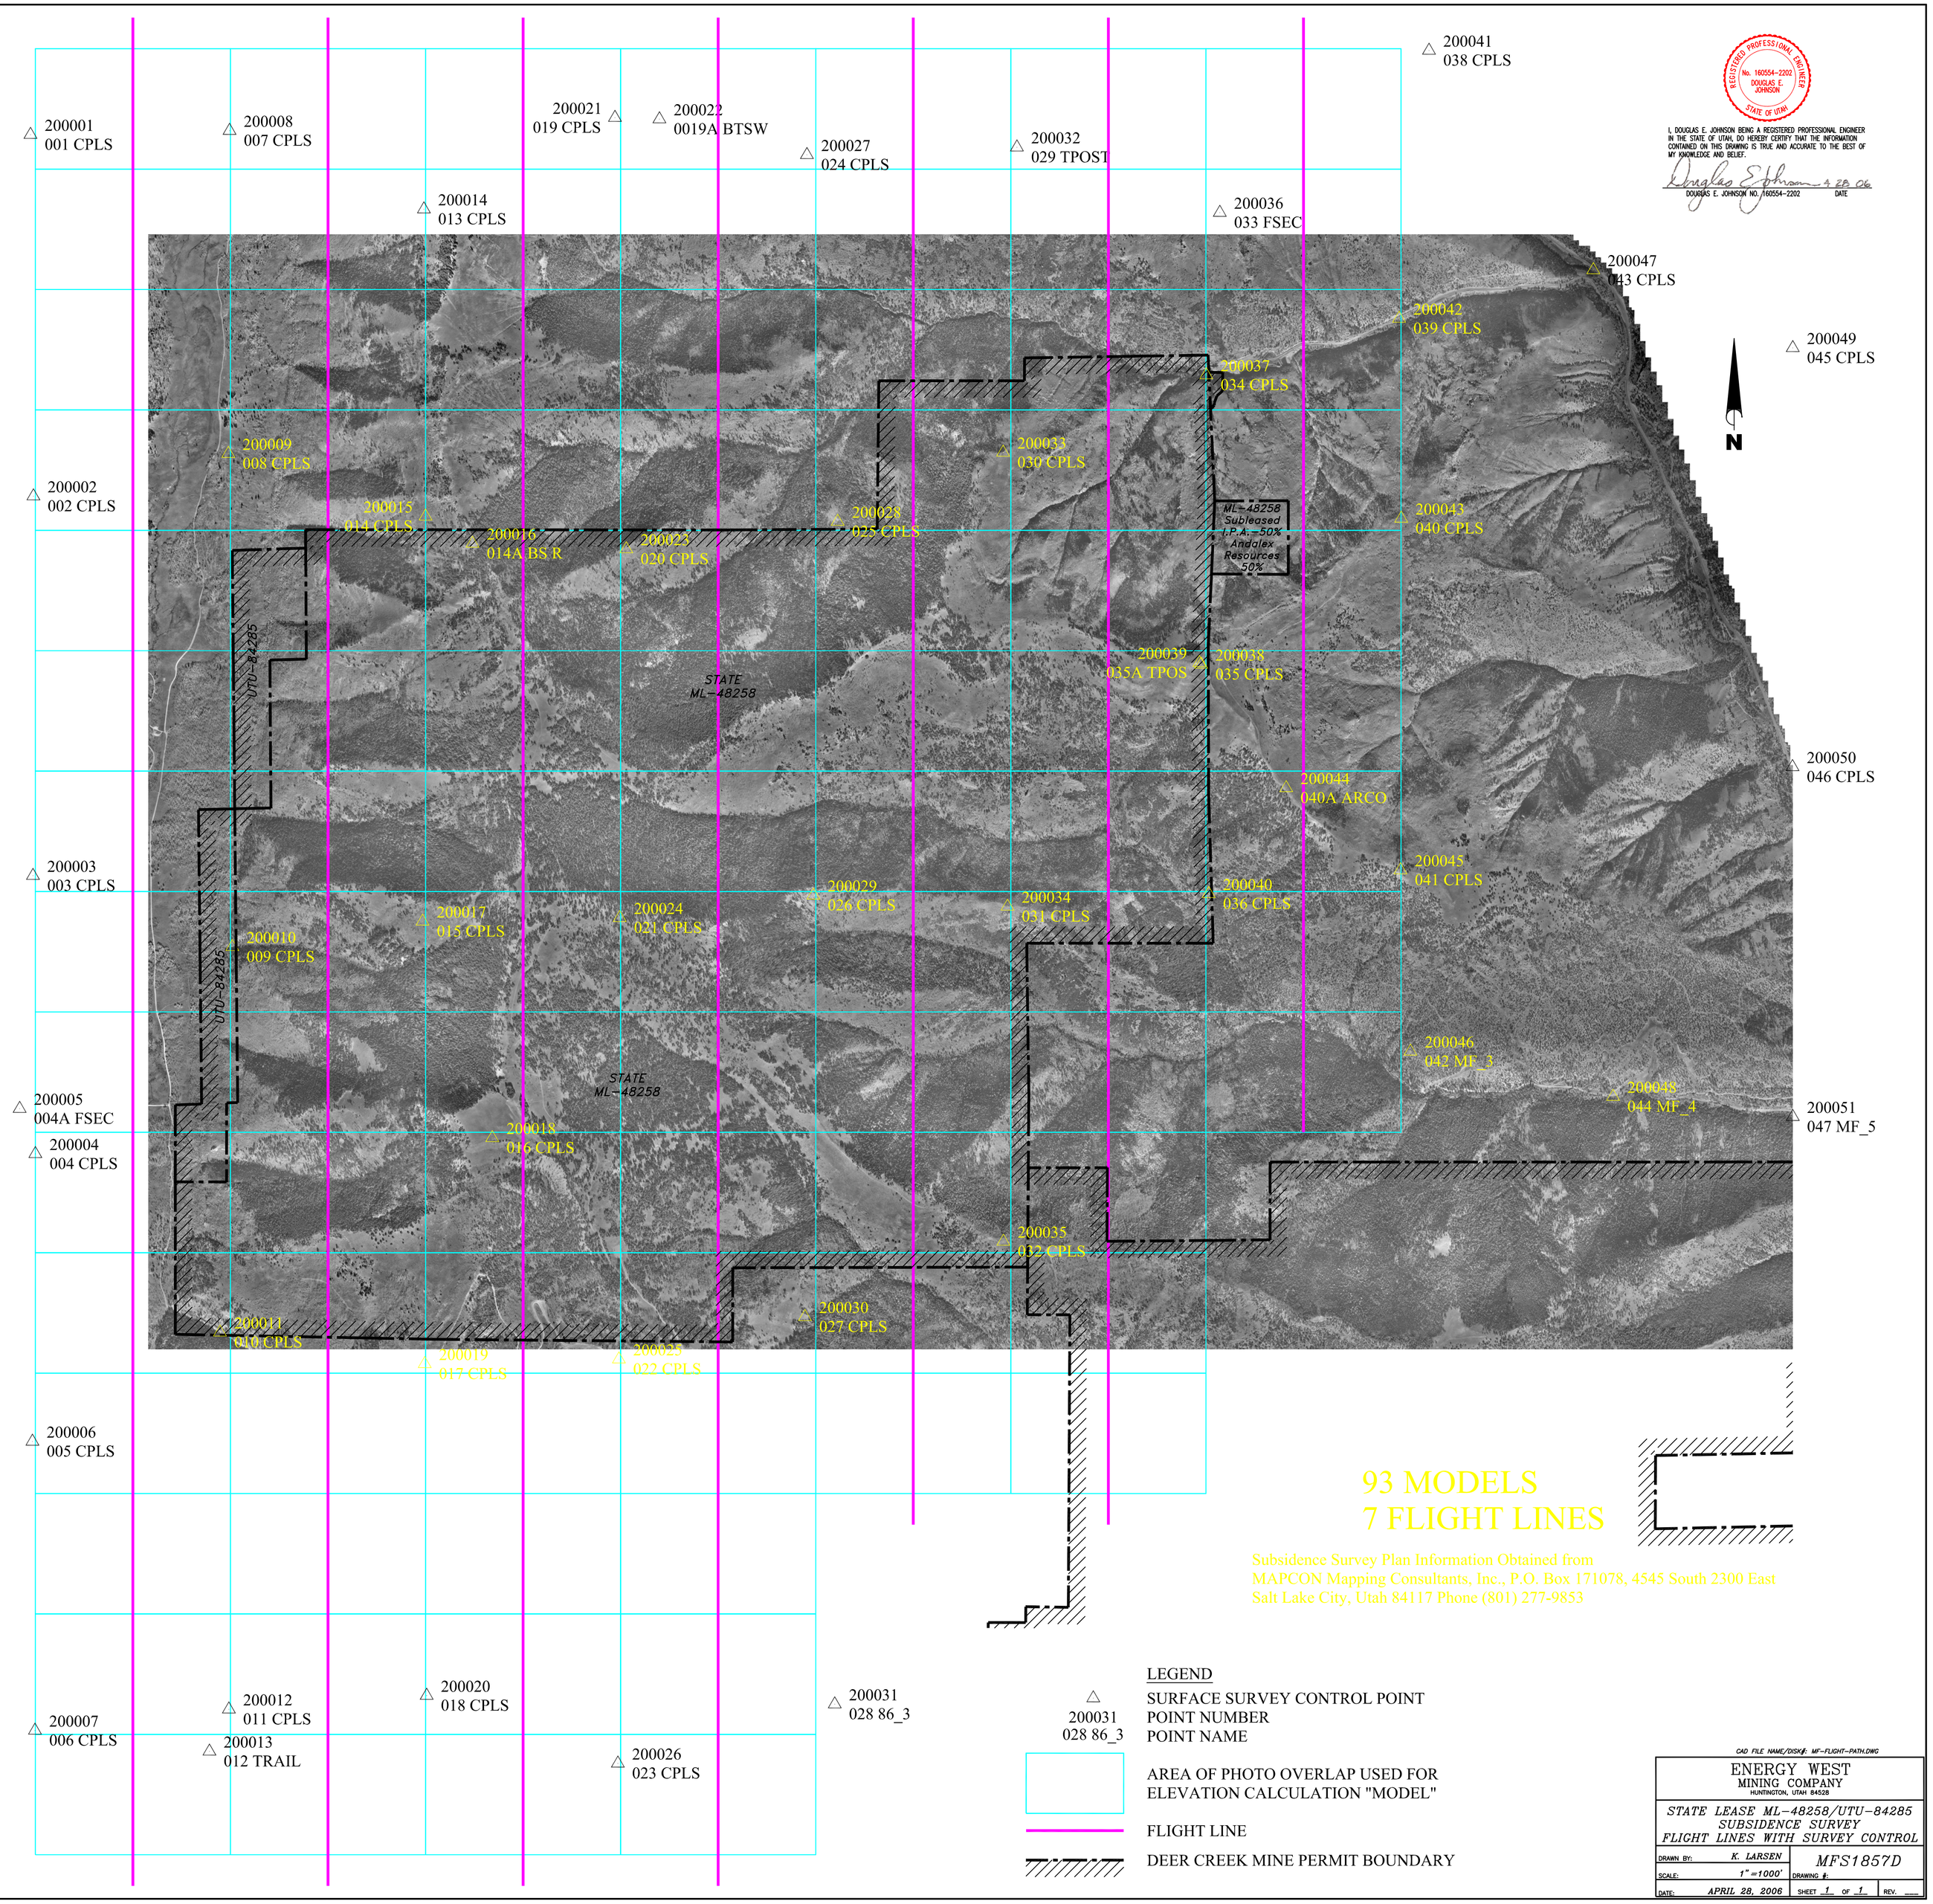
200001
001 CPLS
200008
007 CPLS
200021
019 CPLS
200022
0019A BTSW
200027
024 CPLS
200032
029 TPOST
200041
038 CPLS
200014
013 CPLS
200036
033 FSEC
200047
043 CPLS
200042
039 CPLS
200049
045 CPLS
200037
034 CPLS
200009
008 CPLS
200033
030 CPLS
200002
002 CPLS
200015
014 CPLS
200016
014A BS R
200023
020 CPLS
200028
025 CPLS
ML-48258
Subleased
I.P.A.:-50%
Andalex
Resources
-50%
200043
040 CPLS
UTU-84285
STATE
ML-48258
200039
035A TPOS
200038
035 CPLS
200050
046 CPLS
200044
040A ARCO
200003
003 CPLS
200045
041 CPLS
200029
026 CPLS
200034
031 CPLS
200040
036 CPLS
200017
015 CPLS
200024
021 CPLS
200010
009 CPLS
UTU-84285
200046
042 MF_3
STATE
ML-48258
200048
044 MF_4
200051
047 MF_5
200005
004A FSEC
200018
016 CPLS
200004
004 CPLS
200035
032 CPLS
200030
027 CPLS
200011
010 CPLS
200019
017 CPLS
200025
022 CPLS
200006
005 CPLS
93 MODELS
7 FLIGHT LINES
Subsidence Survey Plan Information Obtained from
MAPCON Mapping Consultants, Inc., P.O. Box 171078, 4545 South 2300 East
Salt Lake City, Utah 84117 Phone (801) 277-9853
200007
006 CPLS
200012
011 CPLS
200013
012 TRAIL
200020
018 CPLS
200026
023 CPLS
200031
028 86_3
LEGEND
200031
028 86_3
SURFACE SURVEY CONTROL POINT
POINT NUMBER
POINT NAME
AREA OF PHOTO OVERLAP USED FOR
ELEVATION CALCULATION "MODEL"
FLIGHT LINE
DEER CREEK MINE PERMIT BOUNDARY
REGISTERED PROFESSIONAL ENGINEER
No. 160554-2202
DOUGLAS E. JOHNSON
STATE OF UTAH
I, DOUGLAS E. JOHNSON BEING A REGISTERED PROFESSIONAL ENGINEER IN THE STATE OF UTAH, DO HEREBY CERTIFY THAT THE INFORMATION CONTAINED ON THIS DRAWING IS TRUE AND ACCURATE TO THE BEST OF MY KNOWLEDGE AND BELIEF.
DOUGLAS E. JOHNSON NO. 160554-2202
DATE
CAD FILE NAME/DISK#: MF-FLIGHT-PATH.DWG
ENERGY WEST
MINING COMPANY
HUNTINGTON, UTAH 84528
STATE LEASE ML-48258/UTU-84285
SUBSIDENCE SURVEY
FLIGHT LINES WITH SURVEY CONTROL
DRAWN BY: K. LARSEN
SCALE: 1"=1000'
DATE: APRIL 28, 2006
MFS1857D
DRAWING #:
SHEET 1 OF 1
REV.