ENERGY WEST MINING COMPANY

HUNTINGTON, UTAH 84528

DEER CREEK MINE – MILL FORK AREA
STATE LEASE ML-48258/UTU-84285
HIAWATHA MINE PLAN

DRAWN BY:	K. LARSEN	DRAWING #:	MFU1840D
SCALE:	1"=1000'		
DATE:	NOVEMBER 7, 2002	SHEET 1 OF 1	REV. 5

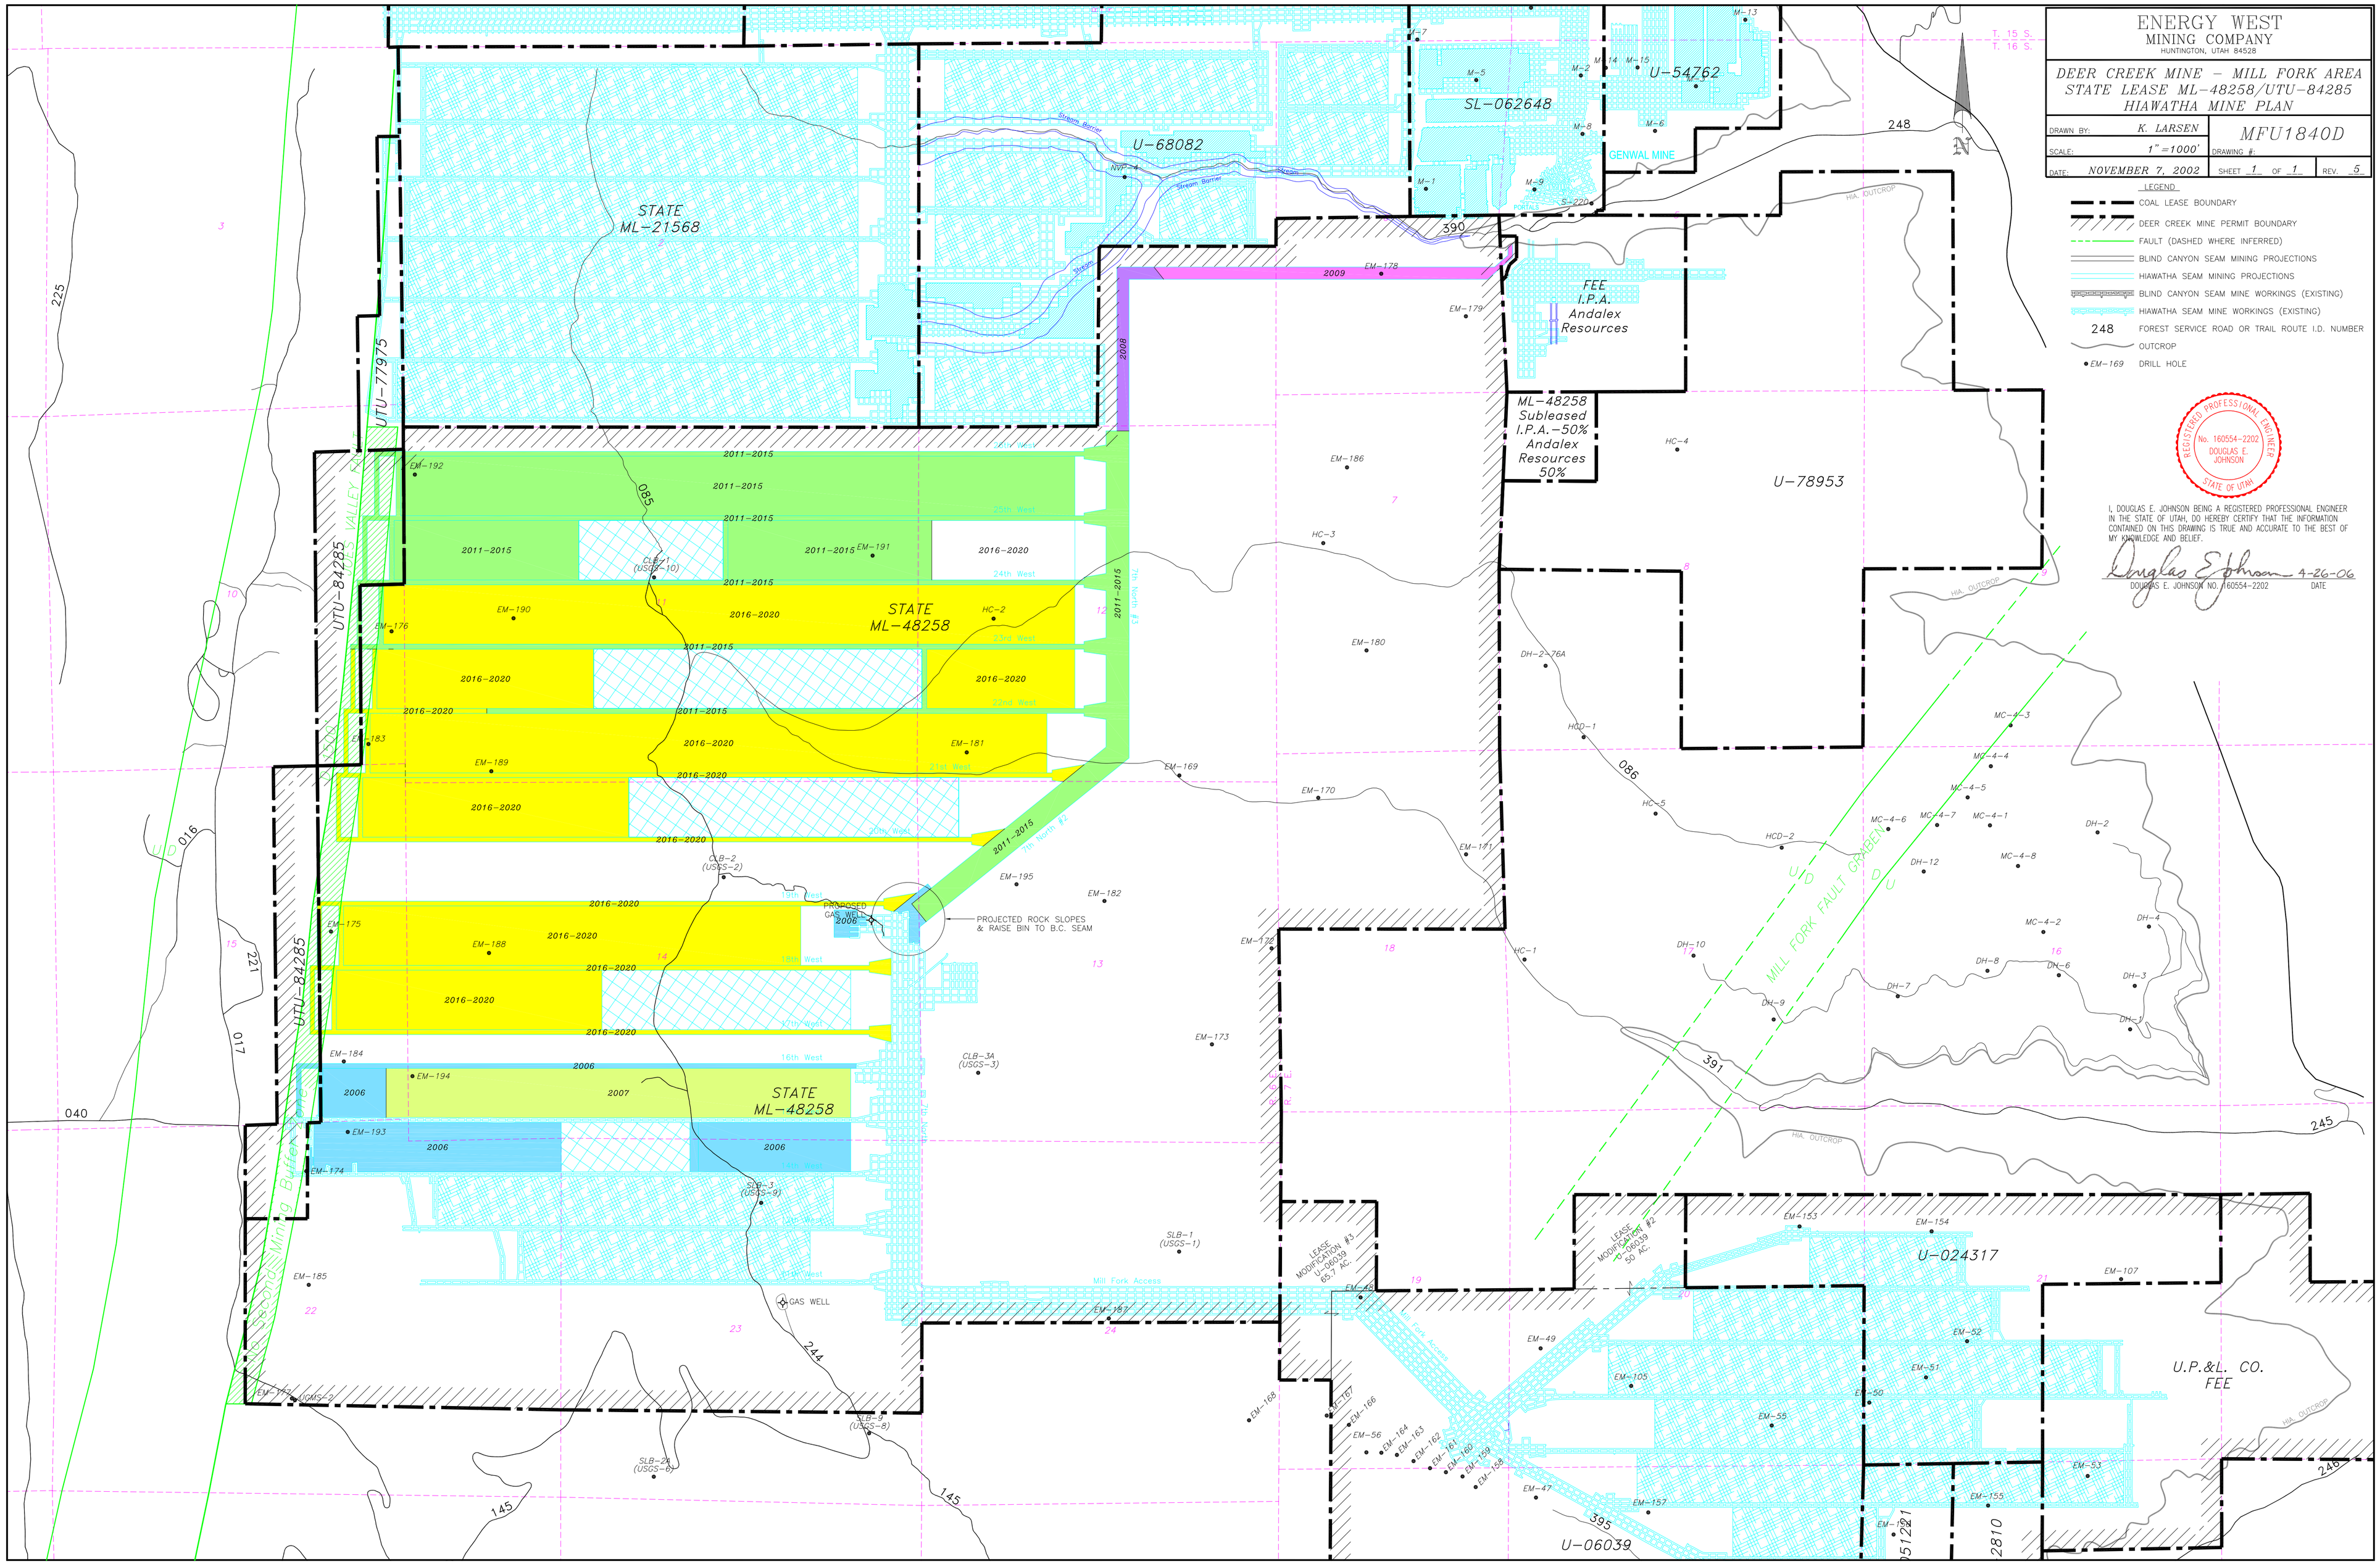

LEGEND

- COAL LEASE BOUNDARY
- DEER CREEK MINE PERMIT BOUNDARY
- FAULT (DASHED WHERE INFERRED)
- BLIND CANYON SEAM MINING PROJECTIONS
- HIAWATHA SEAM MINING PROJECTIONS
- BLIND CANYON SEAM MINE WORKINGS (EXISTING)
- HIAWATHA SEAM MINE WORKINGS (EXISTING)
- 248 FOREST SERVICE ROAD OR TRAIL ROUTE I.D. NUMBER
- OUTCROP
- •EM-169 DRILL HOLE

REGISTERED PROFESSIONAL ENGINEER No. 160554-2202 DOUGLAS E. JOHNSON STATE OF UTAH

I, DOUGLAS E. JOHNSON BEING A REGISTERED PROFESSIONAL ENGINEER IN THE STATE OF UTAH, DO HEREBY CERTIFY THAT THE INFORMATION CONTAINED ON THIS DRAWING IS TRUE AND ACCURATE TO THE BEST OF MY KNOWLEDGE AND BELIEF.

Douglas E. Johnson 4-26-06

DOUGLAS E. JOHNSON NO. 160554-2202 DATE