ENERGY WEST MINING COMPANY
A SUBSIDIARY OF PACIFICORP

DES-BEE-DOVE MINE SEDIMENTATION POND SOIL SAMPLING LOCATIONS

DRAWN BY:	K. LARSEN	DRAWING #:	200-1
SCALE:	1" =40'		
DATE:	JUNE 13, 2008	SHEET 1 OF 1	REV. ___

TOPOGRAPHY GENERATED BY MAPCON MAPPING CONSULTANTS, INC., SEPTEMBER 2004

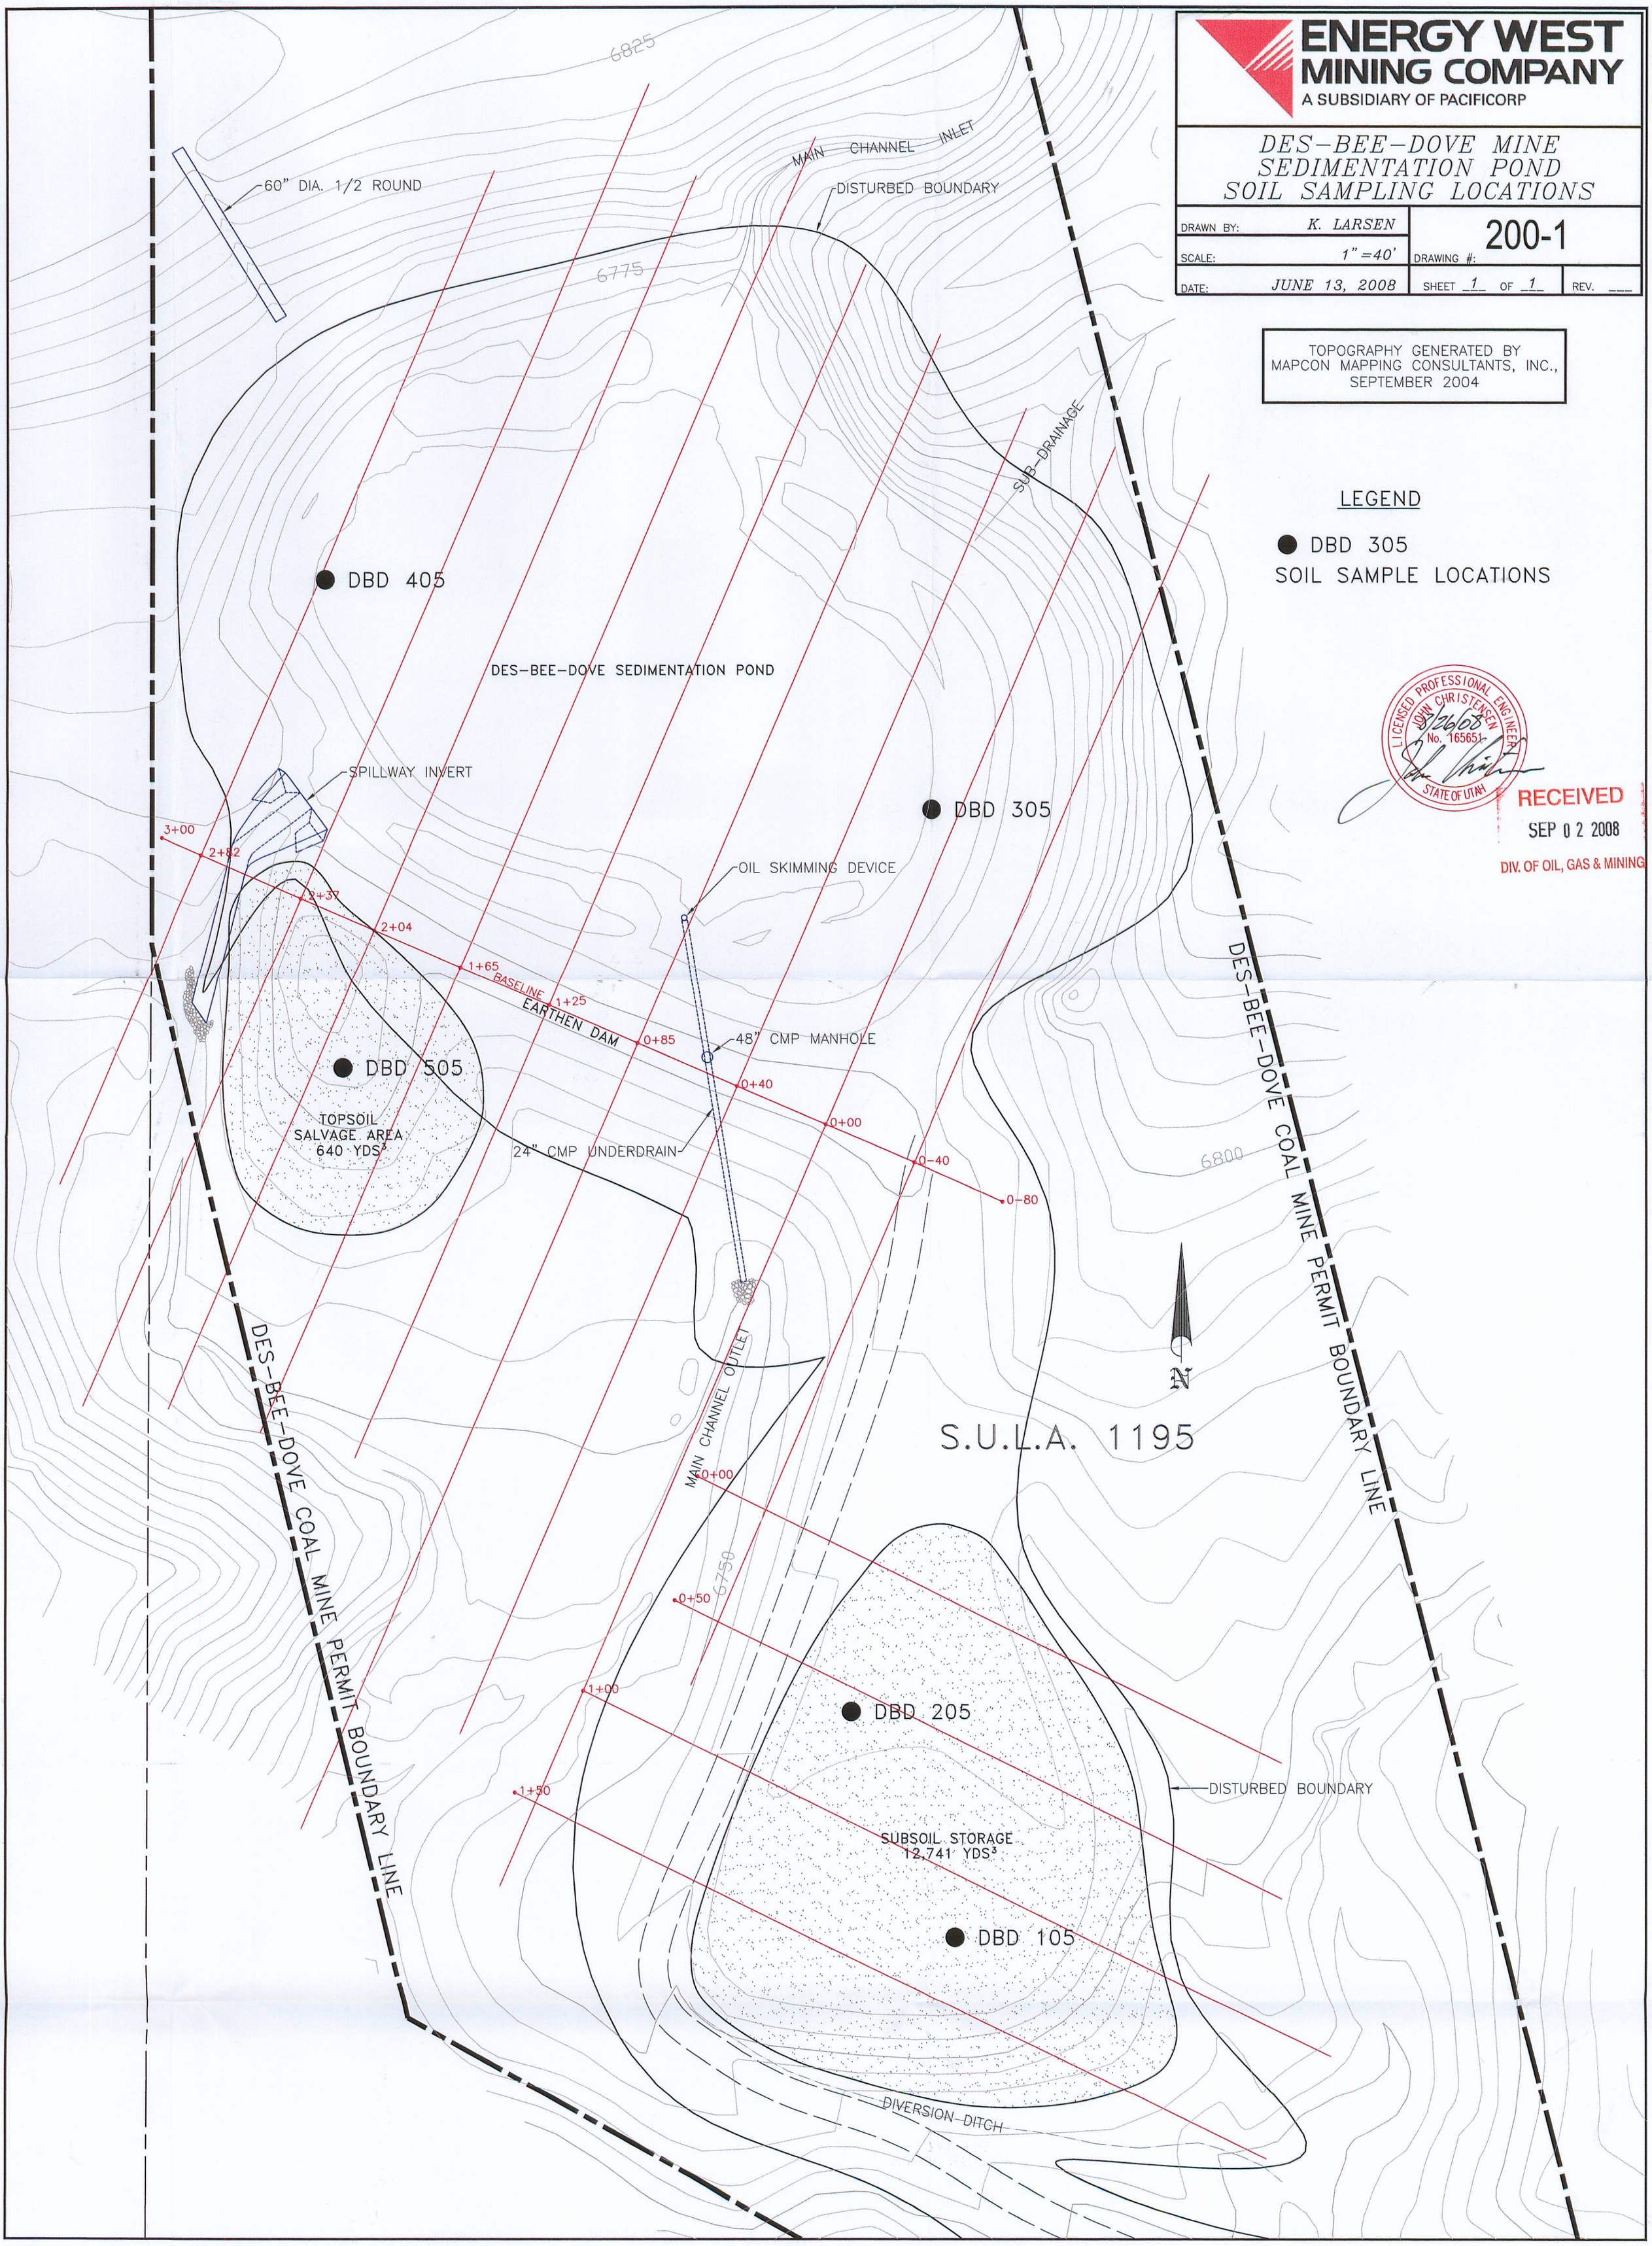

LICENSED PROFESSIONAL ENGINEER JOHN CHRISTENSEN No. 165651 STATE OF UTAH 8/26/08

RECEIVED
SEP 0 2 2008
DIV. OF OIL, GAS & MINING