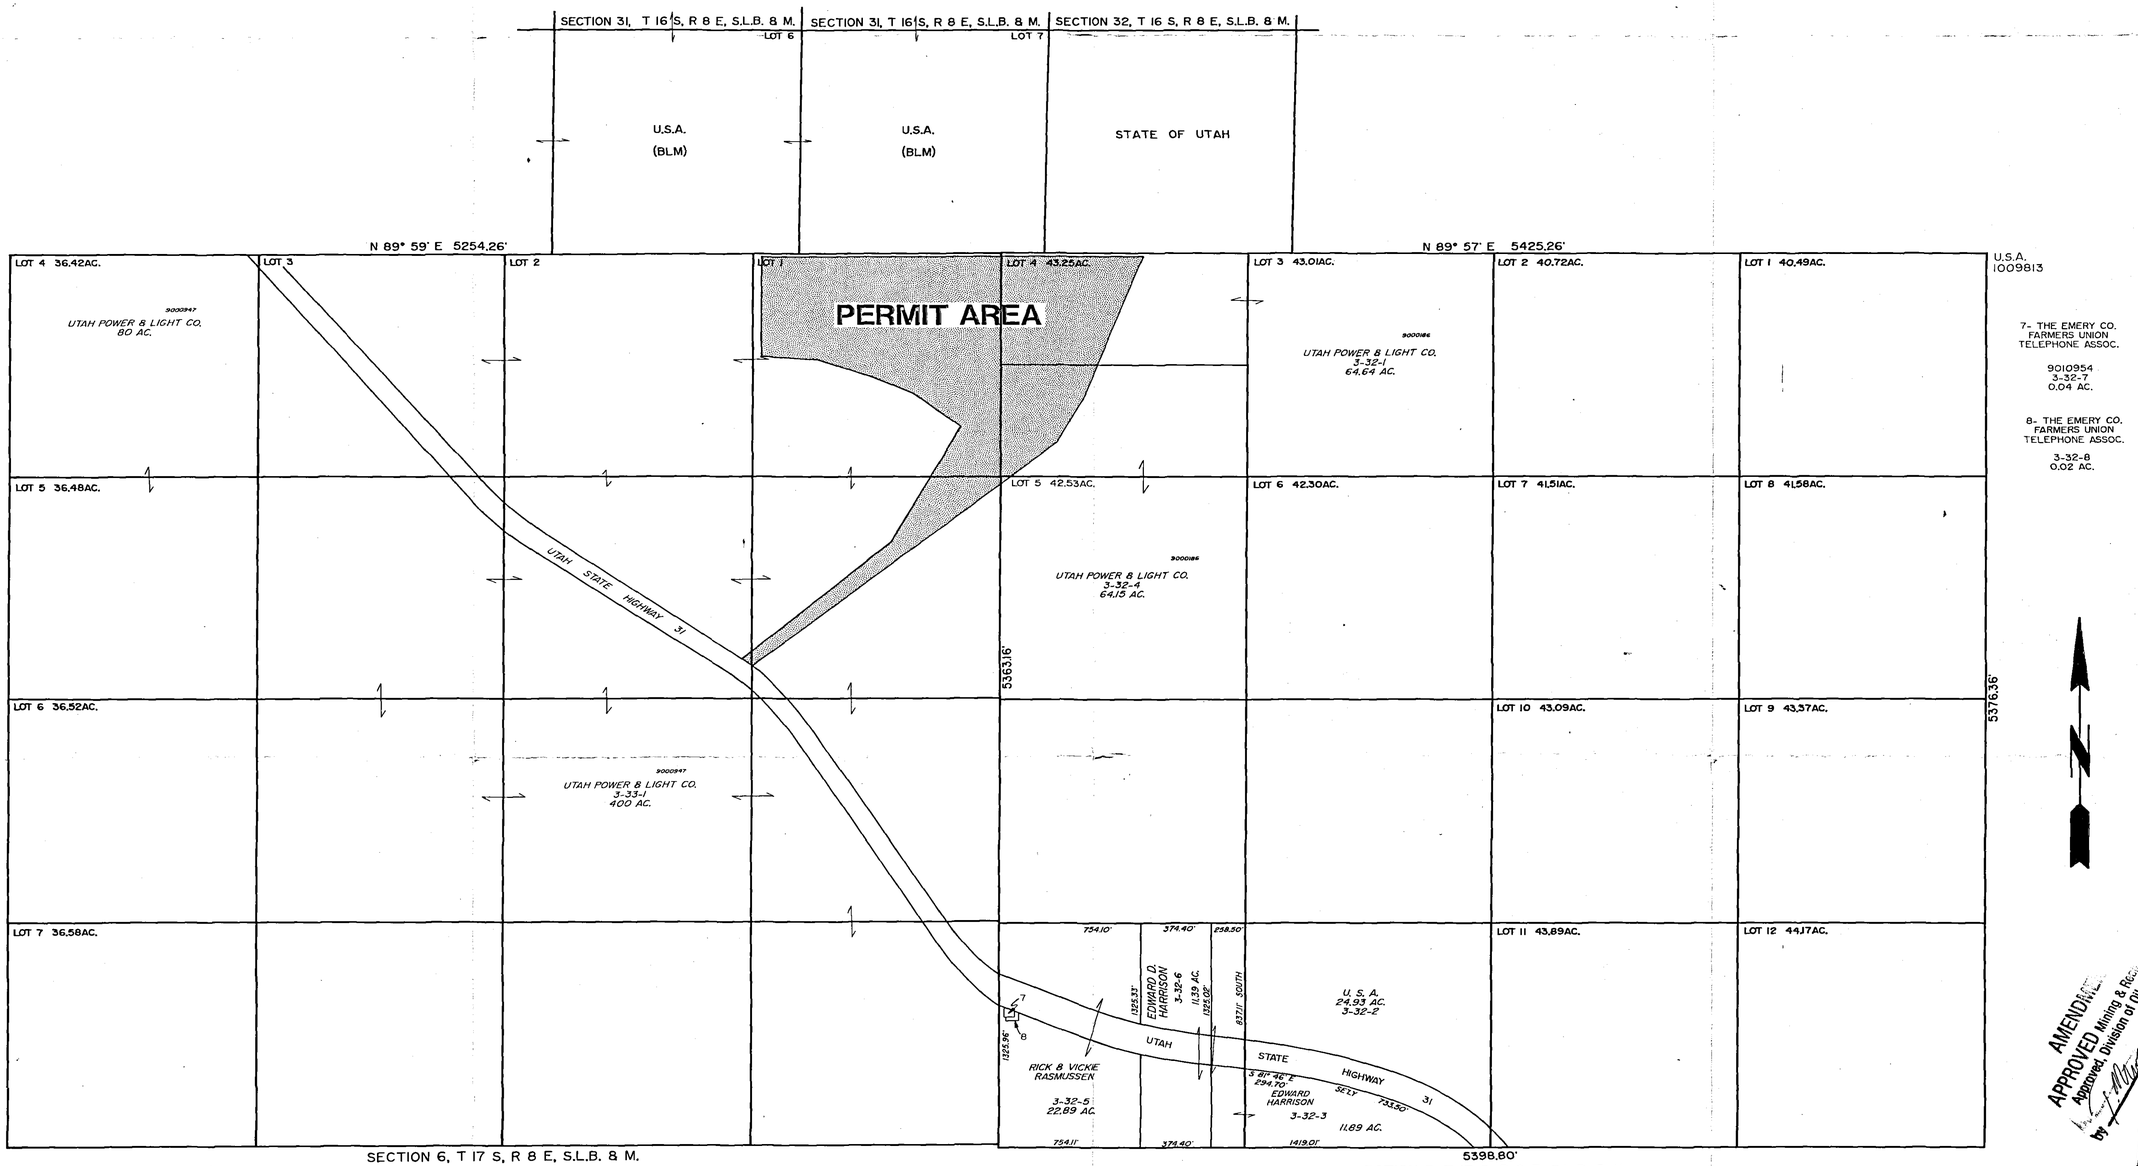

AMENDMENT APPROVED Mining & Reclamation Approved, Division of Oil, Gas & Mining by [signature] date 3/28/88

RECEIVED APR 13 1989 DIVISION OF OIL, GAS & MINING

1-1

DATE	REVISIONS	MARK
12-6-88	REVISED PERMIT BOUNDARY	KJL
9-8-88	REVISED PERMIT BOUNDARY	KJL

UTAH POWER AND LIGHT CO.
MINING DIVISION
HUNTINGTON, UTAH 84528

DEER CREEK MINE
WASTE ROCK STORAGE FACILITY
LAND OWNERSHIP

DRAWN BY: KERRY LARSEN	APPROVED BY:	DRAWING NO. DS999D
SCALE: NTS	DATE: MARCH 10, 1988	SHEET 1 OF 1