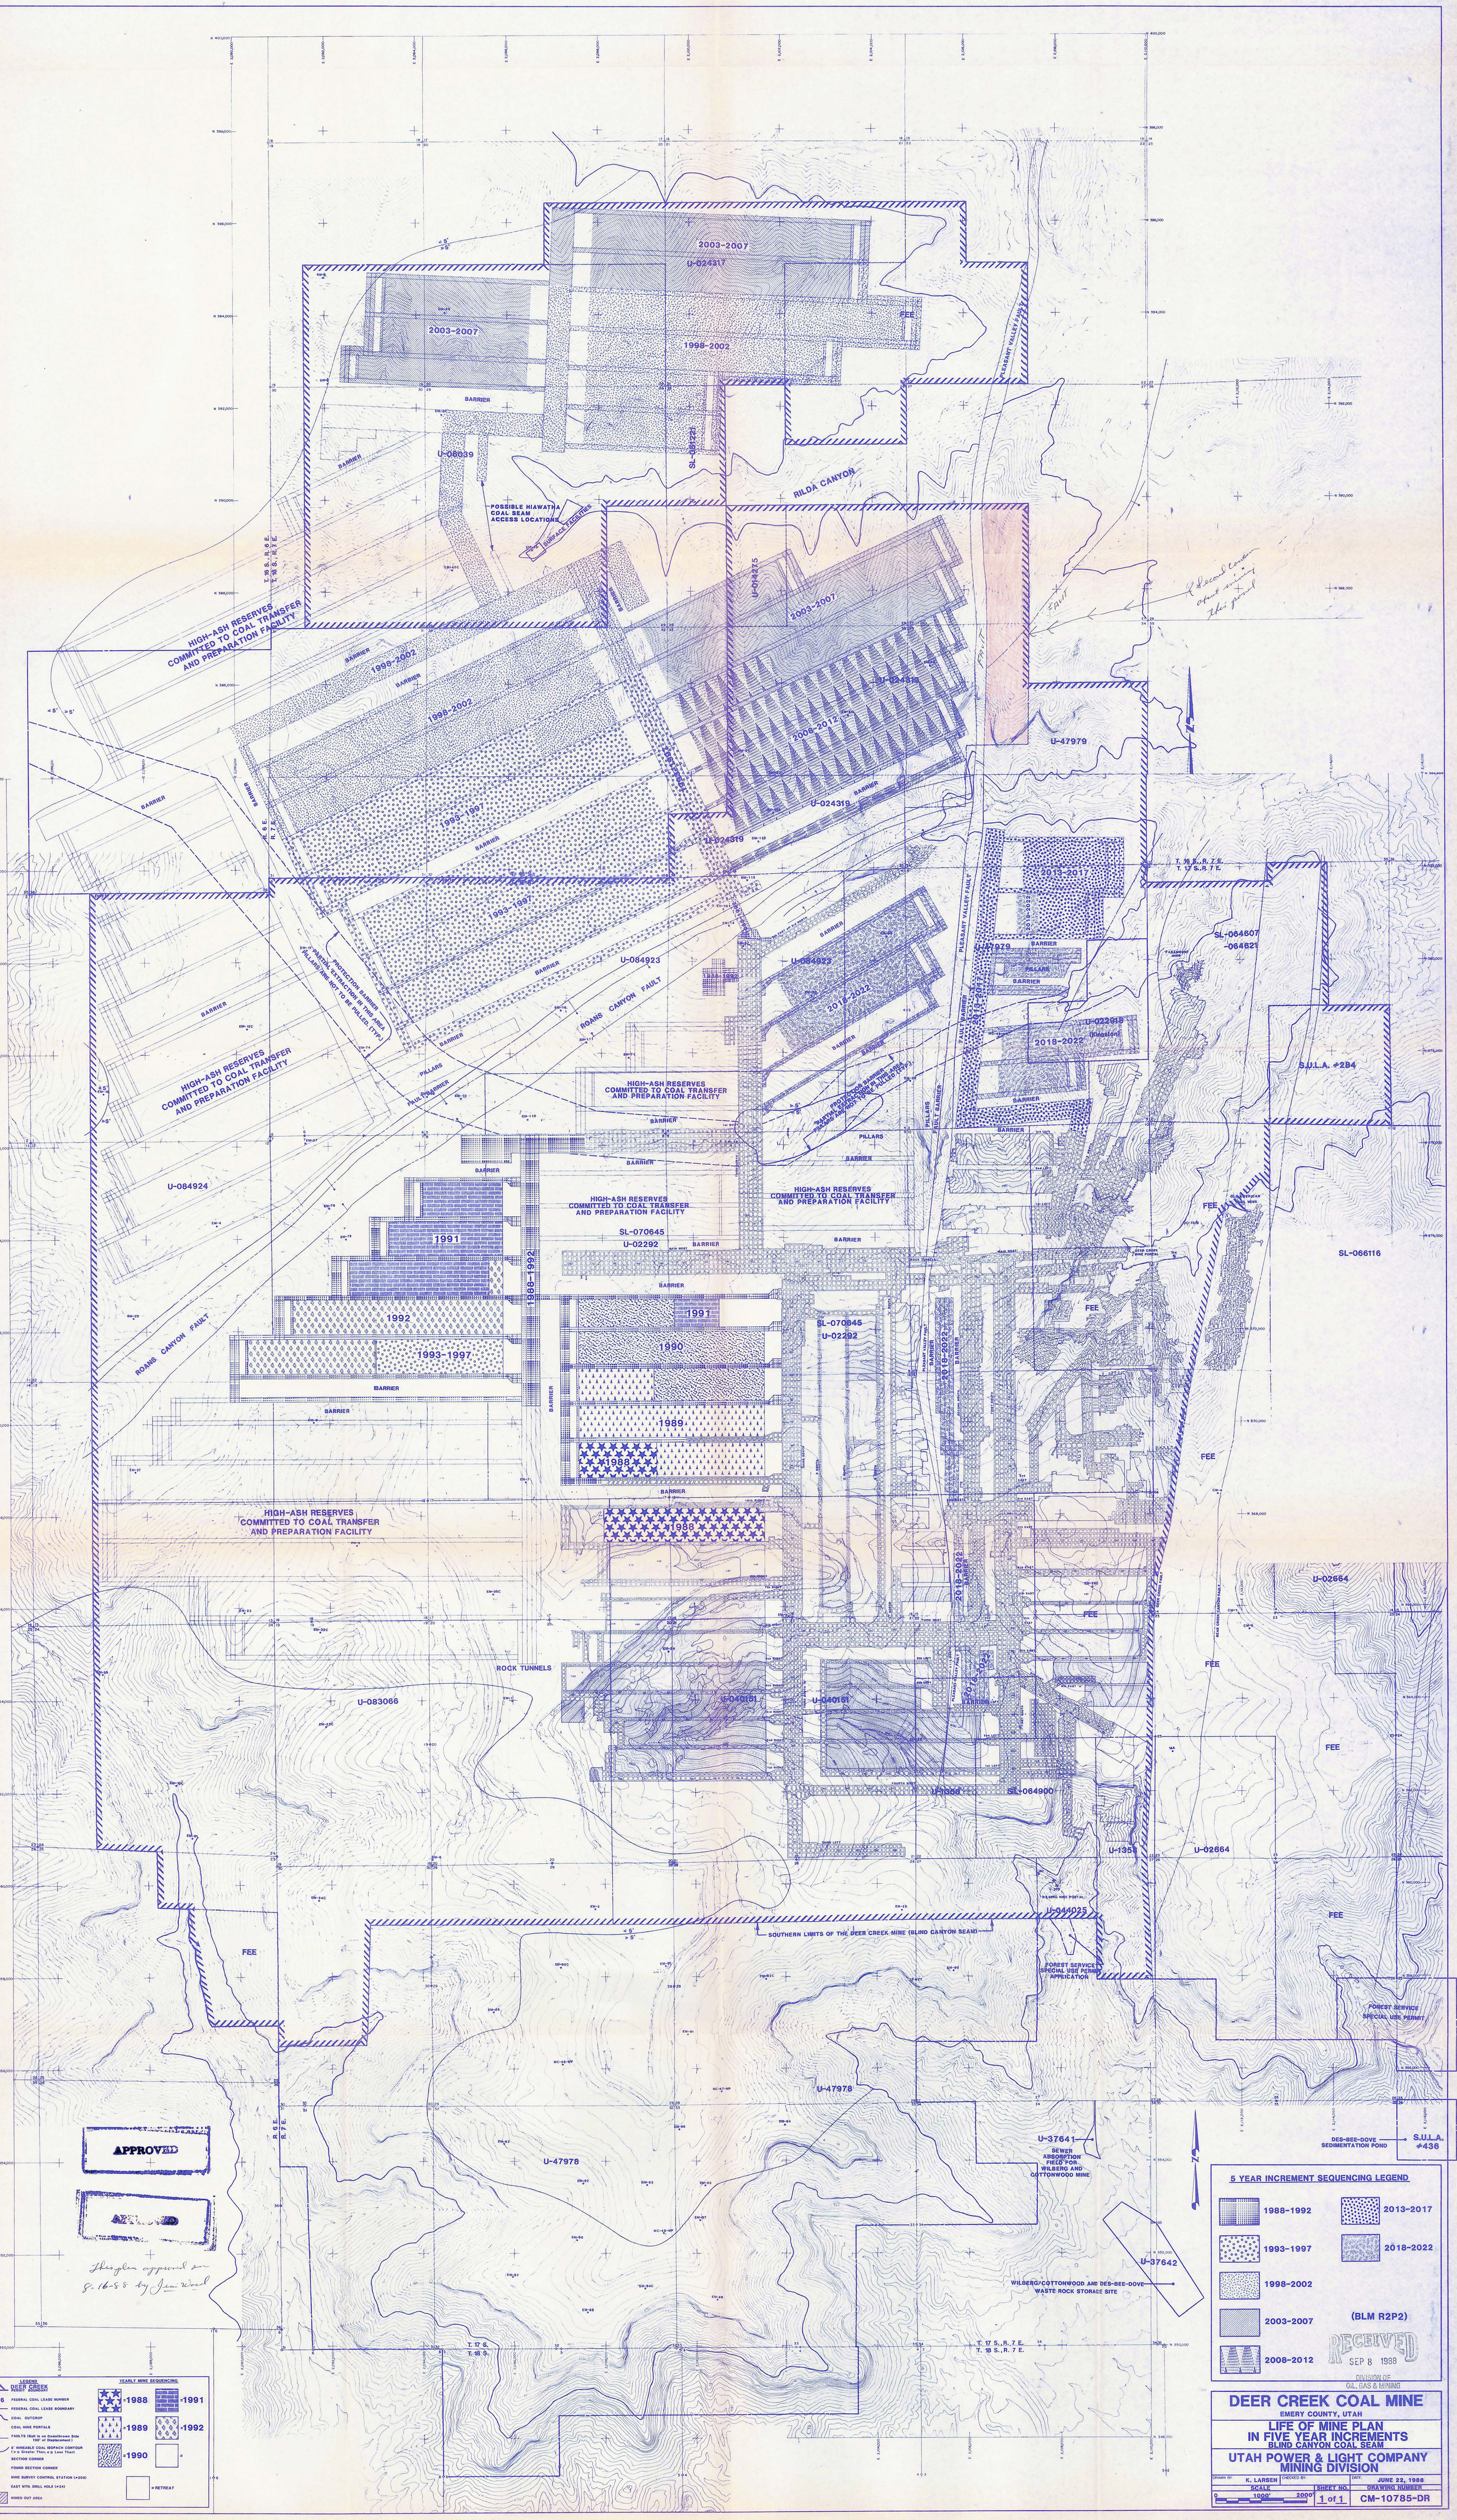
2003-2007
U-024317
1998-2002
FEE
PLEASANT VALLEY FAULT
BARRIER
U-08039
SL-065223
RILDA CANYON
POSSIBLE HIAWATHA COAL SEAM ACCESS LOCATIONS
SURFACE FACILITIES
U-014275
2008-2012
U-024319
HIGH-ASH RESERVES COMMITTED TO COAL TRANSFER AND PREPARATION FACILITY
U-47979
1993-1997
U-084923
2013-2017
2018-2022
U-022918 (Kinston)
SL-064607 -064621
S.U.L.A. #284
PROTECTION BARRIER
PILLARS
FAULT BARRIER
ROANS CANYON FAULT
U-084924
SL-070645
U-02292
1991
1992
1990
1989
1988
1988-1992
SL-066116
ROCK TUNNELS
U-083066
U-040161
SL-064900
U-02664
U-1358
U-044025
SOUTHERN LIMITS OF THE DEER CREEK MINE (BLIND CANYON SEAM)
FOREST SERVICE SPECIAL USE PERMIT APPLICATION
U-47978
U-37641
SEWER ABSORPTION FIELD FOR WILBERG AND COTTONWOOD MINE
DES-BEE-DOVE SEDIMENTATION POND
S.U.L.A. #436
U-37642
WILBERG/COTTONWOOD AND DES-BEE-DOVE WASTE ROCK STORAGE SITE
T. 16 S., R. 6 E.
T. 16 S., R. 7 E.
T. 17 S., R. 7 E.
T. 18 S., R. 7 E.
APPROVED
This plan approved on 9-16-88 by Jim Wood
5 YEAR INCREMENT SEQUENCING LEGEND
1988-1992
1993-1997
1998-2002
2003-2007
2008-2012
2013-2017
2018-2022
(BLM R2P2)
RECEIVED SEP 8 1988 DIVISION OF OIL, GAS & MINING
LEGEND
DEER CREEK PERMIT BOUNDARY
U-083066 FEDERAL COAL LEASE NUMBER
FEDERAL COAL LEASE BOUNDARY
COAL OUTCROP
COAL MINE PORTALS
FAULTS (Ball is on Downthrown Side 100' of Displacement)
5' MINEABLE COAL ISOPACH CONTOUR (> ≥ Greater Than, < ≤ Less Than)
SECTION CORNER
FOUND SECTION CORNER
MINE SURVEY CONTROL STATION (#209)
EAST MTN. DRILL HOLE (#24)
MINED OUT AREA
YEARLY MINE SEQUENCING
=1988
=1989
=1990
=1991
=1992
= RETREAT
DEER CREEK COAL MINE
EMERY COUNTY, UTAH
LIFE OF MINE PLAN IN FIVE YEAR INCREMENTS
BLIND CANYON COAL SEAM
UTAH POWER & LIGHT COMPANY MINING DIVISION
DRAWN BY: K. LARSEN
CHECKED BY:
DATE: JUNE 22, 1988
SCALE 0 1000' 2000'
SHEET NO. 1 of 1
DRAWING NUMBER CM-10785-DR