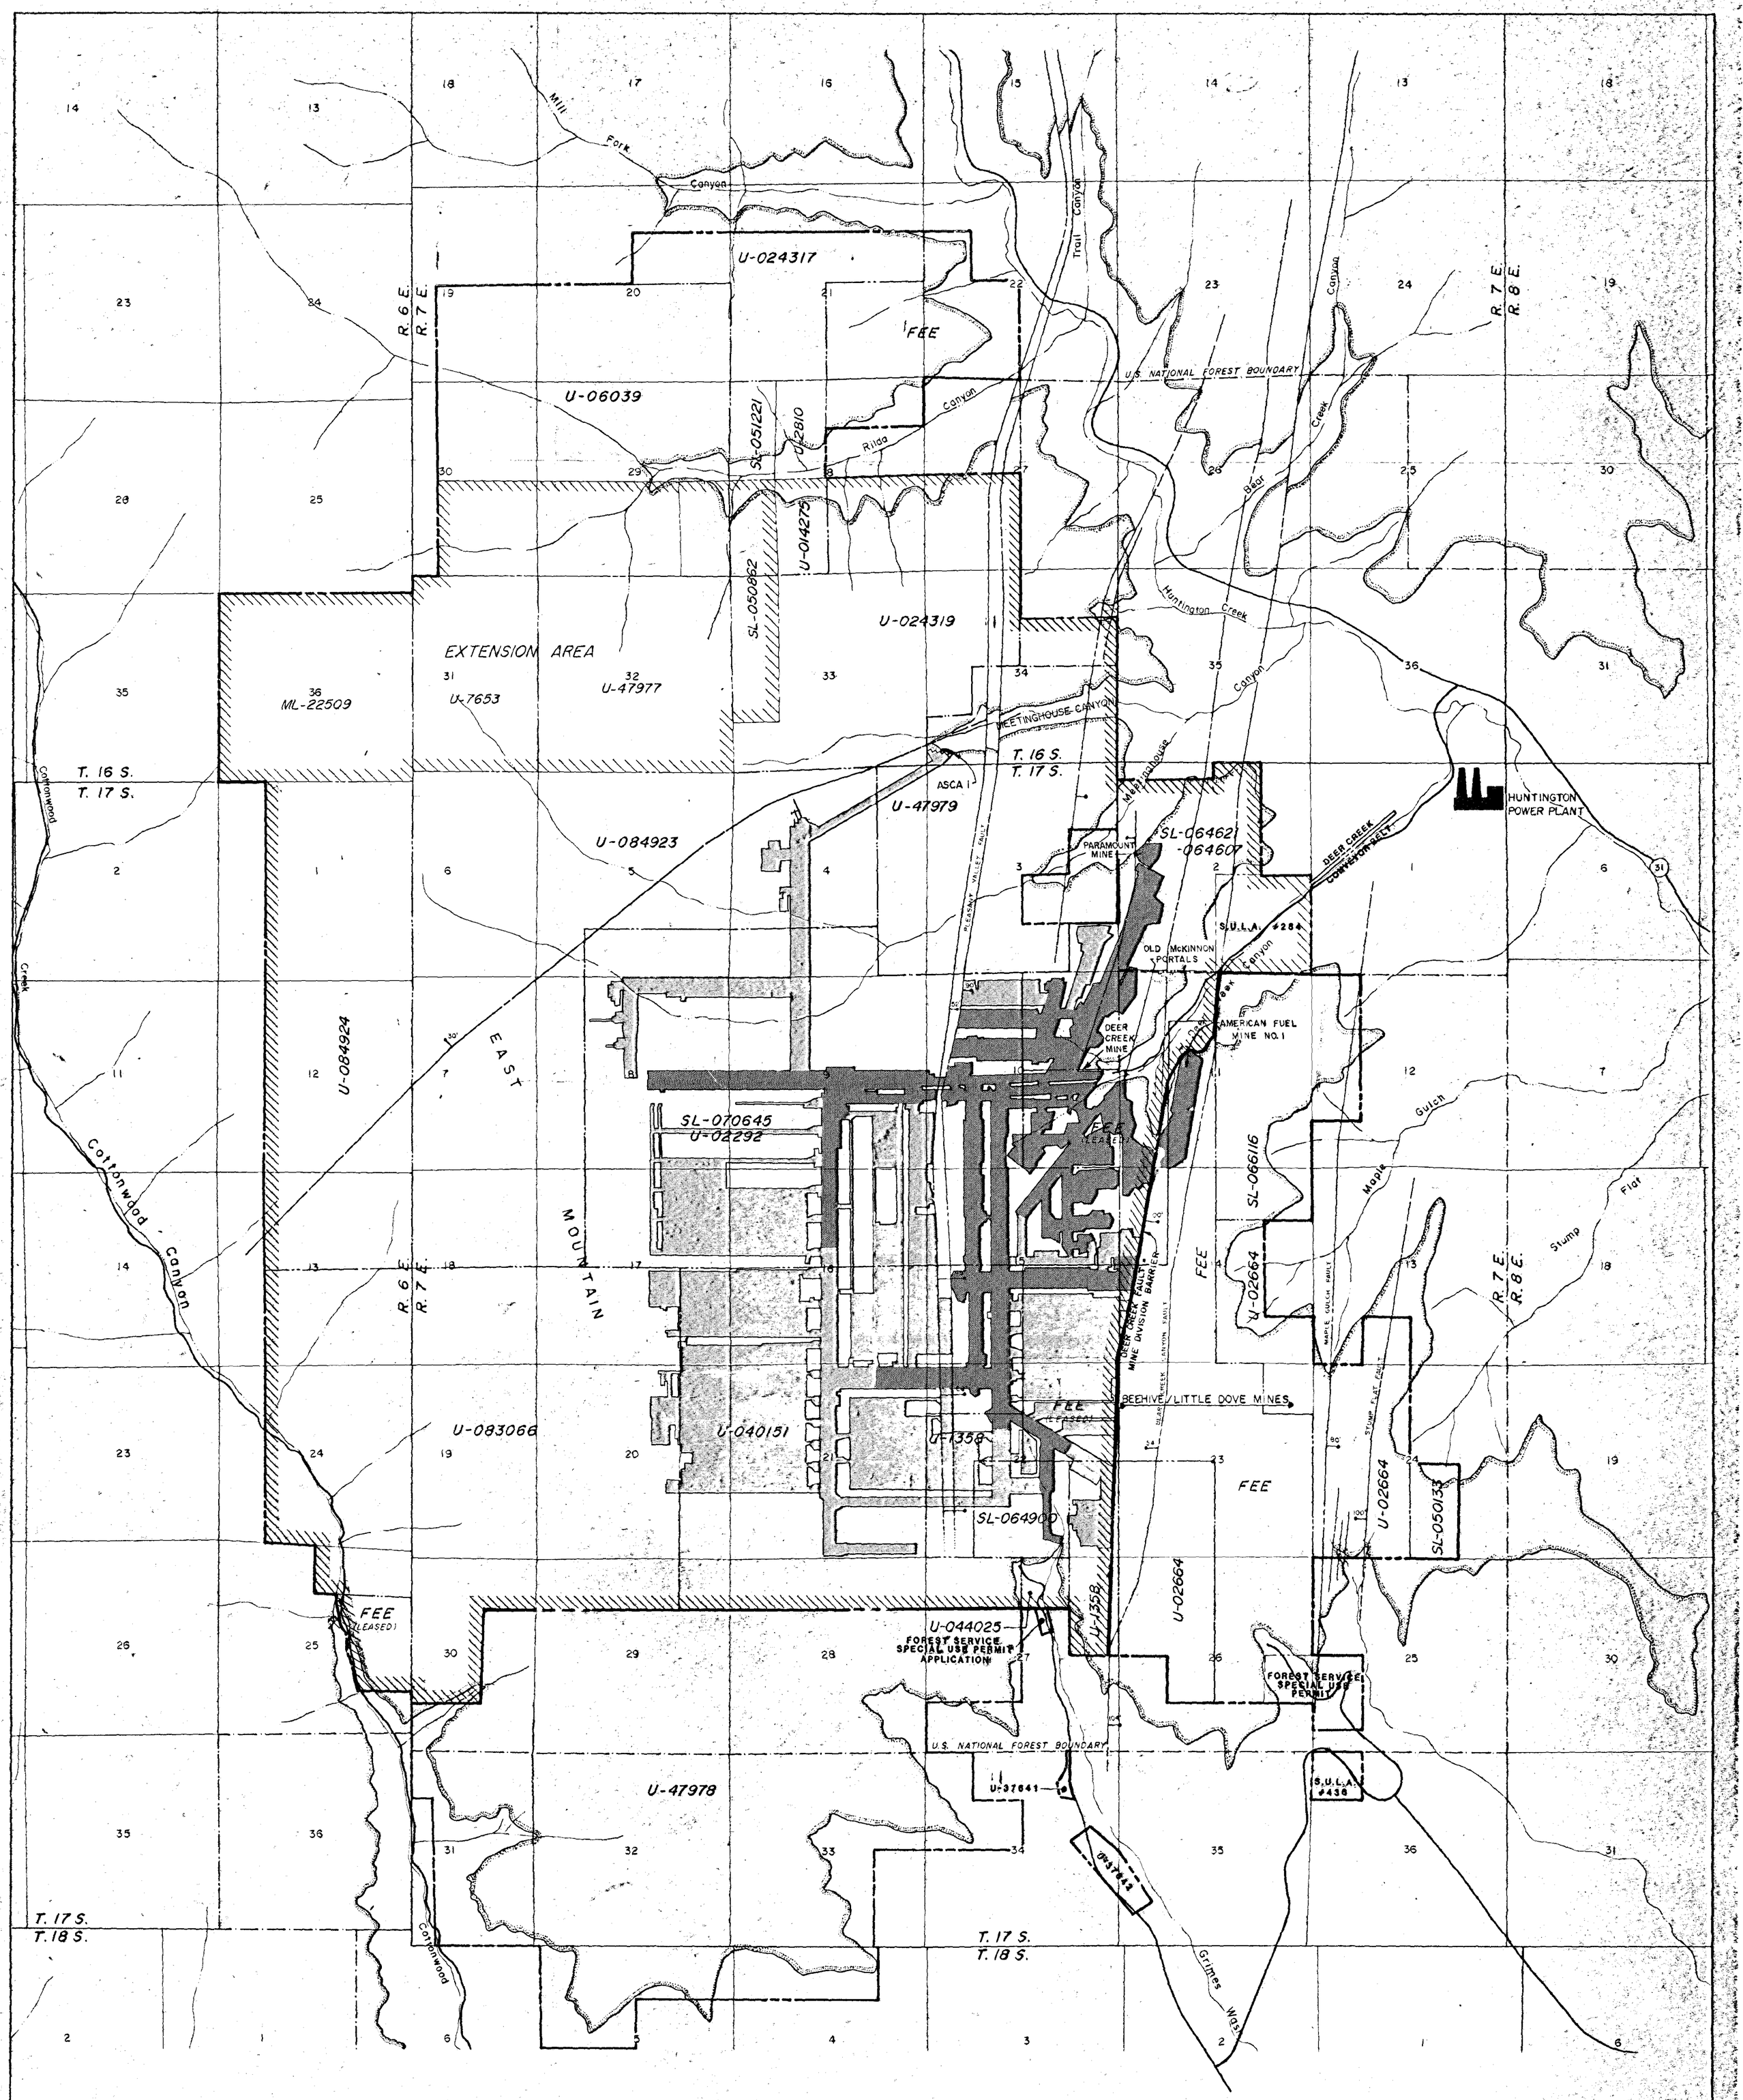

MINE WORKINGS UPDATED TO: DECEMBER 1, 989 KJL

LEGEND

- U.P.&L.CO. PERMIT BOUNDARY
- FEDERAL COAL LEASE BOUNDARY
- U-083066 FEDERAL COAL LEASE NUMBER
- COAL OUTCROP
- ROADS
- DRAINAGE
- 80' FAULTS (BALL IS ON DOWNTHROWN SIDE) 80' DISPLACEMENT
- MINE WORKINGS BEFORE AUGUST 3, 1977
- MINE WORKINGS AFTER AUGUST 3, 1977
- DEER CREEK MINE PERMIT BOUNDARY LINE
- ASCA I - MEETINGHOUSE CANYON

DATE	REVISIONS	BY	CHK.
11 JAN 90	ADDED ASCA TO MEETINGHOUSE CANYON	KJL	
3 JAN 90	REVISED PERMIT AND PROPERTY BOUNDARIES AND UPDATED MINE WORKINGS TO 12-31-89	K.J.L.	
4 OCT 83	PROPERTY BOUNDARY REVISED TO INCLUDE SPECIAL USE PERMIT	A.W.B.	
9-22-81	ADDED FED COAL LEASES U-47978 & U-47979 (COTTONWOOD / MEETINGHOUSE)		
7-21-81	ADDED FED. LEASE MODIFICATION TO SL-066116	LC	

1-3

DEER CREEK COAL MINE

EMERY COUNTY, UTAH

PERMIT AREA MAP

UTAH POWER & LIGHT COMPANY

DEPARTMENT OF MINING AND EXPLORATION

DATE: JANUARY 27, 1981	DRAWN BY: S.M. CHILD	DRAWING NUMBER
0 2000' 4000 SCALE	CHECKED BY:	CM-10367-DR