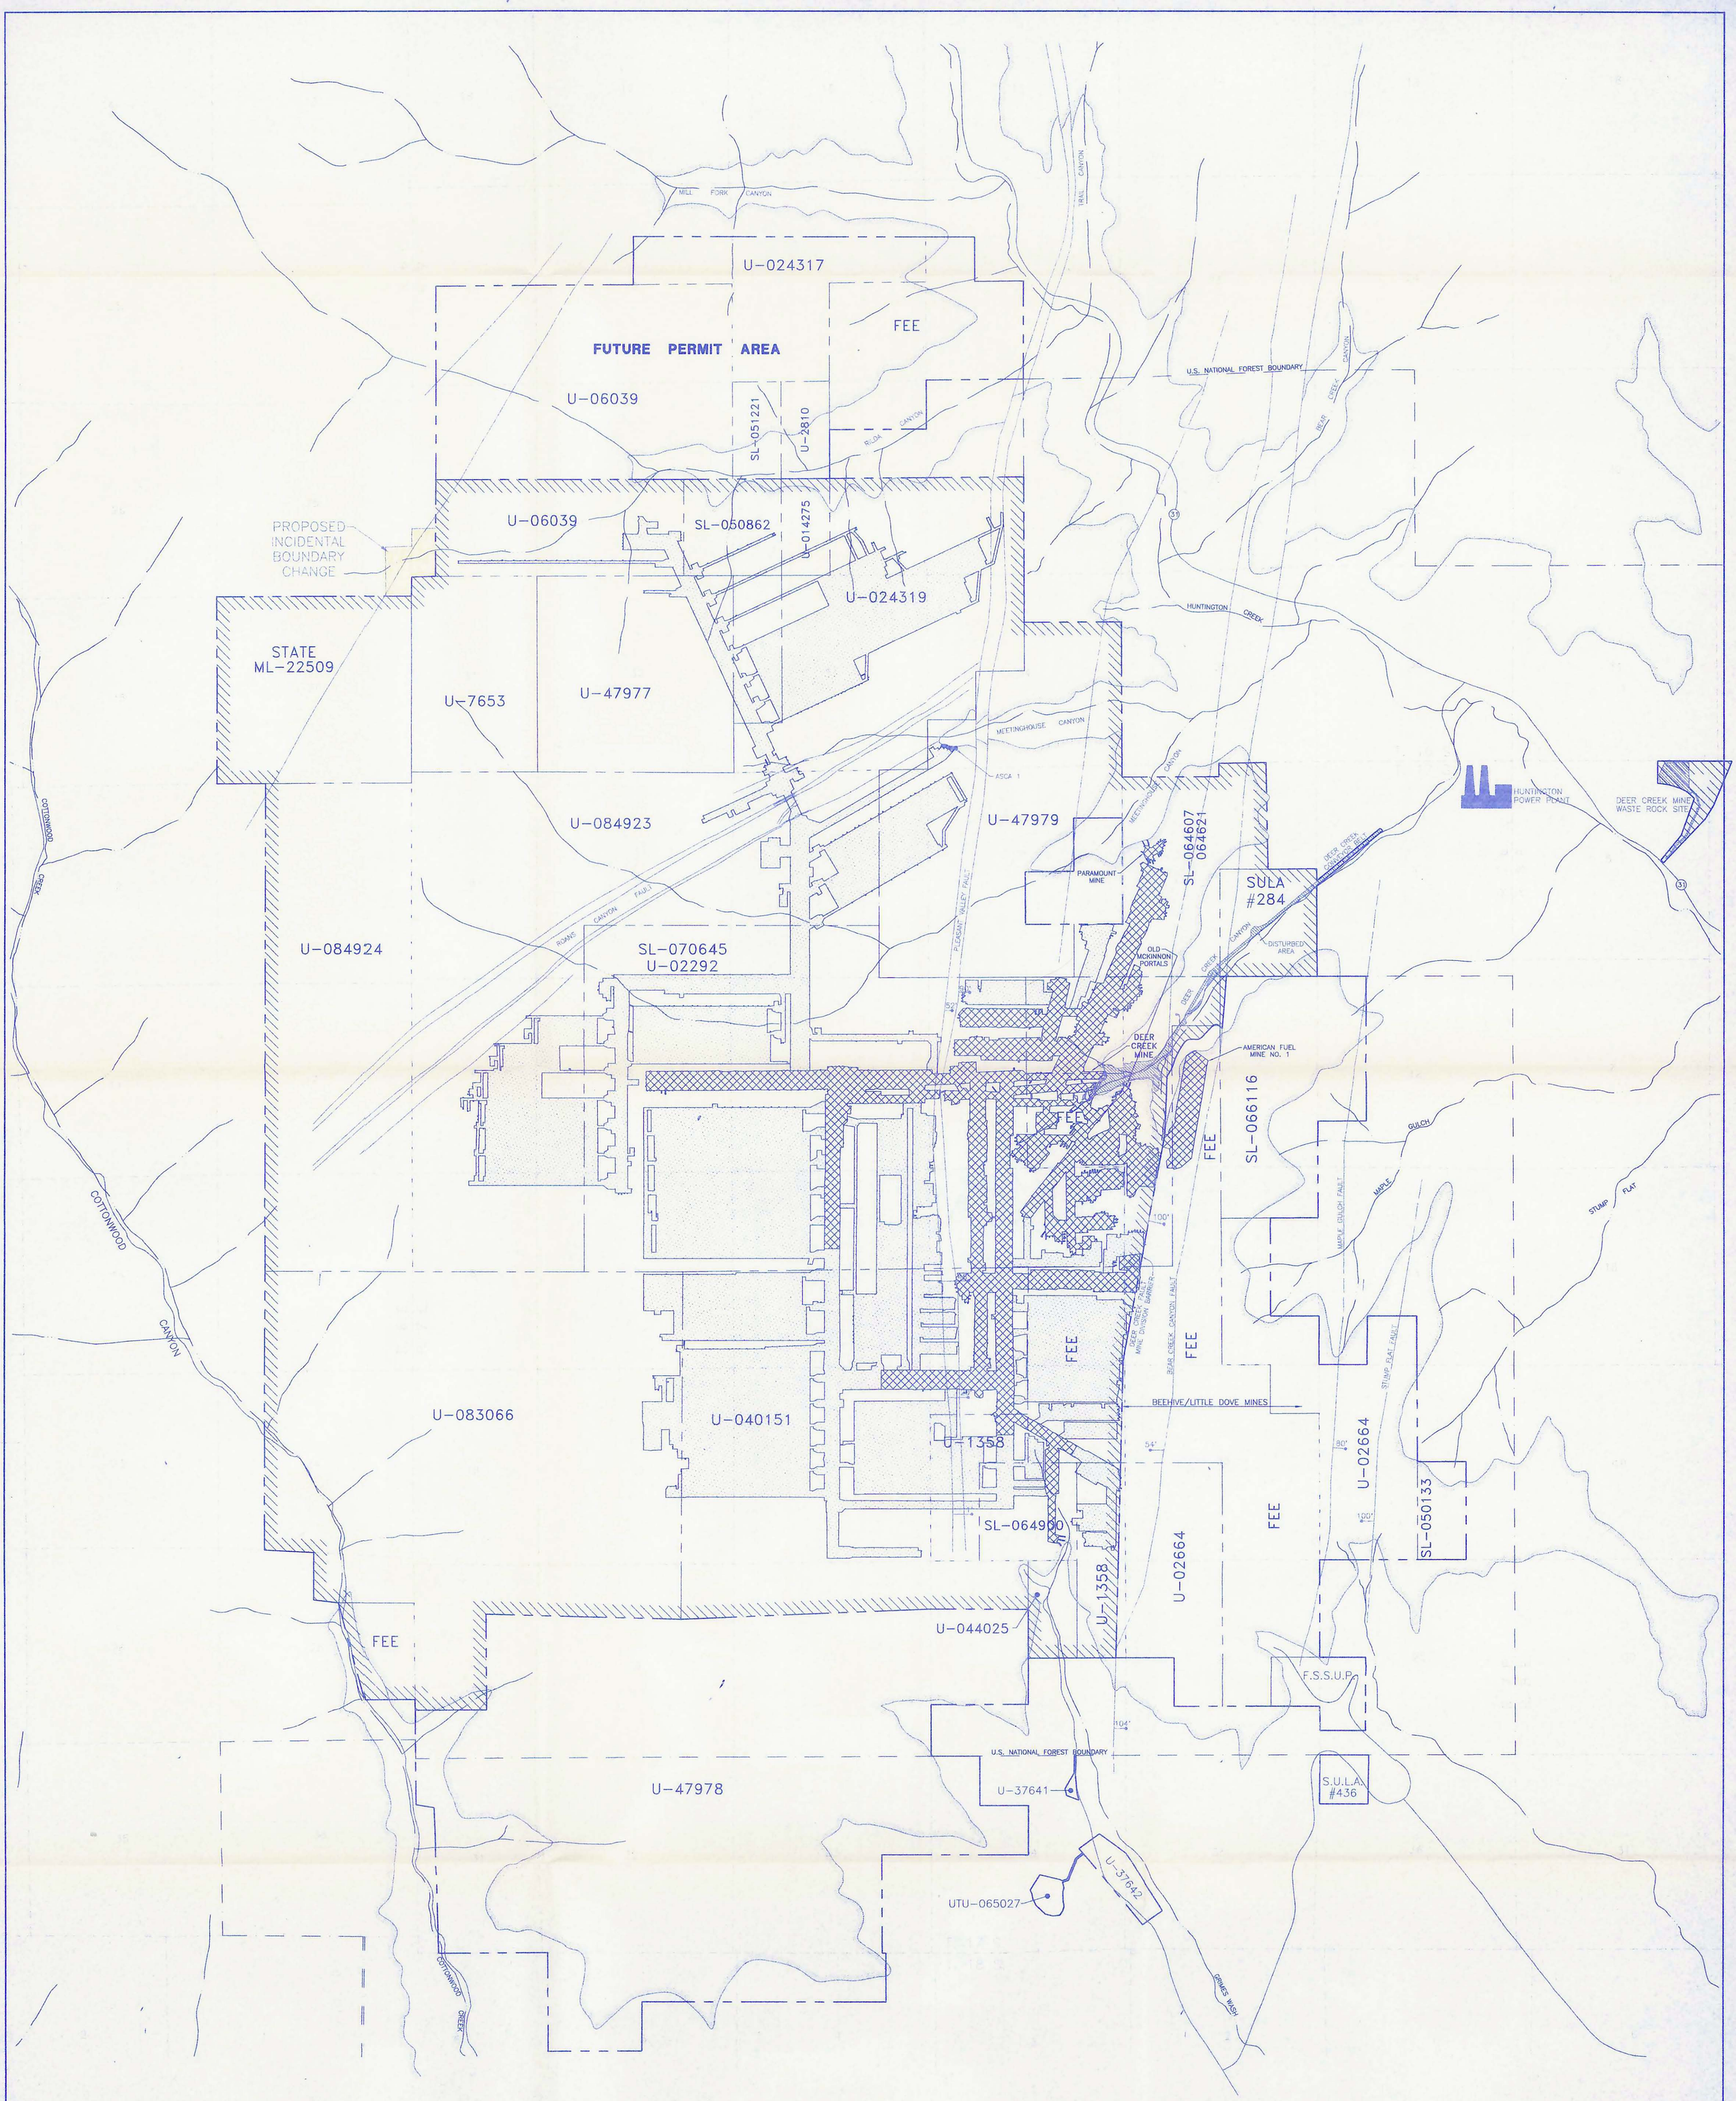

MINE WORKINGS UPDATED TO: MAY 1, 1995

- PACIFICORP PERMIT BOUNDARY
- FEDERAL COAL LEASE BOUNDARY
- U-083066 FEDERAL COAL LEASE NUMBER
- COAL OUTCROP
- ROADS
- DRAINAGE
- 80' FAULTS (BALL IS ON THE DOWNTHROWN SIDE) 80' DISPLACEMENT
- MINE WORKINGS BEFORE AUGUST 3, 1977
- MINE WORKINGS AFTER AUGUST 3, 1977
- DEER CREEK MINE PERMIT BOUNDARY LINE
- ASCA 1 – MEETINGHOUSE CANYON
- DISTURBED AREA

DATE	REVISIONS	BY	CHK.
5/20/95	UPDATED PERMIT BOUNDARY TO INCLUDE RILDA LEASE TRACT EXTENSION AND UPDATED MINE WORKINGS TO MAY 1, 1995	KJL	
11/29/93	ADDED DISTURBED AREA AND UPDATED MINE WORKINGS	KJL	
4/8/93	PROPOSED INCIDENTAL BOUNDARY CHANGE	KRH	
2/17/93	INCIDENTAL BOUNDARY CHANGE SEC. 32 & 33 T.16S., R.7E.	KRH	
9-9-92	UPDATED MINE WORKINGS THRU JUNE 30, 1992	KJL	
4-19-91	REVISED PERMIT BOUNDARY	KJL	
2 OCT 90	ADDED WASTE ROCK SITE AND REVISED PERMIT BOUNDARY	JRG	
11 JAN 90	ADDED ASCA TO MEETINGHOUSE CANYON	KJL	
3 JAN 90	REVISED PERMIT AND PROPERTY BOUNDARIES AND UPDATED MINE WORKINGS THRU 11-30-89	KJL	
4 OCT 83	PROPERTY BOUNDARY REVISED TO INCLUDE SPECIAL USE PERMIT	AWB	
9-22-81	ADDED FED. COAL LEASES U-47978 & U-47979 (COTTONWOOD & MEETINGHOUSE)		
7-21-81	ADDED FED. LEASE MODIFICATION TO SL-066116	LC	

N

RECEIVED
MAY 26 1995
DIV. OF OIL, GAS & MINING

1-3

DEER CREEK COAL MINE

EMERY COUNTY, UTAH

MINE PERMIT AREA WITH
MINE DEVELOPMENT AS OF: AUG. 3, 1977

BLIND CANYON COAL SEAM

ENERGY WEST
MINING COMPANY

DATE: JANUARY 27, 1981	DRAWN BY: K. LARSEN	DRAWING NUMBER
0 2000' 4000' SCALE	CHECKED BY:	CM-10367-DR