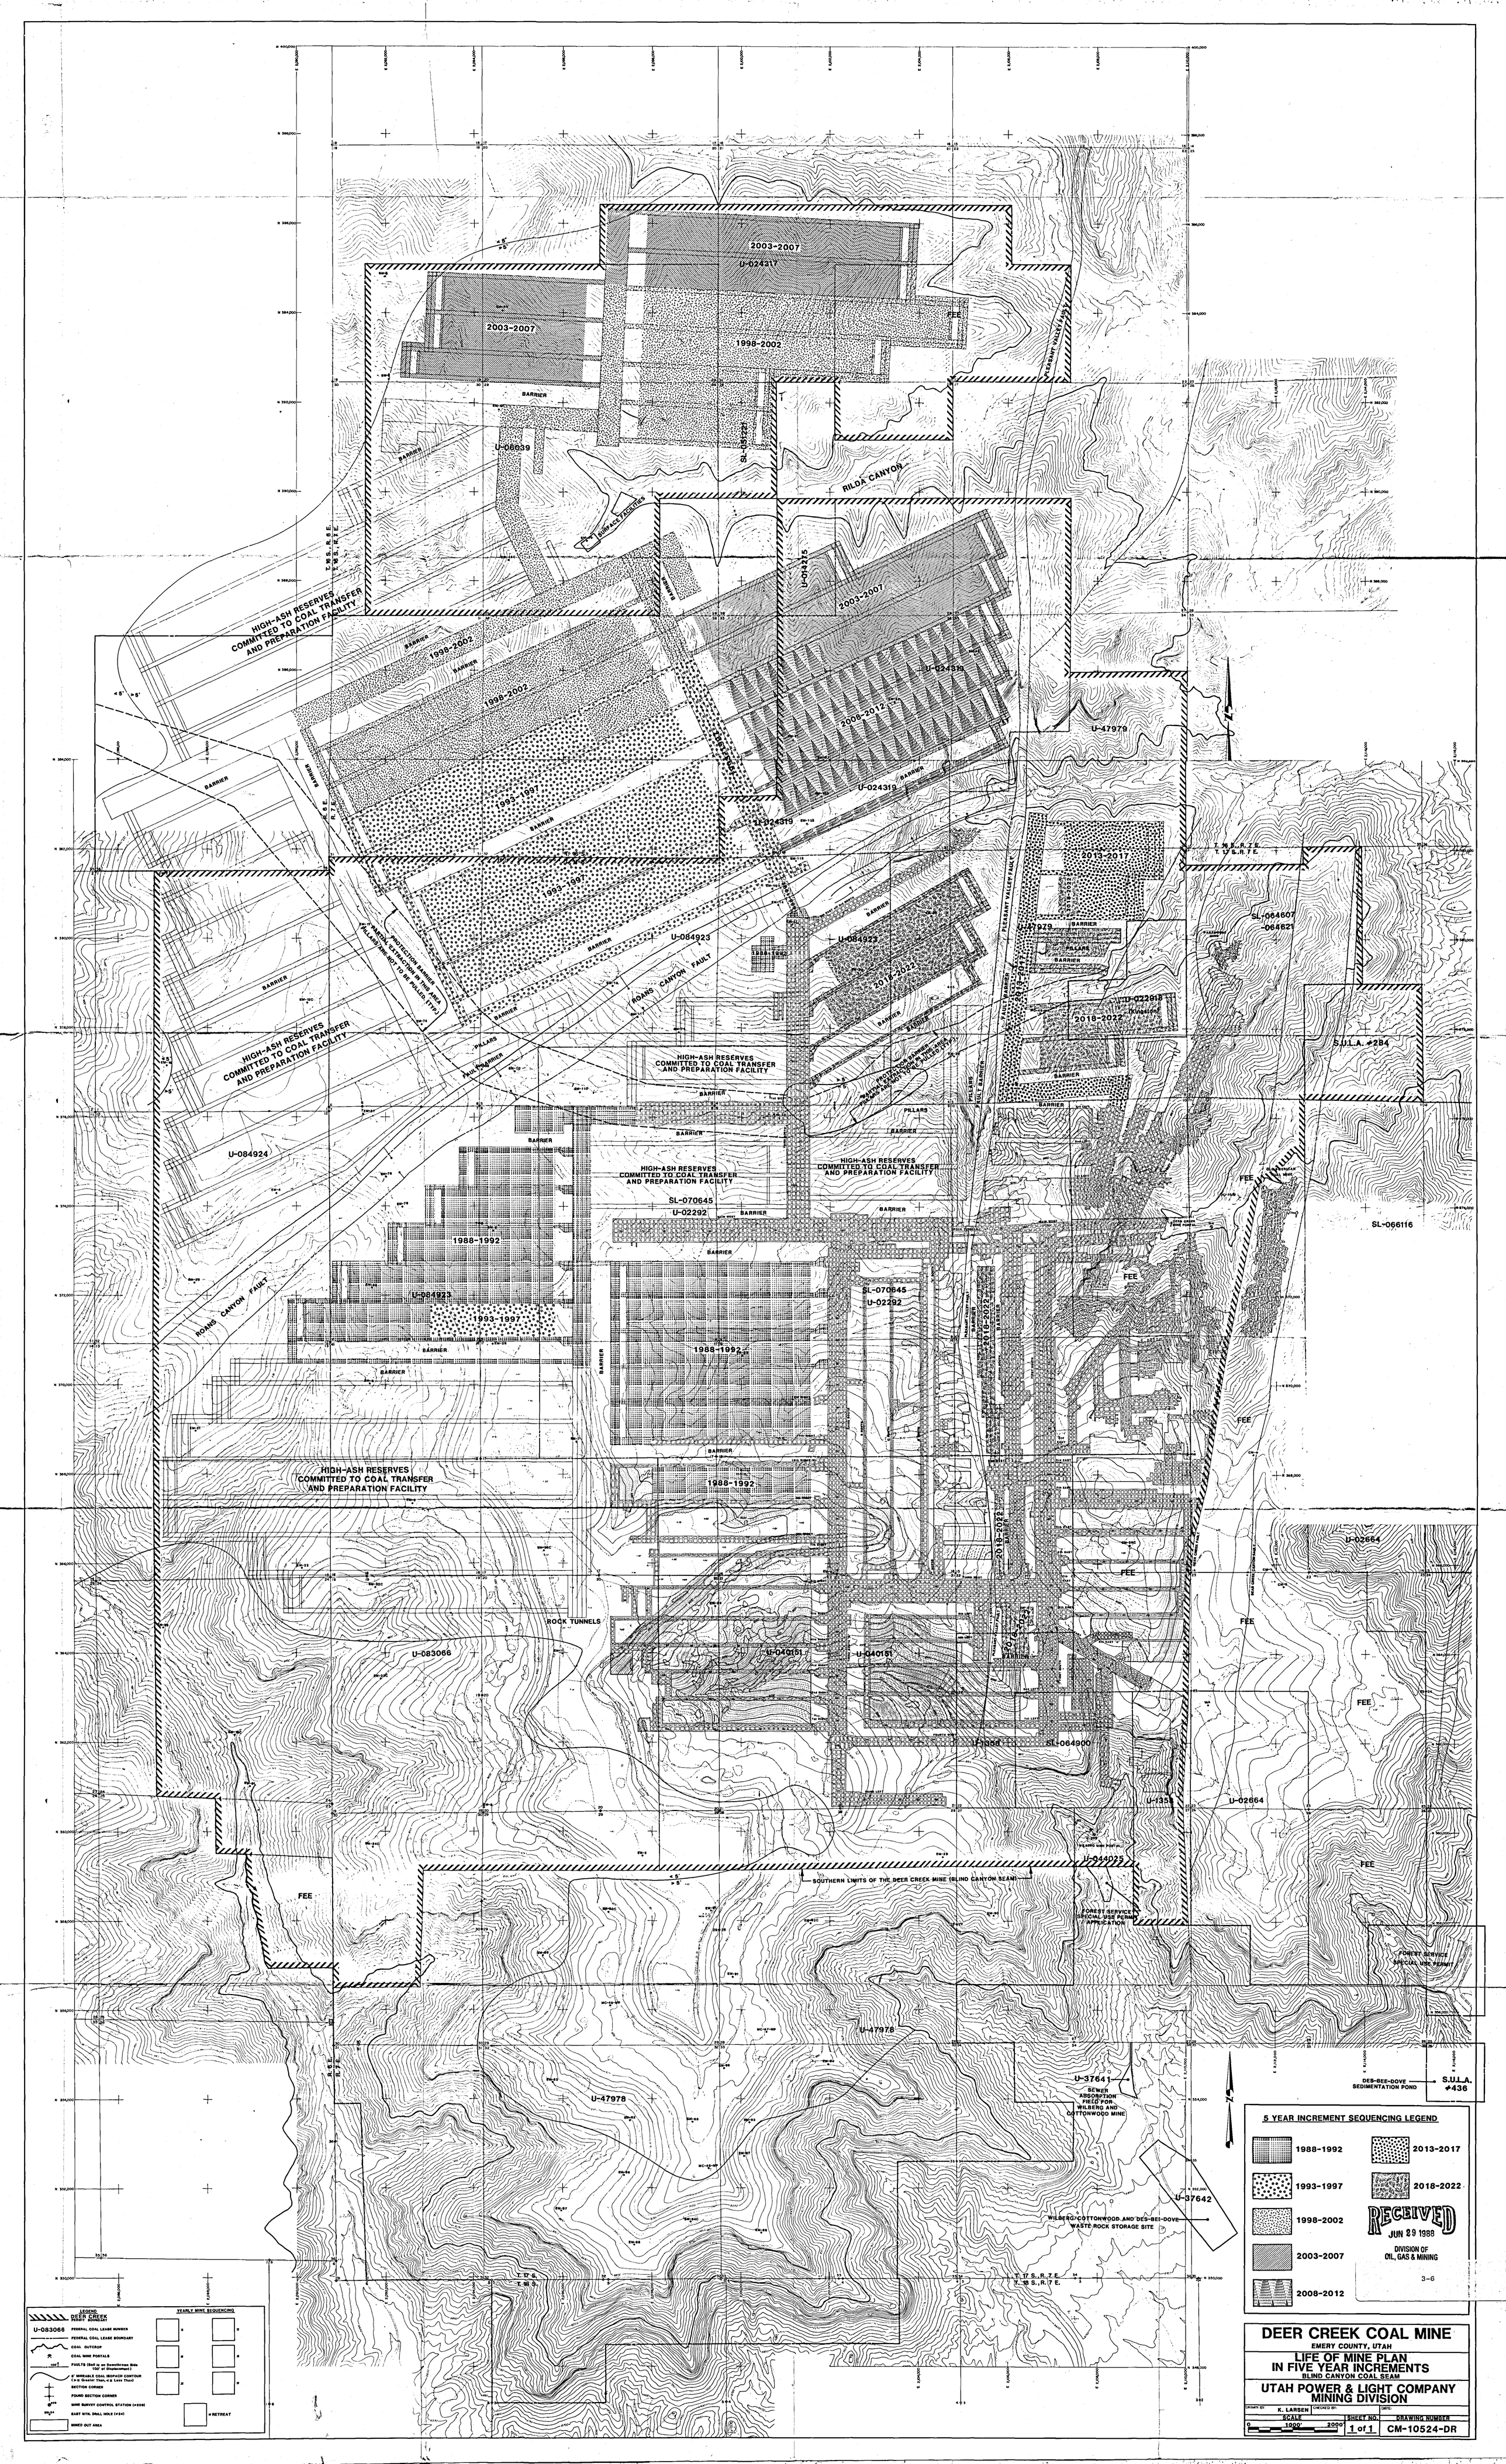
2003-2007
U-024317
2003-2007
1998-2002
FEE
BARRIER
U-08039
SL-065224
RILDA CANYON
SURFACE FACILITIES
U-014275
2003-2007
HIGH-ASH RESERVES COMMITTED TO COAL TRANSFER AND PREPARATION FACILITY
1998-2002
1998-2002
U-024319
2008-2012
U-47979
1993-1997
1993-1997
U-024319
SL-024319
2013-2017
U-47979
U-084923
U-084923
2018-2022
ROANS CANYON FAULT
PROTECTION BARRIER
PILLARS ARE NOT TO BE PULLED (TYP.)
PILLARS
FAULT BARRIER
U-022018 (Kneaton)
2018-2022
SL-064607 -064621
S.U.I.A. #284
HIGH-ASH RESERVES COMMITTED TO COAL TRANSFER AND PREPARATION FACILITY
U-084924
SL-070645
U-02292
1988-1992
U-084923
1993-1997
ROANS CANYON FAULT
SL-070645
U-02292
1988-1992
2018-2022
FEE
SL-066116
HIGH-ASH RESERVES COMMITTED TO COAL TRANSFER AND PREPARATION FACILITY
1988-1992
ROCK TUNNELS
U-083066
U-040151
U-040151
2018-2022
U-02664
U-1358
SL-064900
U-1358
U-02664
U-044025
SOUTHERN LIMITS OF THE DEER CREEK MINE (BLIND CANYON SEAM)
FOREST SERVICE SPECIAL USE PERMIT APPLICATION
FOREST SERVICE SPECIAL USE PERMIT
U-47978
U-47978
U-37641
SEWER ABSORPTION FIELD FOR WILBERG AND COTTONWOOD MINE
DES-BEE-DOVE SEDIMENTATION POND
S.U.I.A. #436
U-37642
WILBERG/COTTONWOOD AND DES-BEE-DOVE WASTE ROCK STORAGE SITE
T. 17 S., R. 7 E.
T. 18 S., R. 7 E.
5 YEAR INCREMENT SEQUENCING LEGEND
1988-1992
2013-2017
1993-1997
2018-2022
1998-2002
2003-2007
2008-2012
RECEIVED
JUN 29 1988
DIVISION OF OIL, GAS & MINING
3-6
LEGEND
DEER CREEK PERMIT BOUNDARY
U-083066 FEDERAL COAL LEASE NUMBER
FEDERAL COAL LEASE BOUNDARY
COAL OUTCROP
COAL MINE PORTALS
FAULTS (Ball is on Downthrown Side 100' of Displacement)
5' MINEABLE COAL ISOPACH CONTOUR (> Greater Than, < Less Than)
SECTION CORNER
FOUND SECTION CORNER
MINE SURVEY CONTROL STATION (#209)
EAST MTN. DRILL HOLE (#24)
MINED OUT AREA
YEARLY MINE SEQUENCING
= RETREAT
DEER CREEK COAL MINE
EMERY COUNTY, UTAH
LIFE OF MINE PLAN IN FIVE YEAR INCREMENTS
BLIND CANYON COAL SEAM
UTAH POWER & LIGHT COMPANY
MINING DIVISION
DRAWN BY: K. LARSEN
CHECKED BY:
DATE:
SCALE 0 1000' 2000'
SHEET NO. 1 of 1
DRAWING NUMBER CM-10524-DR