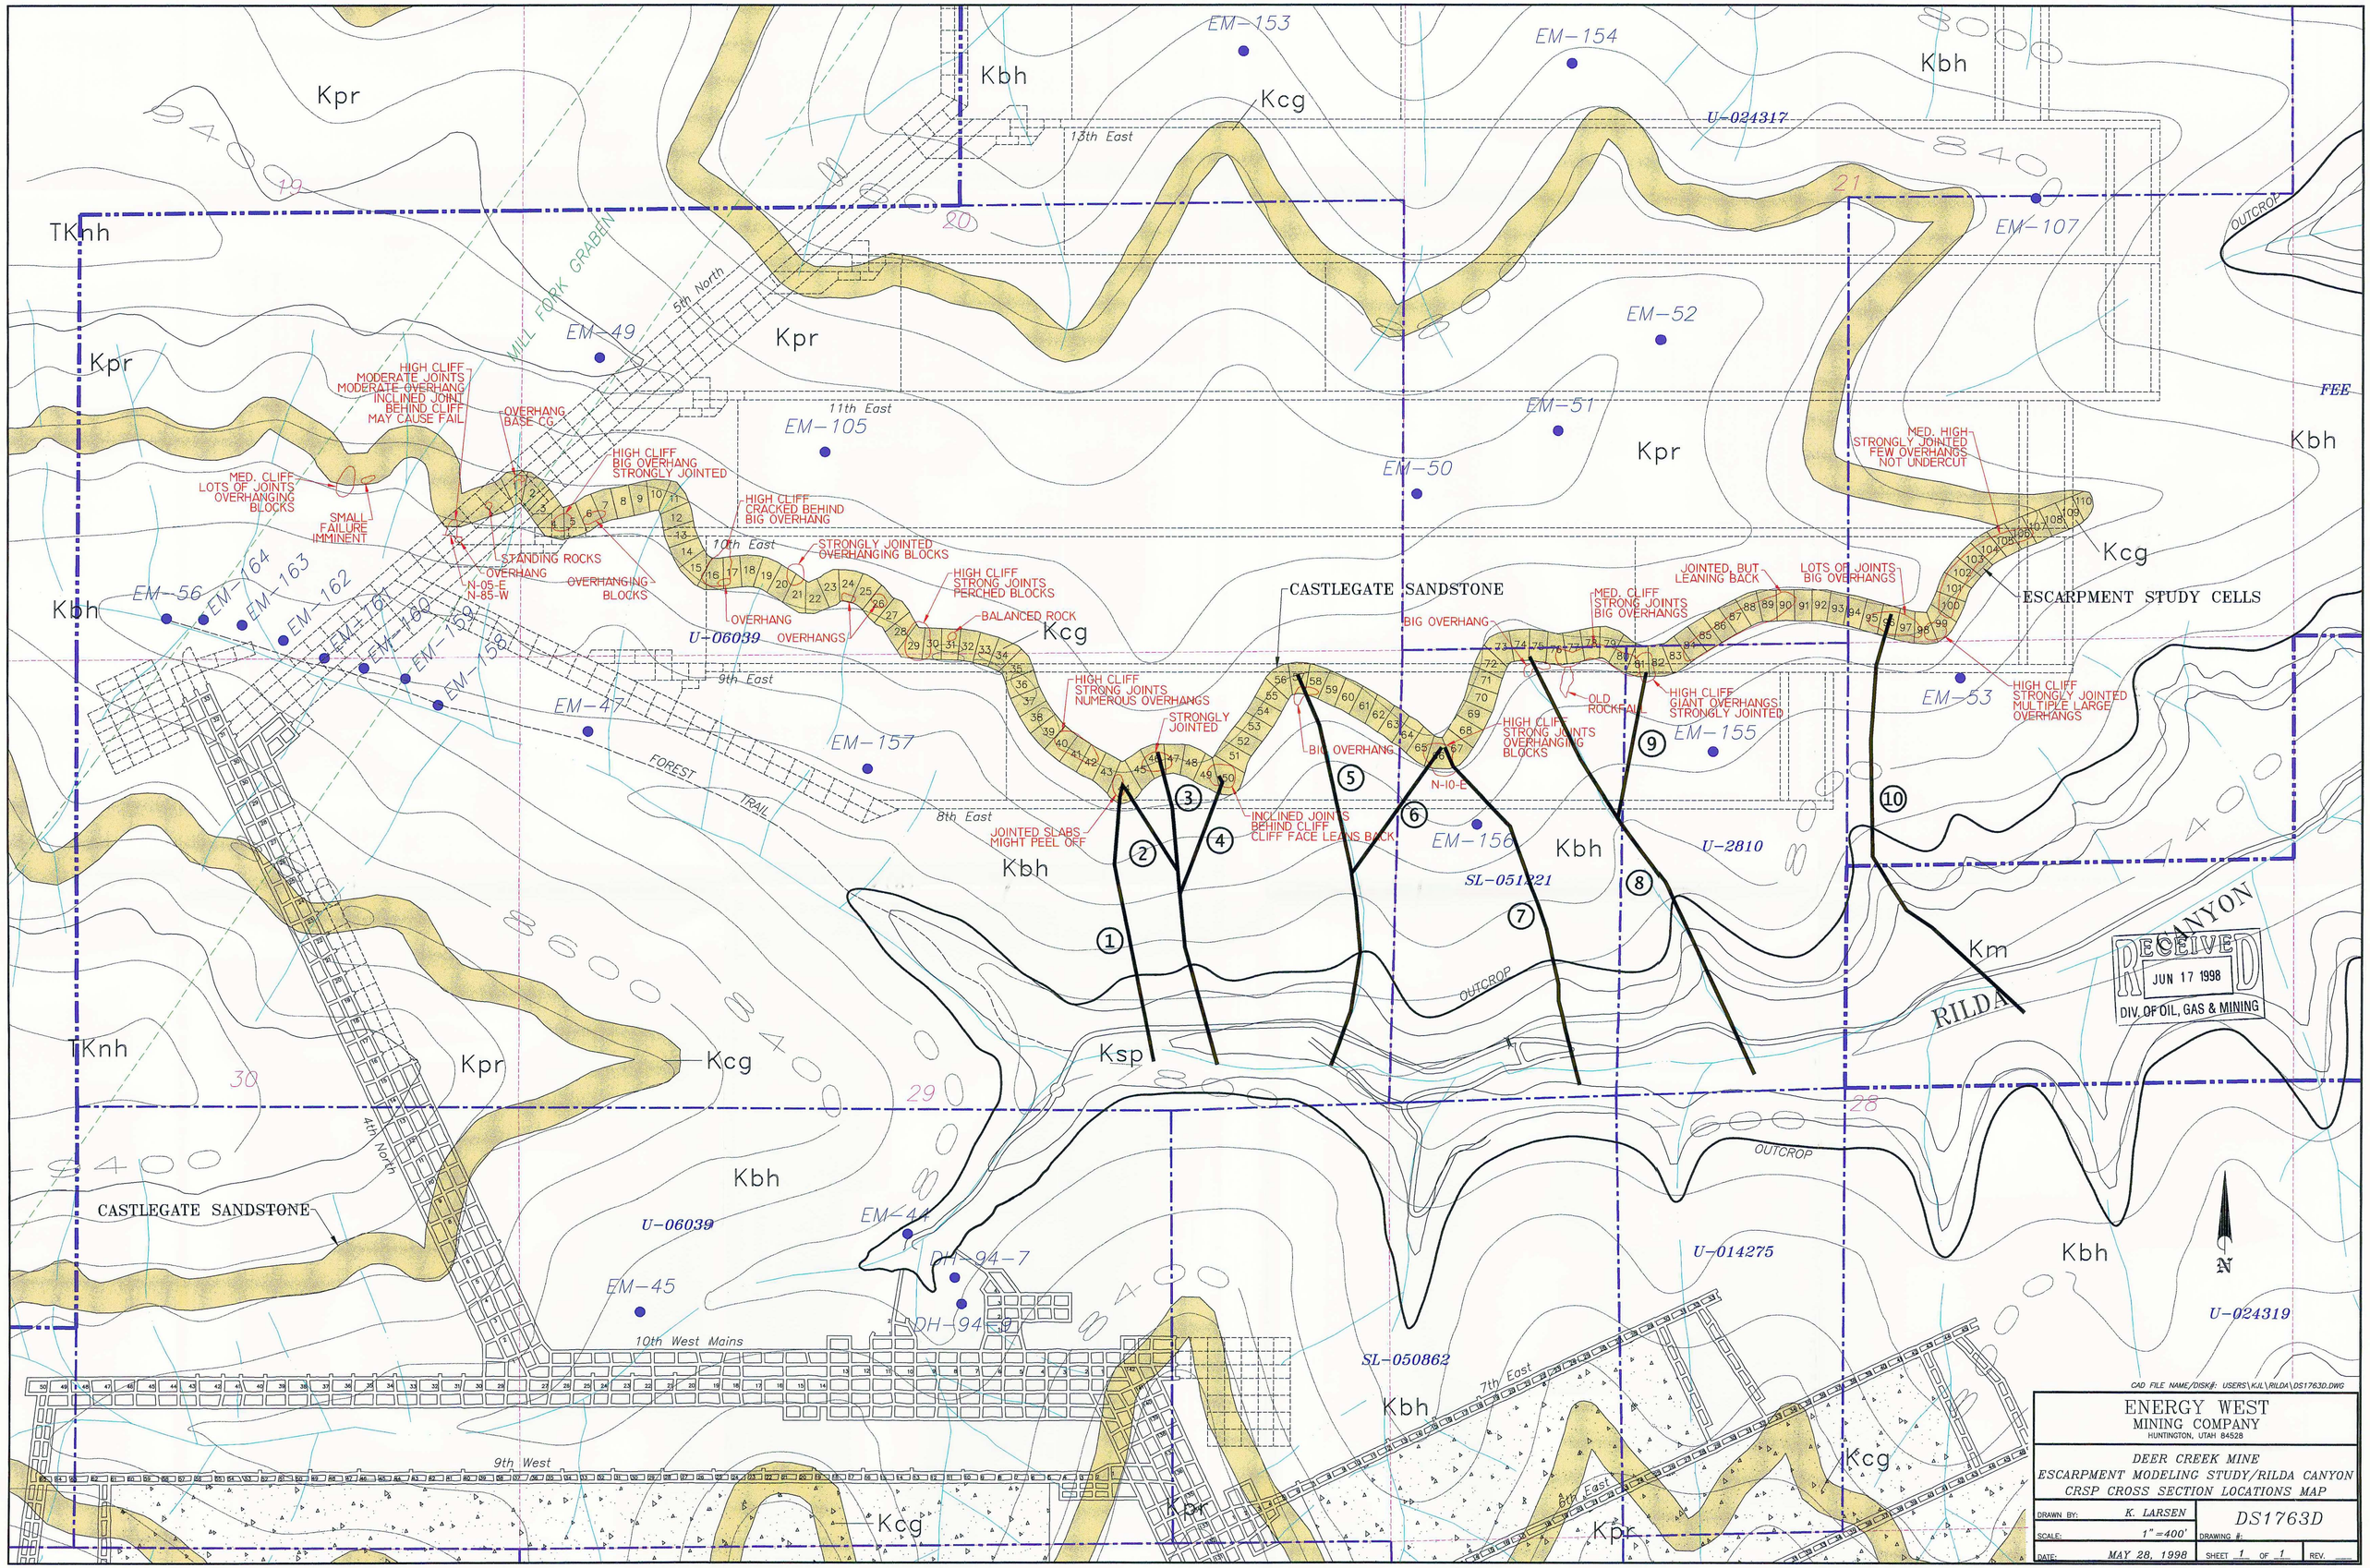

CAD FILE NAME/DISK#: USERS\KJL\RILDA\DS1763D.DWG

ENERGY WEST
MINING COMPANY
HUNTINGTON, UTAH 84528

DEER CREEK MINE
ESCARPMENT MODELING STUDY/RILDA CANYON
CRSP CROSS SECTION LOCATIONS MAP

DRAWN BY:	K. LARSEN	DS1763D	
SCALE:	1" =400'	DRAWING #:	
DATE:	MAY 28, 1998	SHEET 1 OF 1	REV.