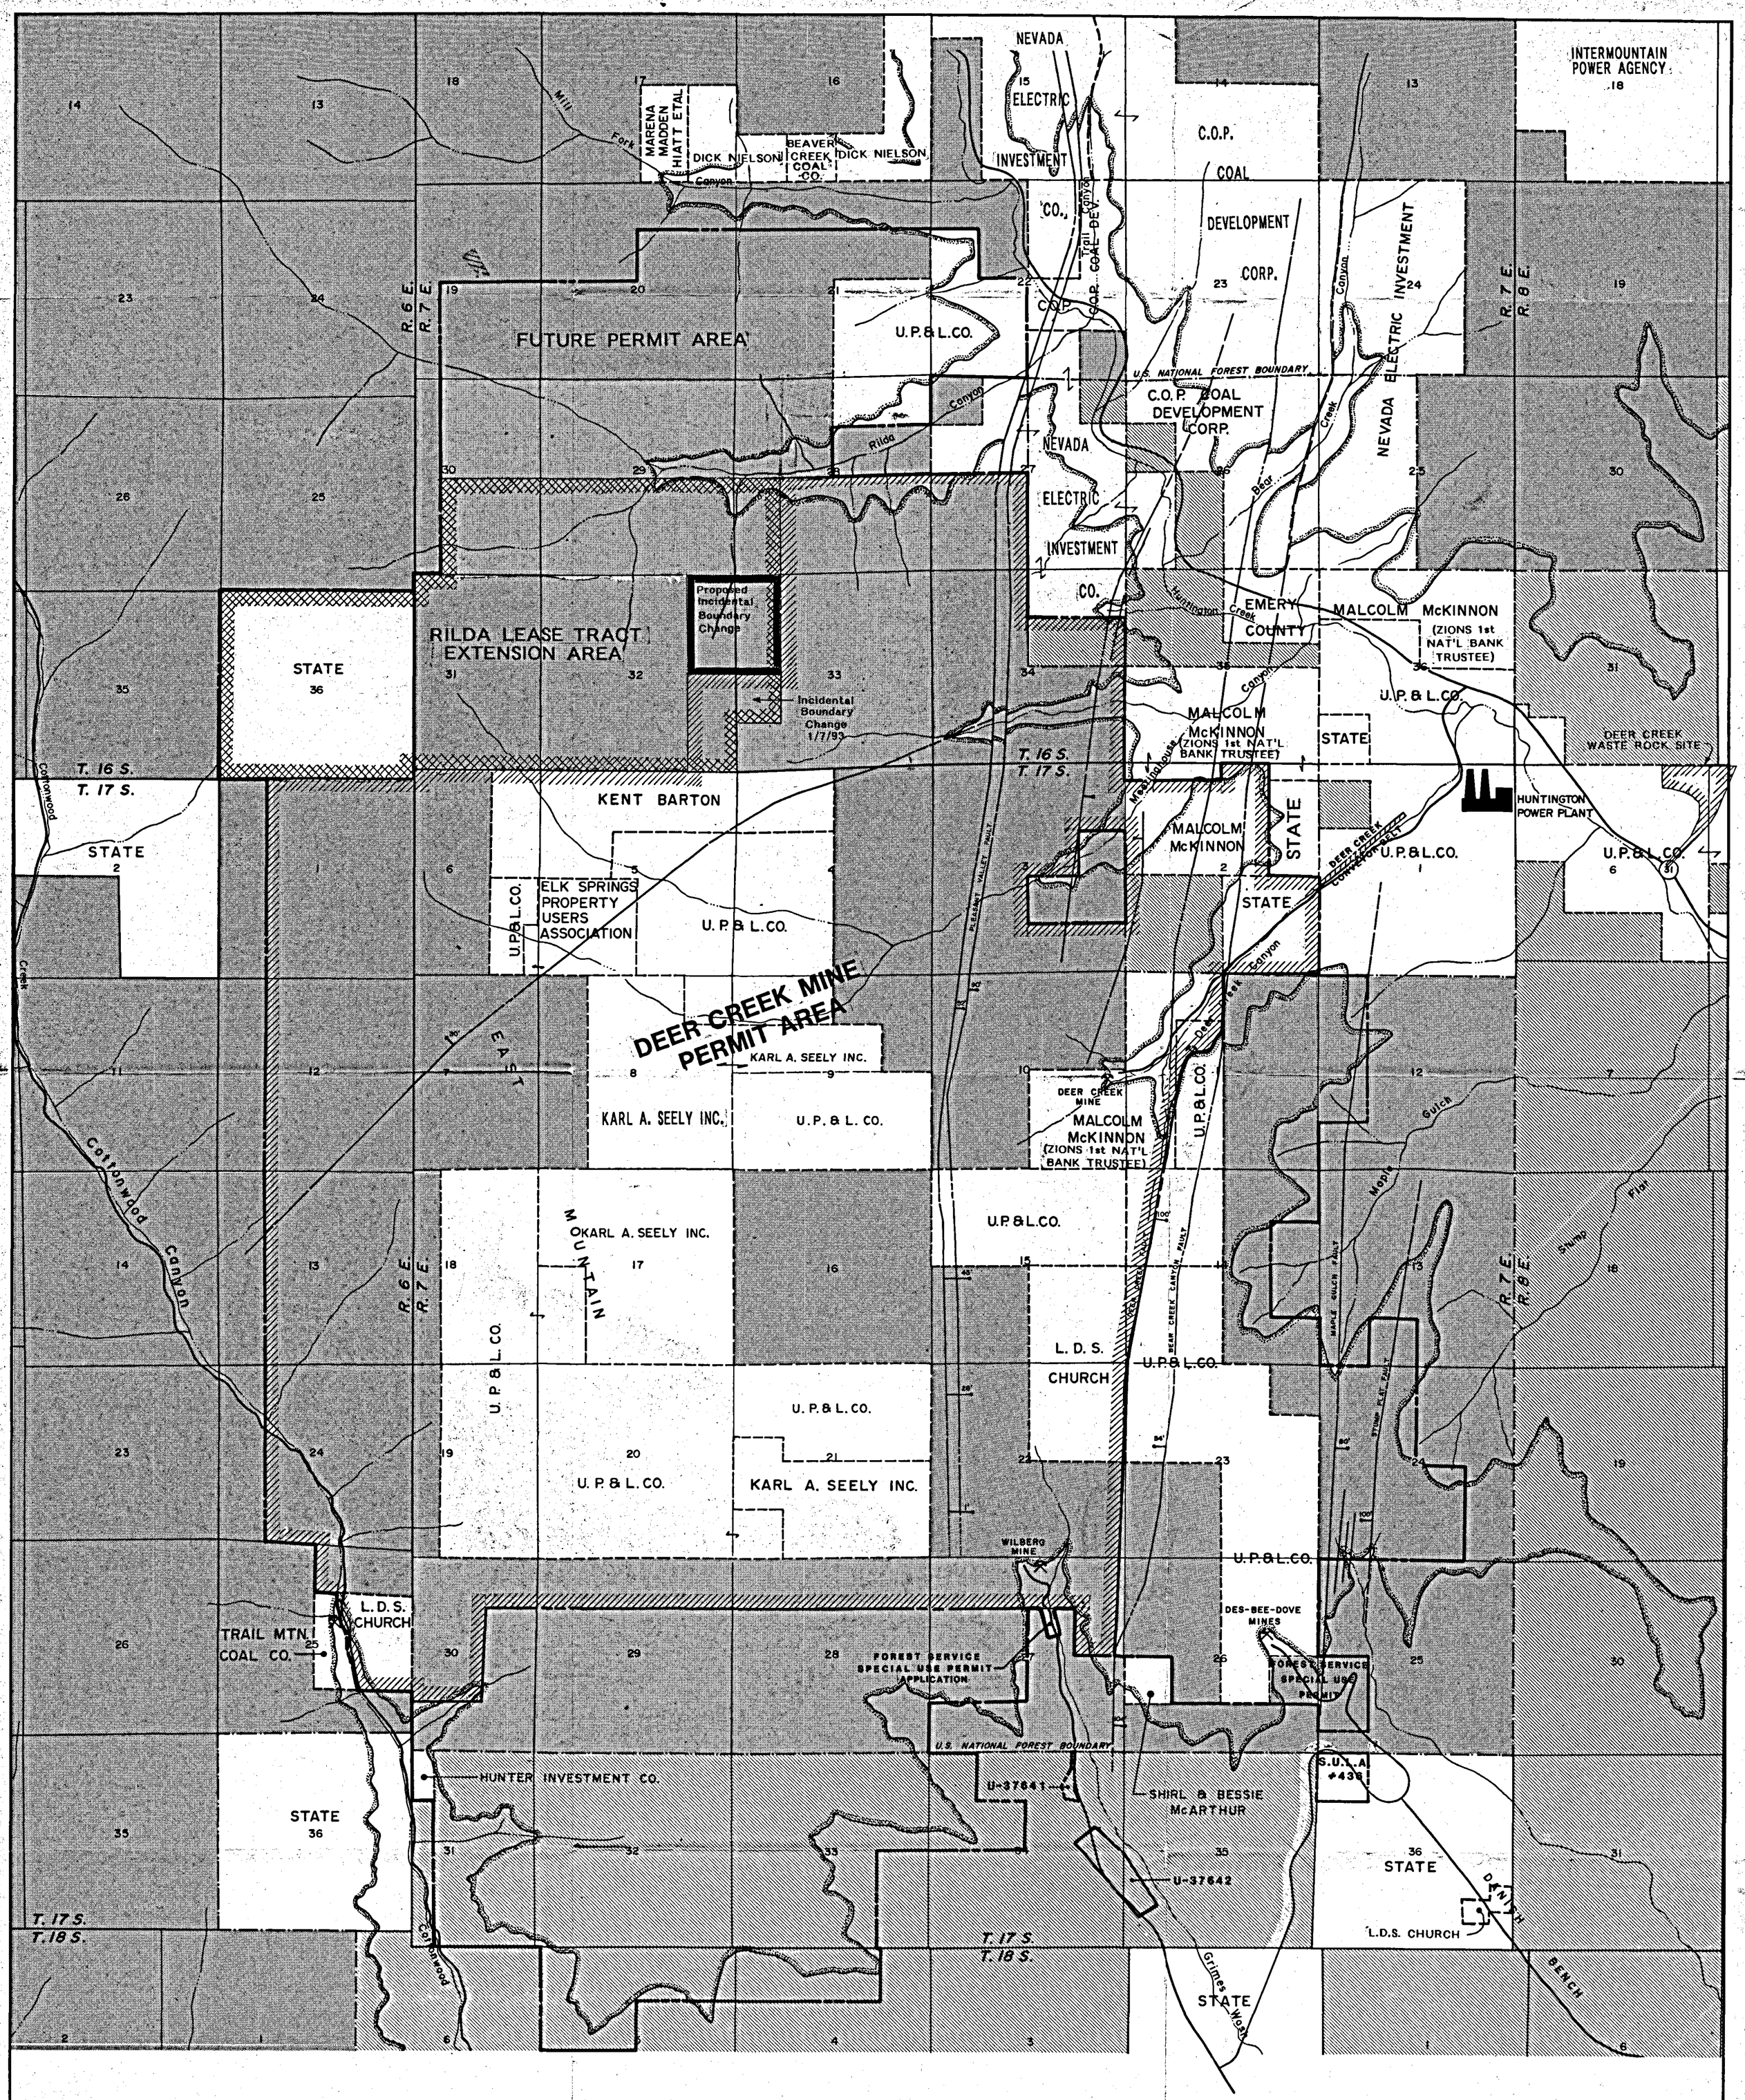

LEGEND

- U.P.&L.CO. PERMIT BOUNDARY
- SURFACE OWNERSHIP PROPERTY BOUNDARY
- COAL OUTCROP
- ROADS
- DRAINAGE
- 80' FAULTS (BALL IS ON DOWNTHROWN SIDE) 80' DISPLACEMENT
- U. S. NATIONAL FOREST
- NATIONAL RESOURCE LAND
- DEER CREEK MINE PERMIT BOUNDARY LINE

DATE	REVISIONS	BY	CHK.
4/8/93	PROPOSED INCIDENTAL BOUNDARY CHANGE	KRH	
2/17/93	Incidental Boundary Change SEC. 32 & 33 T. 16 S. R. 7 E.	KRH	
2-4-93	INCIDENTAL BOUNDARY CHANGE SEC. 32 & 33 T. 16 S. R. 7 E.	KJL	
10-2-90	ADDED WASTE ROCK SITE & REVISED PERMIT BOUNDARY	JRG	
2/8/90	REVISED DEER CREEK MINE PERMIT BOUNDARY	JRG	
12/16/88	REVISED SECTION 17 TO REFLECT SURFACE OWNERSHIP AS OF 10/19/88	KJL	
12/22/86	REVISED SECTIONS 8, 9, 11, & 21 TO REFLECT SURFACE OWNERSHIP AS OF 12/1/86	CBM	
10/23/86	REVISED MINE PERMIT AREA TO INCLUDE SEC. 31, 32, & 33, T. 16 S. R. 7 E. & SEC. 36, T. 16 S. R. 6 E.	CBM	

INCORPORATED EFFECTIVE: JUL 16 1993
UTAH DIVISION OIL, GAS AND MINING

RECEIVED APR 13 1993
DIVISION OF OIL GAS & MINING

1-2

DEER CREEK COAL MINE

EMERY COUNTY, UTAH

SURFACE OWNERSHIP MAP OF THE DEER CREEK MINE PERMIT AREA

PACIFICORP ELECTRIC OPERATIONS
FUEL RESOURCES DEPARTMENT
P.O. BOX 26128 SALT LAKE CITY, UTAH 84126-0128

DATE: OCTOBER 7, 1983.
0 2000' 4000'
SCALE
DRAWN BY: L.J. GUM
CHECKED BY:
DRAWING NUMBER CM-10521-DR