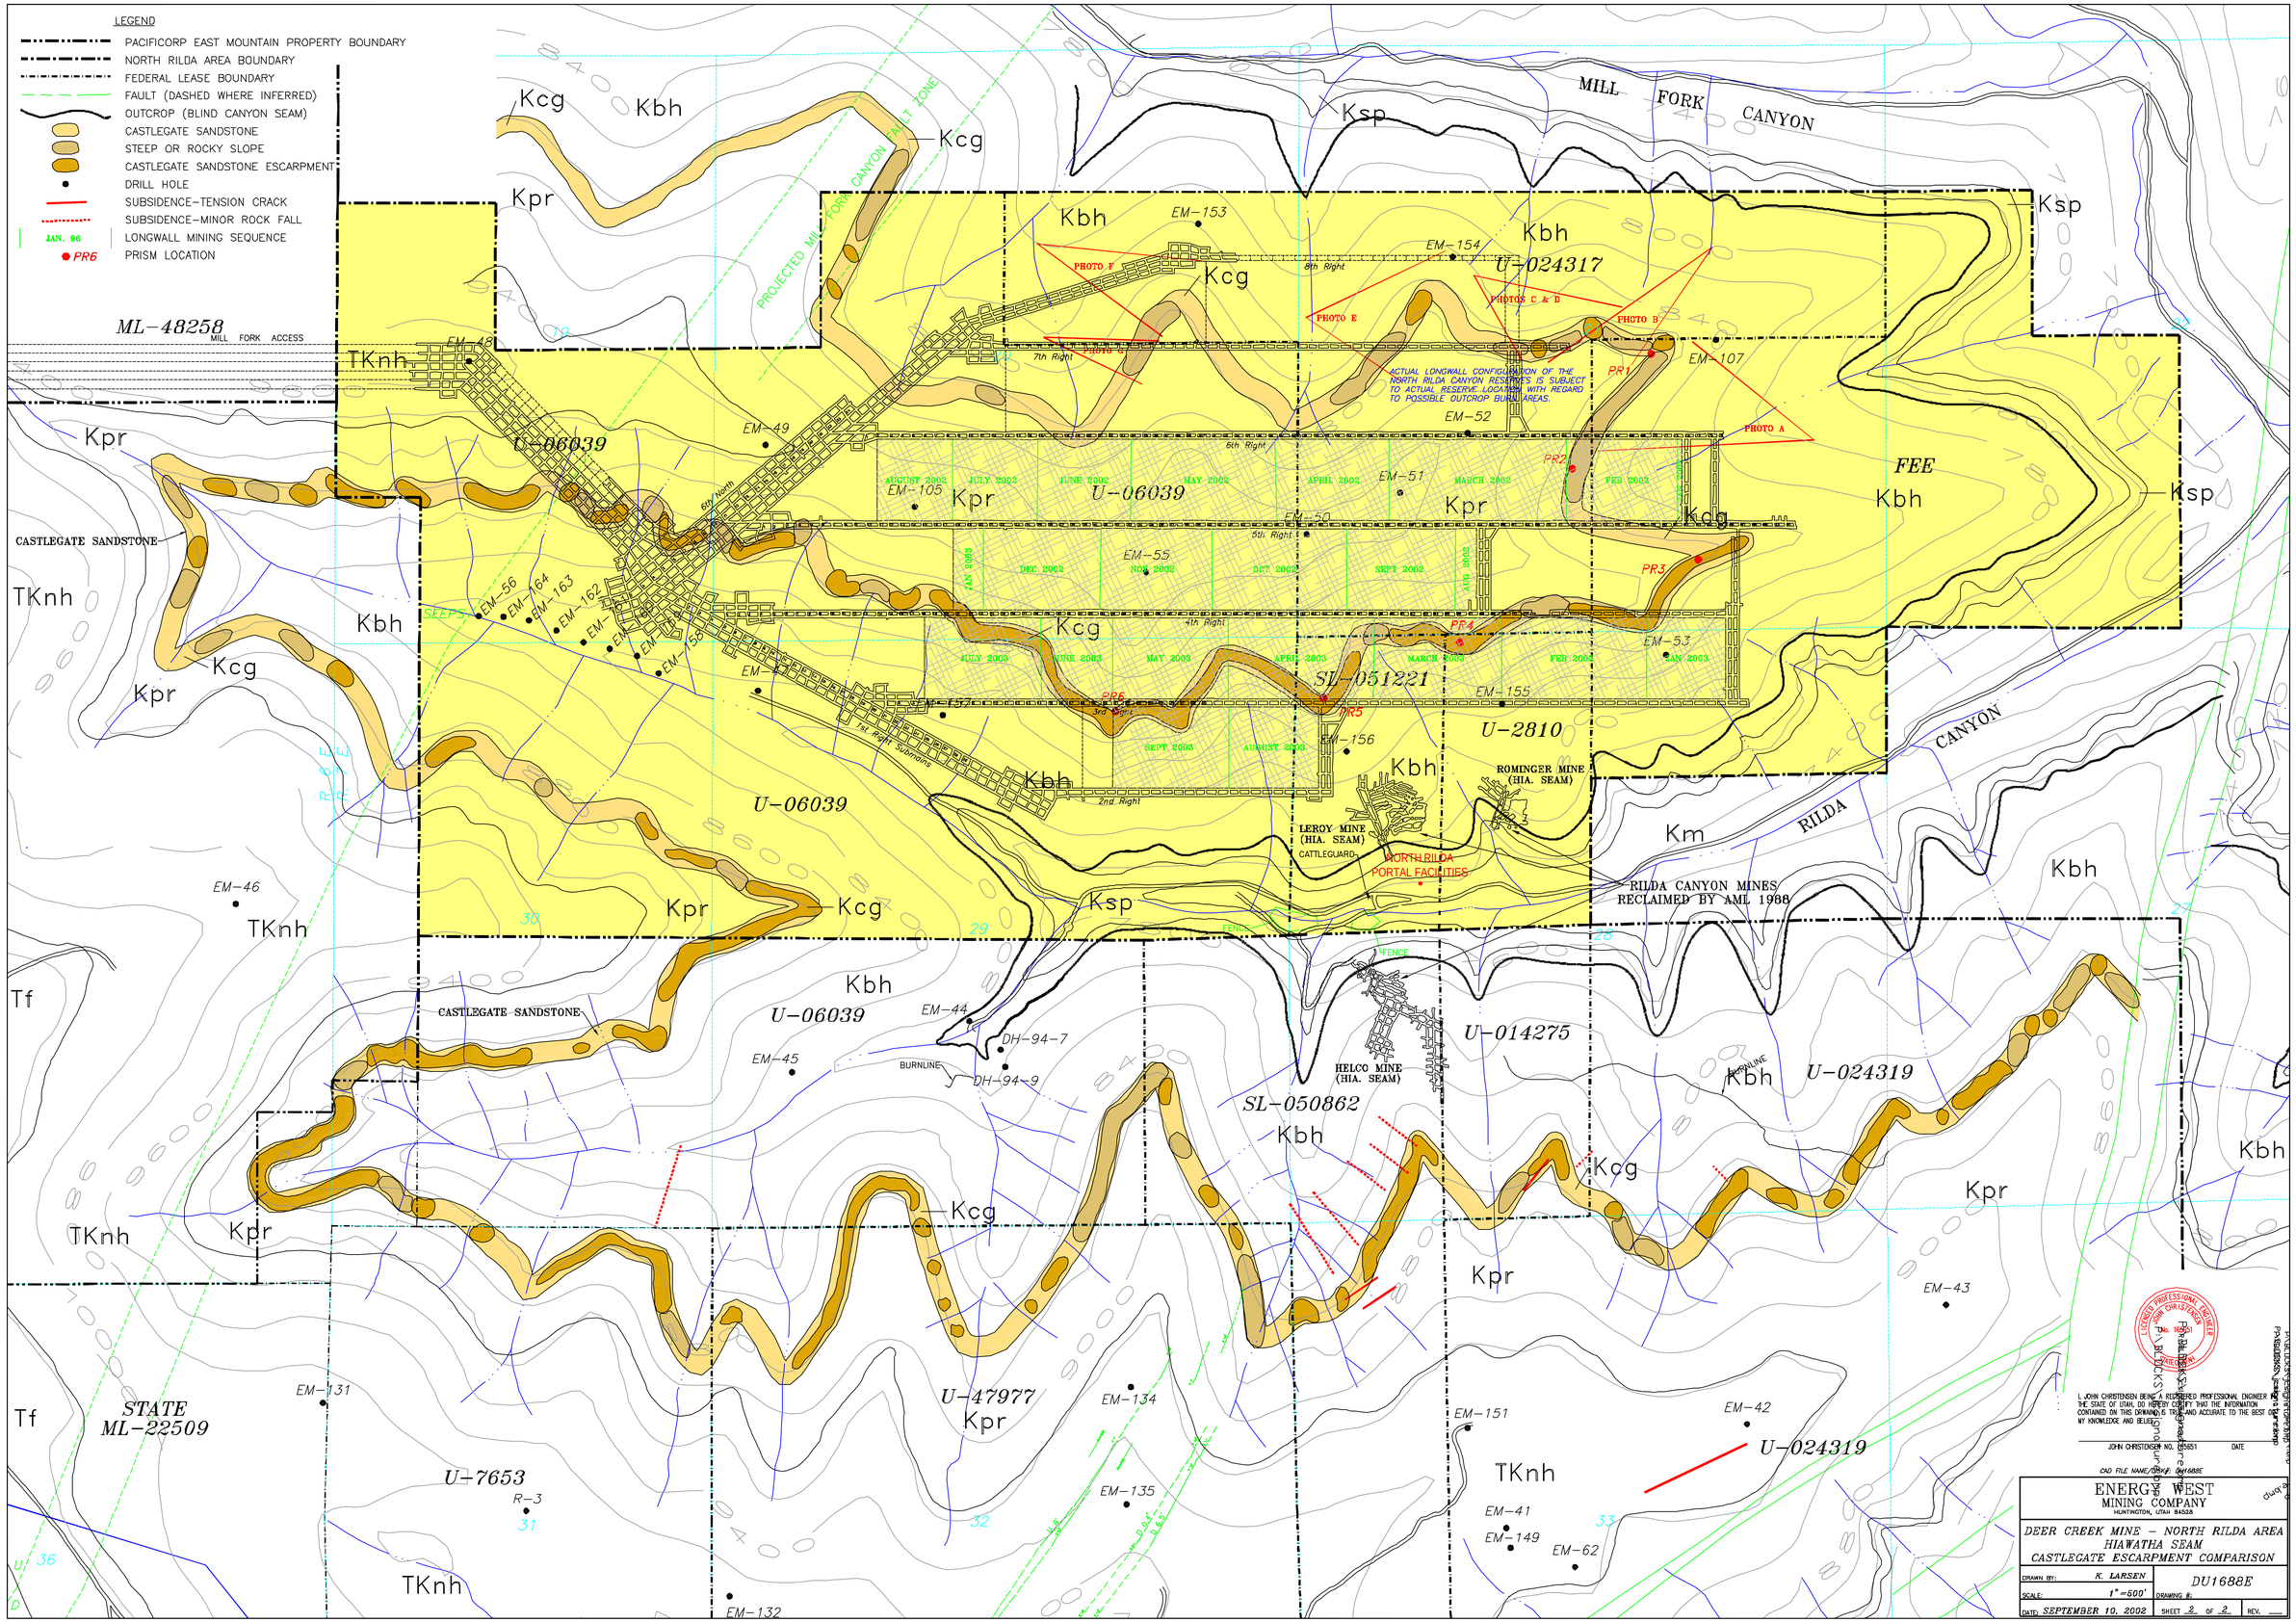
LEGEND
PACIFICORP EAST MOUNTAIN PROPERTY BOUNDARY
NORTH RILDA AREA BOUNDARY
FEDERAL LEASE BOUNDARY
FAULT (DASHED WHERE INFERRED)
OUTCROP (BLIND CANYON SEAM)
CASTLEGATE SANDSTONE
STEEP OR ROCKY SLOPE
CASTLEGATE SANDSTONE ESCARPMENT
DRILL HOLE
SUBSIDENCE-TENSION CRACK
SUBSIDENCE-MINOR ROCK FALL
JAN. 96
LONGWALL MINING SEQUENCE
PR6
PRISM LOCATION
MILL FORK CANYON
PROJECTED MILL FORK CANYON FAULT ZONE
ML-48258
MILL FORK ACCESS
U-06039
U-024317
U-2810
SL-051221
U-014275
SL-050862
U-024319
U-47977
U-7653
STATE ML-22509
FEE
CASTLEGATE SANDSTONE
RILDA CANYON
ROMINGER MINE (HIA. SEAM)
LEROY MINE (HIA. SEAM)
NORTH RILDA PORTAL FACILITIES
RILDA CANYON MINES RECLAIMED BY AML 1988
HELCO MINE (HIA. SEAM)
ACTUAL LONGWALL CONFIGURATION OF THE NORTH RILDA CANYON RESERVES IS SUBJECT TO ACTUAL RESERVE LOCATION WITH REGARD TO POSSIBLE OUTCROP BURN AREAS.
PHOTO A
PHOTO B
PHOTOS C & D
PHOTO E
PHOTO F
PHOTO G
8th Right
7th Right
6th Right
5th Right
4th Right
3rd Right
2nd Right
1st Right Sumps
AUGUST 2002
JULY 2002
JUNE 2002
MAY 2002
APRIL 2002
MARCH 2002
FEB 2002
JAN 2002
DEC 2002
NOV 2002
OCT 2002
SEPT 2002
JULY 2003
JUNE 2003
MAY 2003
APRIL 2003
MARCH 2003
FEB 2003
JAN 2003
SEPT 2003
AUGUST 2003
EM-153
EM-154
EM-107
EM-52
EM-51
EM-50
EM-55
EM-105
EM-53
EM-155
EM-156
EM-49
EM-48
EM-56
EM-164
EM-163
EM-162
EM-46
EM-44
EM-45
DH-94-7
DH-94-9
EM-131
EM-134
EM-135
EM-132
EM-151
EM-42
EM-41
EM-149
EM-62
EM-43
R-3
PR1
PR2
PR3
PR4
PR5
PR6
SEEPS
BURNLINE
FENCE
CATTLEGUARD
TKnh
Kpr
Kcg
Kbh
Ksp
Km
Tf
R 6 E
R 6 W
T 14 S
T 15 S
LICENSED PROFESSIONAL ENGINEER
JOHN CHRISTENSEN
STATE OF UTAH
I, JOHN CHRISTENSEN BEING A REGISTERED PROFESSIONAL ENGINEER IN THE STATE OF UTAH, DO HEREBY CERTIFY THAT THE INFORMATION CONTAINED ON THIS DRAWING IS TRUE AND ACCURATE TO THE BEST OF MY KNOWLEDGE AND BELIEF.
JOHN CHRISTENSEN NO. 155551
DATE
CAD FILE NAME/DWG. DU1688E
ENERGY WEST MINING COMPANY
HUNTINGTON, UTAH 84528
DEER CREEK MINE – NORTH RILDA AREA
HIAWATHA SEAM
CASTLEGATE ESCARPMENT COMPARISON
DRAWN BY: K. LARSEN
SCALE: 1"=600'
DATE: SEPTEMBER 10, 2002
DRAWING #: DU1688E
SHEET 2 OF 2
REV.