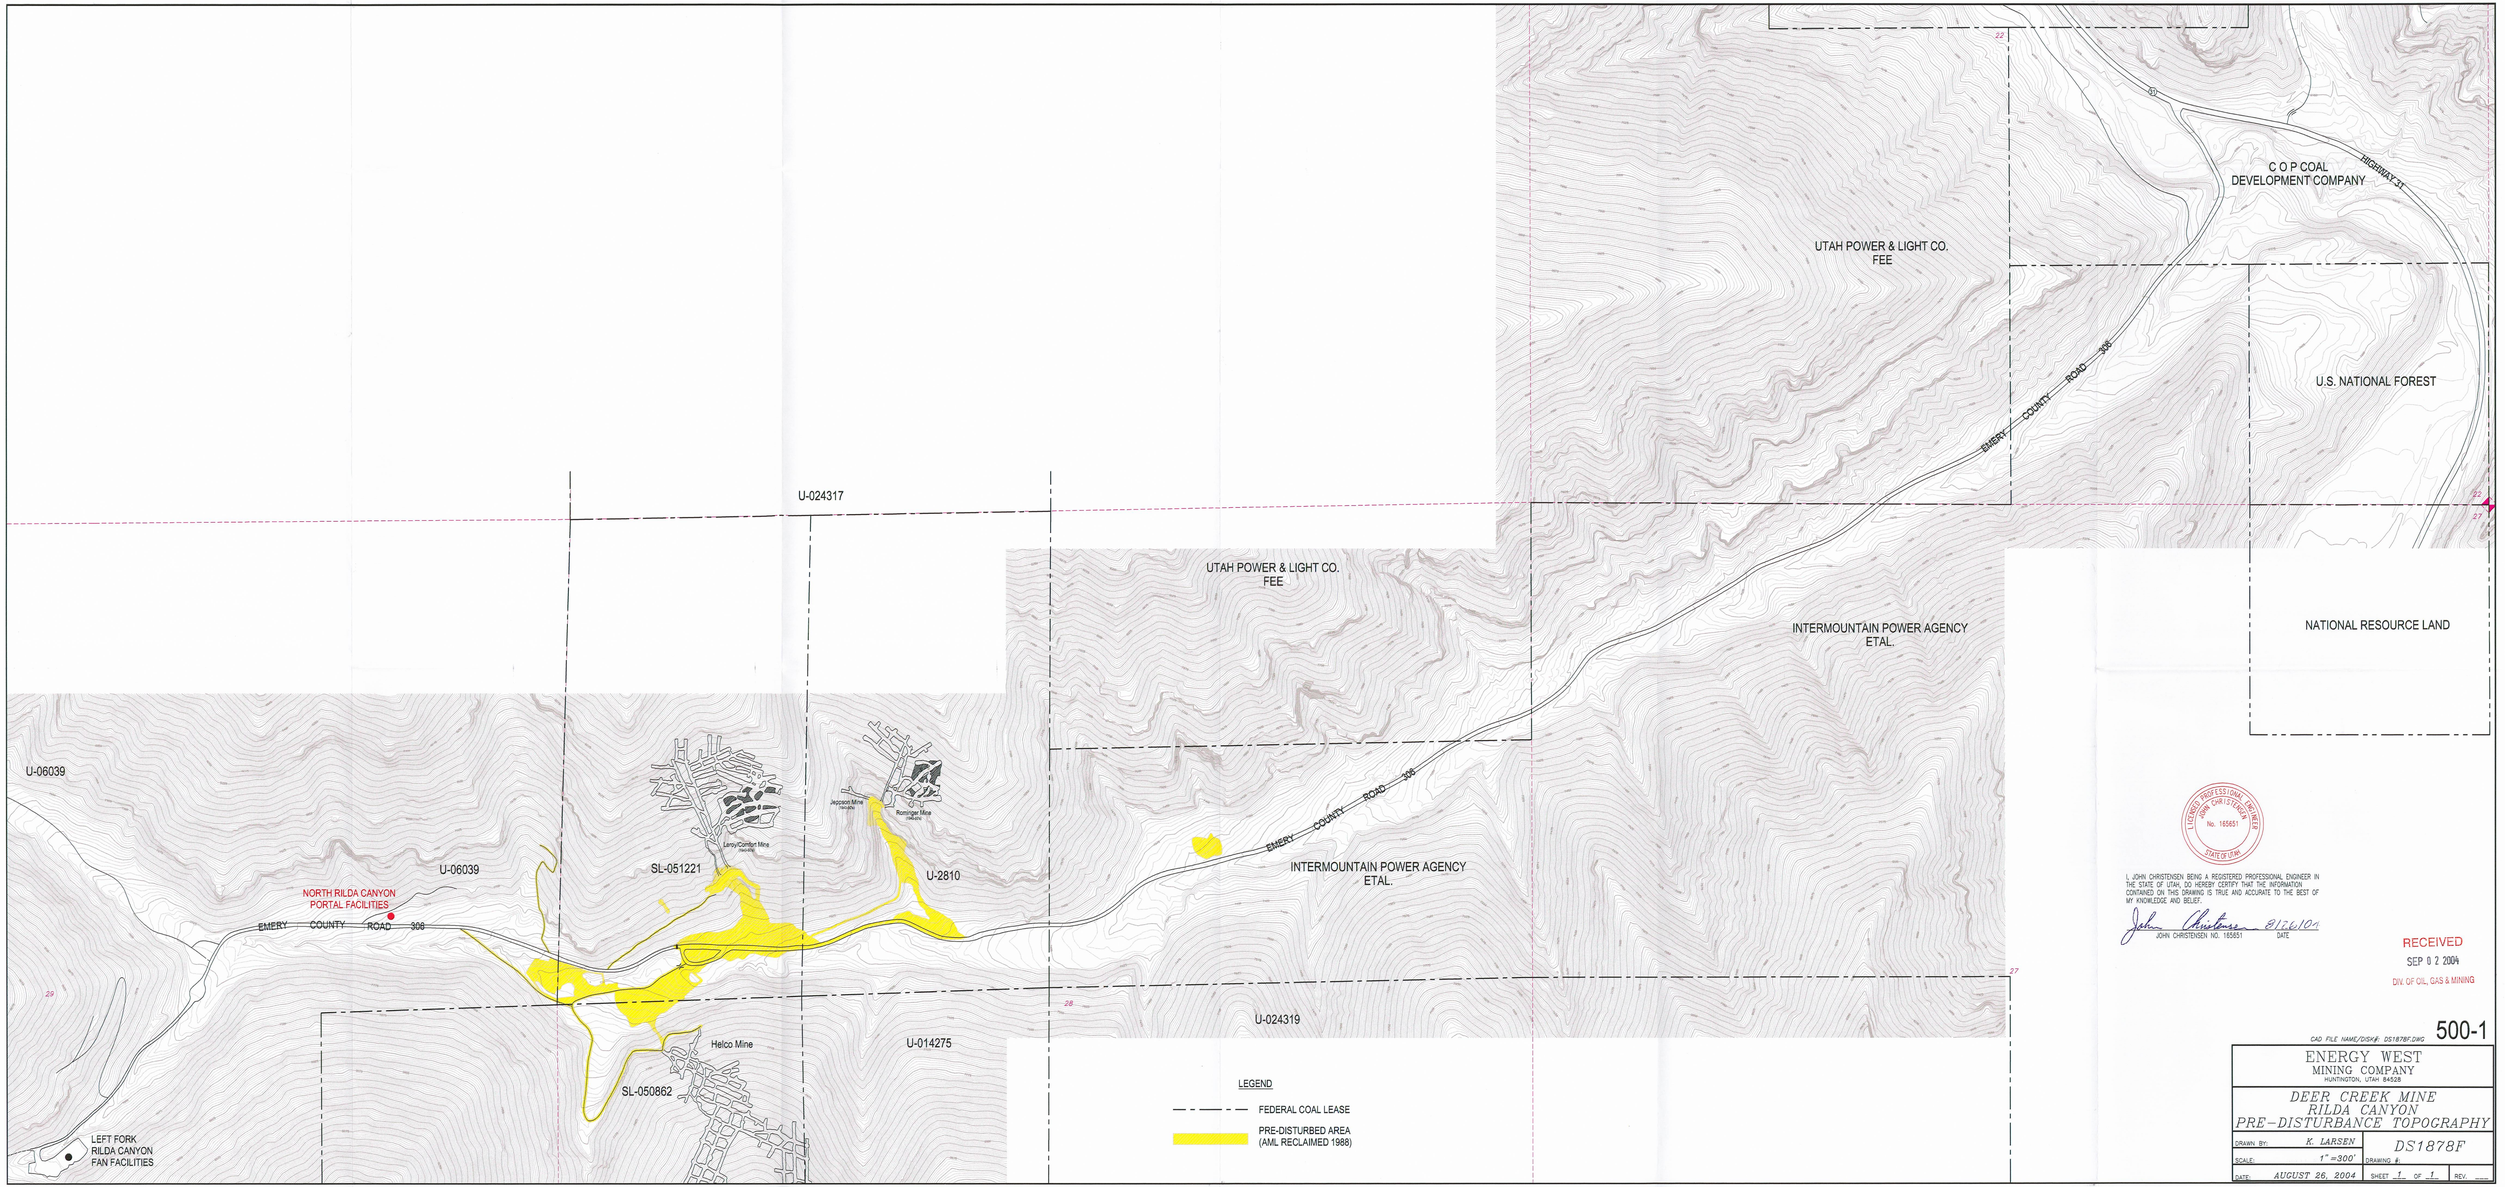

LICENSED PROFESSIONAL ENGINEER
JOHN CHRISTENSEN
No. 165651
STATE OF UTAH

I, JOHN CHRISTENSEN BEING A REGISTERED PROFESSIONAL ENGINEER IN THE STATE OF UTAH, DO HEREBY CERTIFY THAT THE INFORMATION CONTAINED ON THIS DRAWING IS TRUE AND ACCURATE TO THE BEST OF MY KNOWLEDGE AND BELIEF.

JOHN CHRISTENSEN NO. 165651 — DATE 8/26/04

RECEIVED
SEP 0 2 2004
DIV. OF OIL, GAS & MINING

500-1

CAD FILE NAME/DISK#: DS1878F.DWG

ENERGY WEST
MINING COMPANY
HUNTINGTON, UTAH 84528

DEER CREEK MINE
RILDA CANYON
PRE-DISTURBANCE TOPOGRAPHY

DRAWN BY: K. LARSEN	DS1878F
SCALE: 1" = 300'	DRAWING #:
DATE: AUGUST 26, 2004	SHEET 1 OF 1 — REV. ----