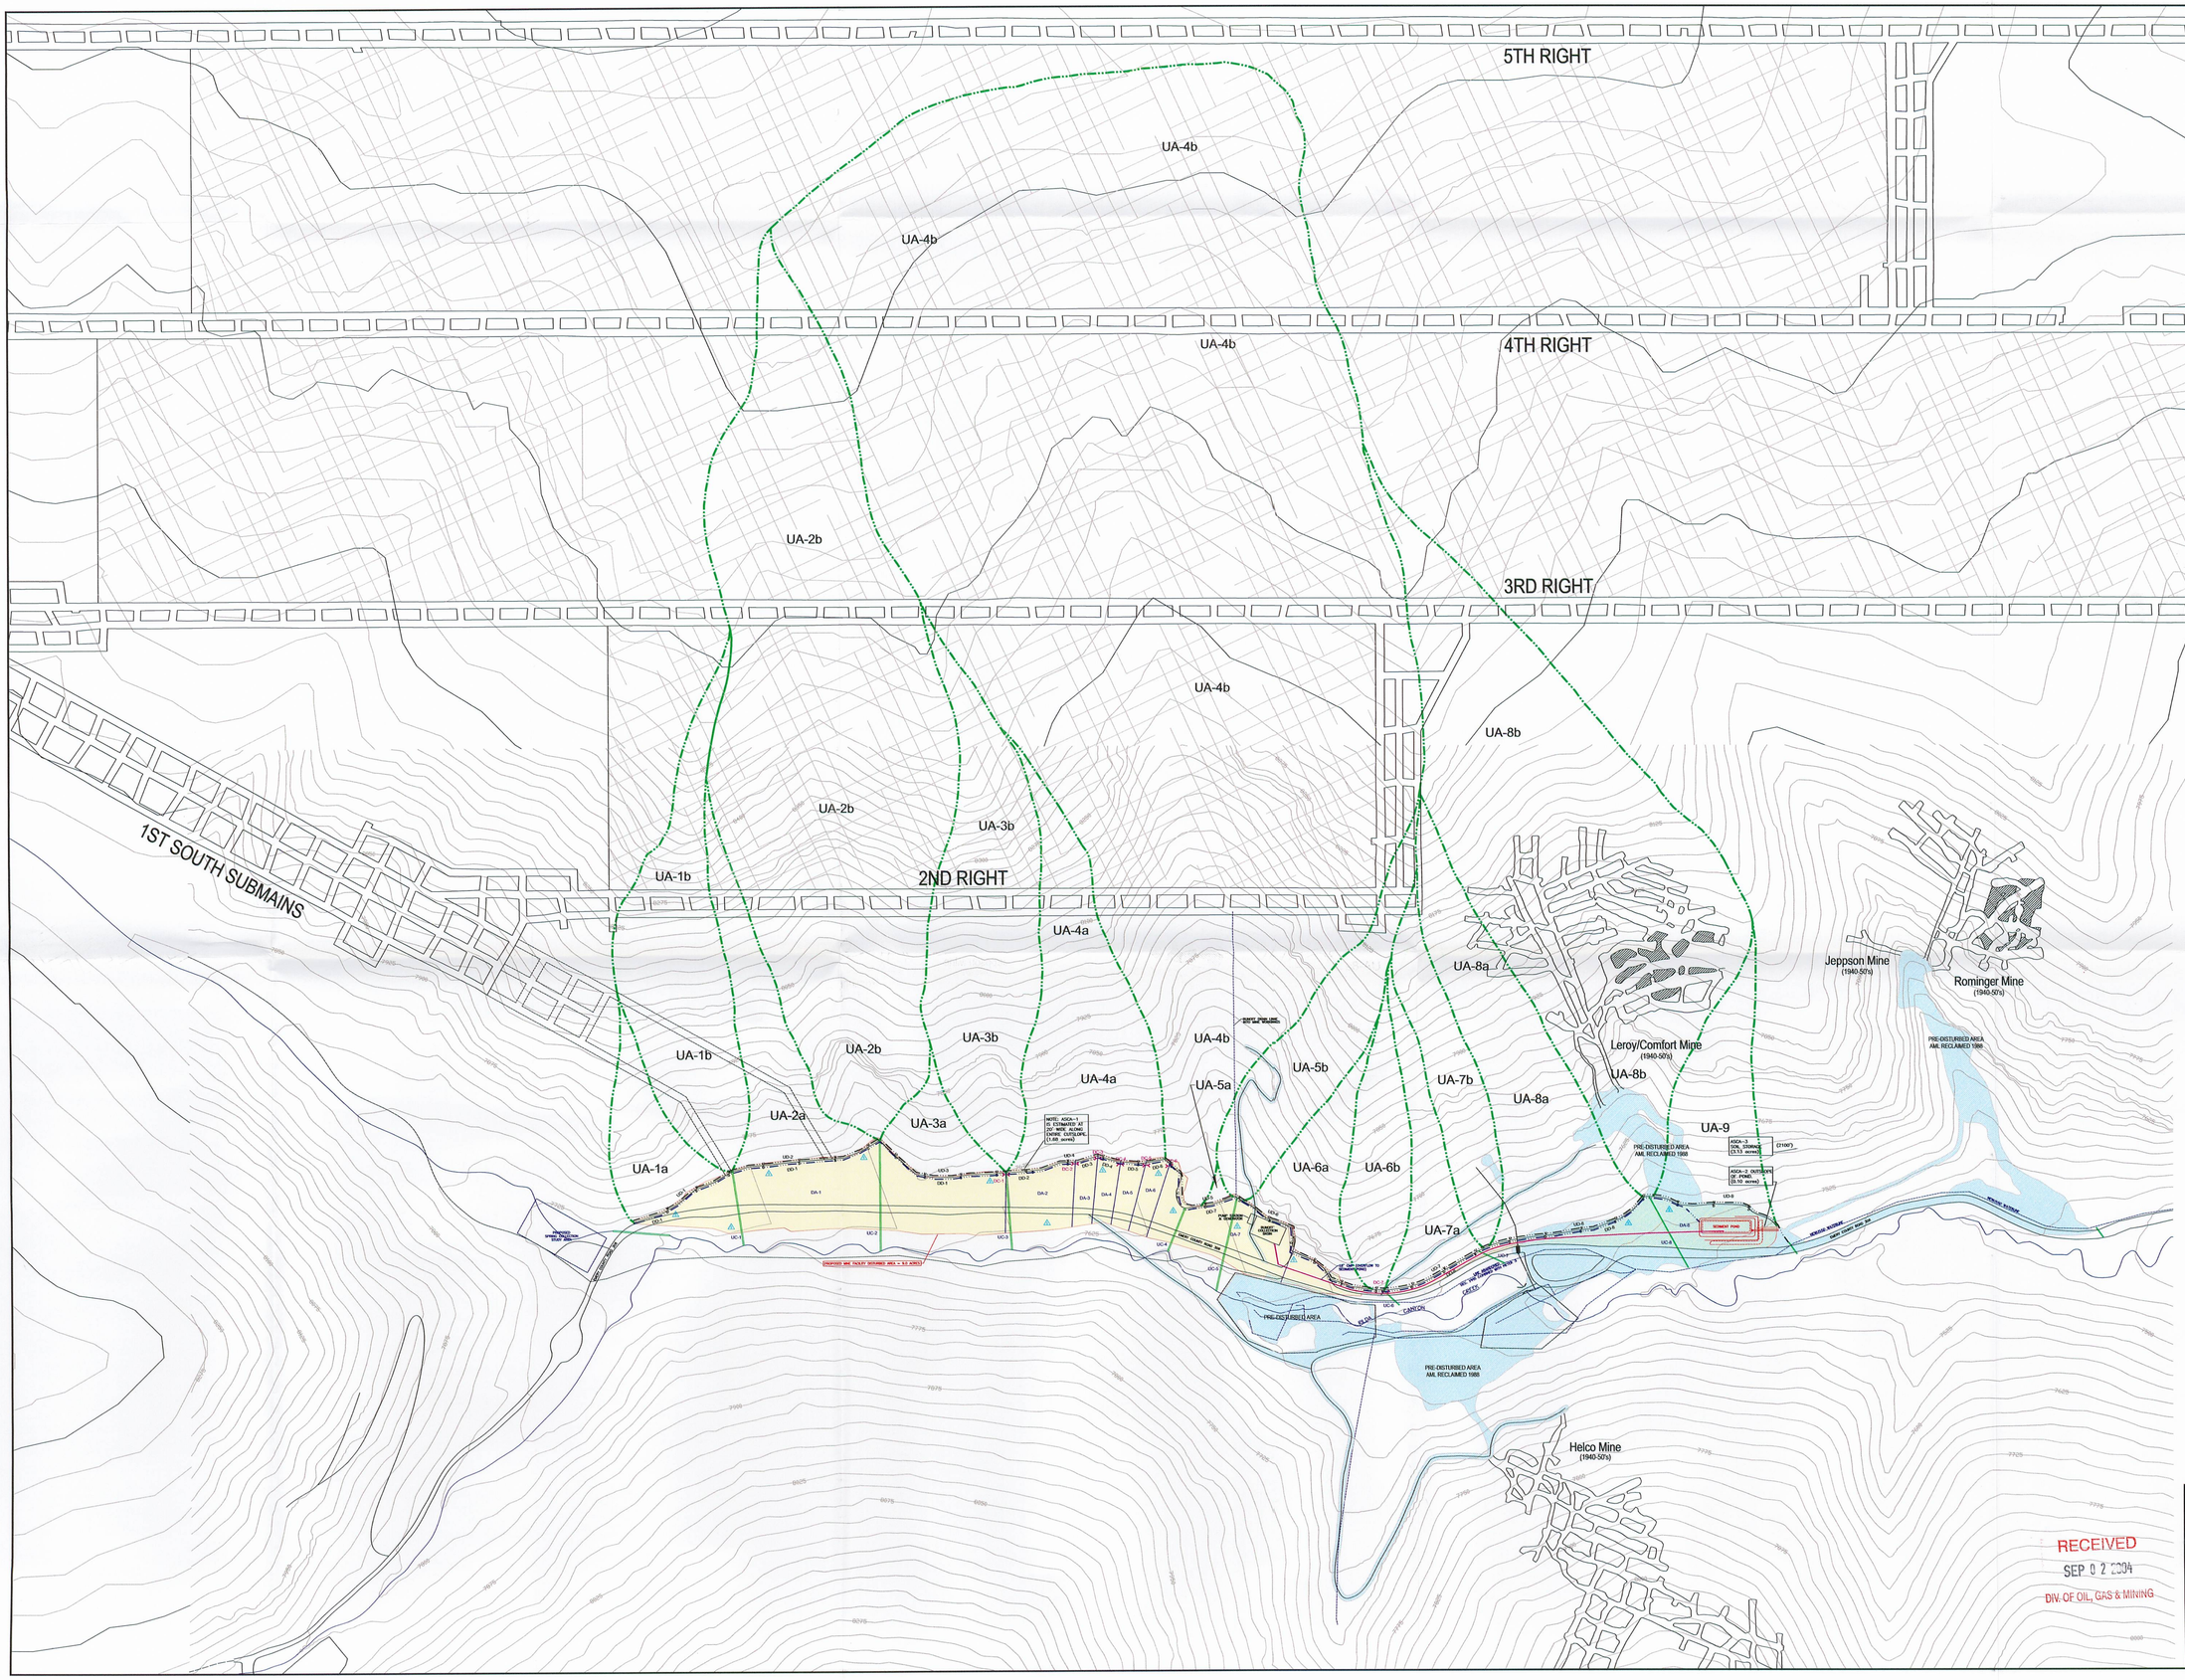

Hydrologic Analysis Performed by Blackhawk Engineering under the Direction of Dan Guy P.E. #154168, Refer to Volume 11 Appendix Volume – Hydrology: Appendix B

Legend:

	Undisturbed Drainage Area		Snow Storage Site
UA-5a	(Numbers Report to Bypass Culverts)		Disturbed Area Ditch
	Disturbed Drainage Area		Undisturbed Area Ditch
	Undisturbed Drainage Culvert (Bypass Culvert)		Proposed Disturbed Area
	Disturbed Area Culvert		Pre-Disturbance Area

LICENSED PROFESSIONAL ENGINEER
JOHN CHRISTENSEN
No. 165651
STATE OF UTAH

I, JOHN CHRISTENSEN BEING A REGISTERED PROFESSIONAL ENGINEER IN THE STATE OF UTAH, DO HEREBY CERTIFY THAT THE INFORMATION CONTAINED ON THIS DRAWING IS TRUE AND ACCURATE TO THE BEST OF MY KNOWLEDGE AND BELIEF.

John Christensen 8/26/04
JOHN CHRISTENSEN NO. 165651 DATE

700-1

CAD FILE NAME/DISK#: 700–2.DWG

ENERGY WEST
MINING COMPANY
HUNTINGTON, UTAH 84528

DEER CREEK MINE
RILDA CANYON FACILITIES
DRAINAGE AREA MAP

DRAWN BY:	K. LARSEN	DS1884D	
SCALE:	1"=200'	DRAWING #:	
DATE:	AUGUST 25, 2004	SHEET 1 OF 1	REV.

RECEIVED
SEP 0 2 2004
DIV. OF OIL, GAS & MINING