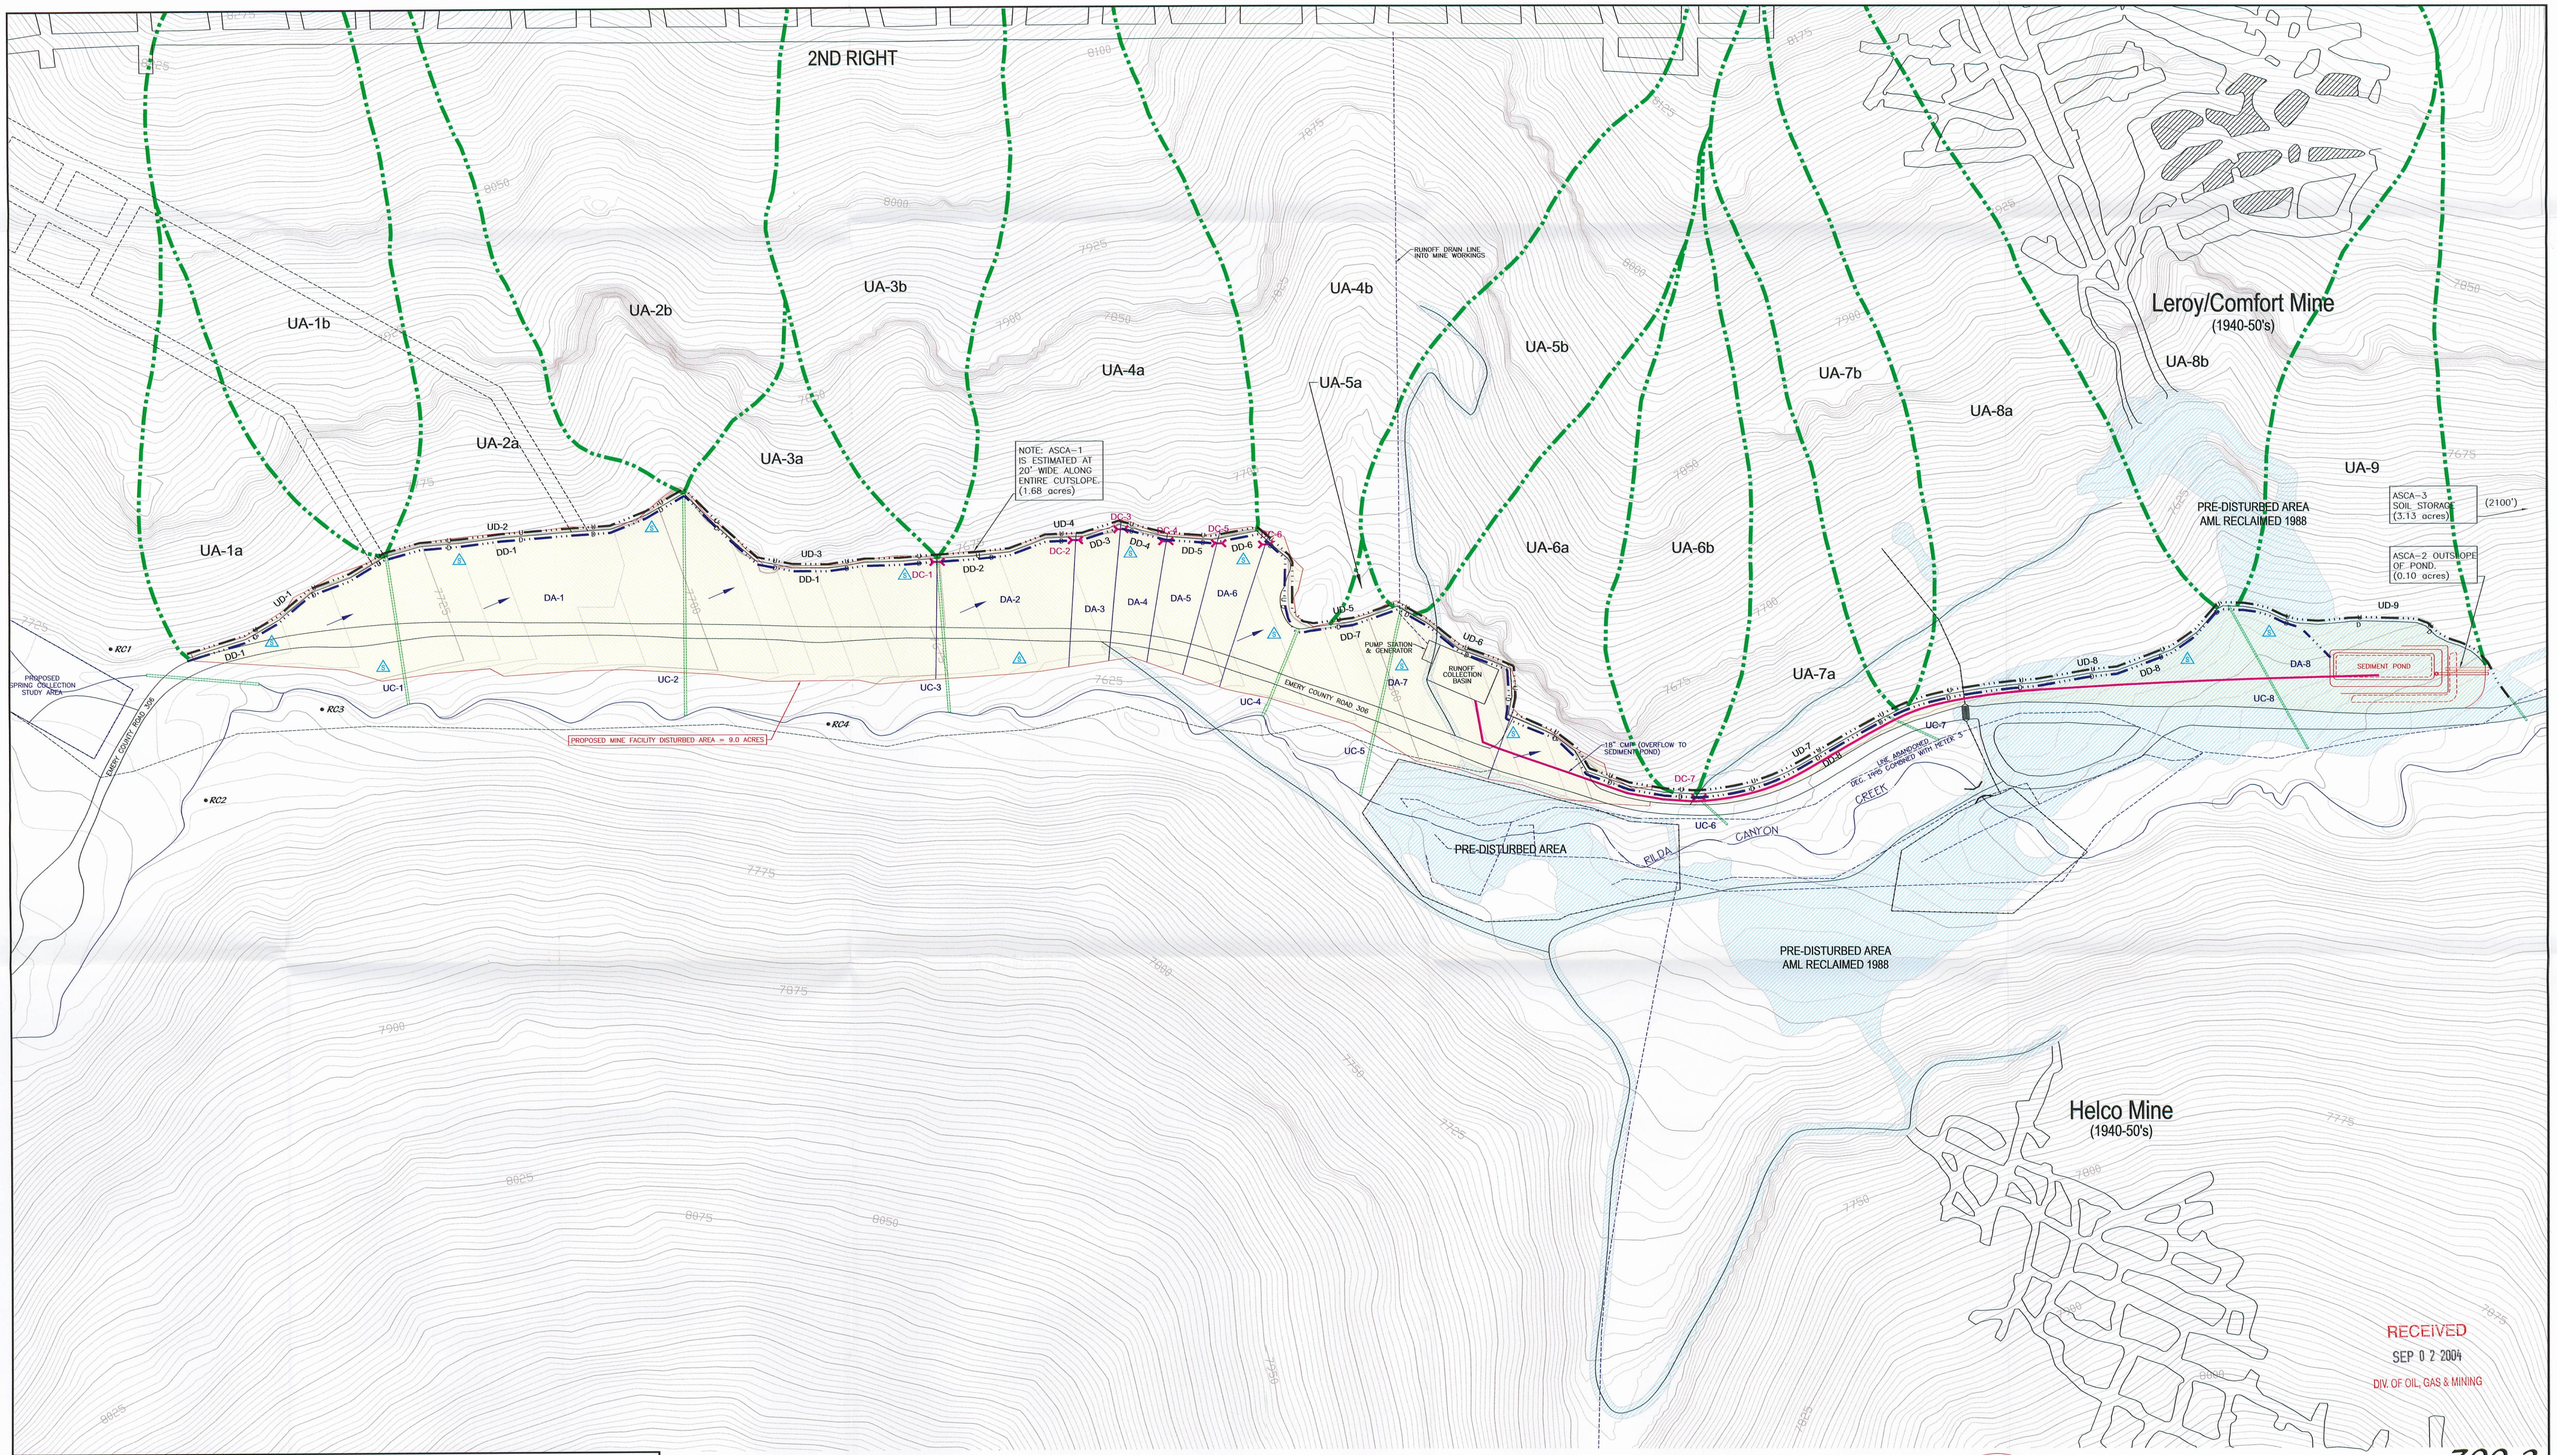

Legend:

Undisturbed Drainage Area	Disturbed Area Ditch
UA-5a (Numbers Report to Bypass Culverts)	Undisturbed Area Ditch
Disturbed Drainage Area	Direction of Flow
Undisturbed Drainage Culvert (Bypass Culvert)	Proposed Disturbed Area
Disturbed Area Culvert	Pre-Disturbance Area
Snow Storage Site	

Hydrologic Analysis Performed by Blackhawk Engineering under the Direction of Dan Guy P.E. #154168, Refer to Volume 11 Appendix Volume – Hydrology: Appendix B

LICENSED PROFESSIONAL ENGINEER JOHN CHRISTENSEN No. 165651 STATE OF UTAH

I, JOHN CHRISTENSEN BEING A REGISTERED PROFESSIONAL ENGINEER IN THE STATE OF UTAH, DO HEREBY CERTIFY THAT THE INFORMATION CONTAINED ON THIS DRAWING IS TRUE AND ACCURATE TO THE BEST OF MY KNOWLEDGE AND BELIEF.

John Christensen 8/26/04
JOHN CHRISTENSEN NO. 165651 DATE

700-2

CAD FILE NAME/DISK#: 700-2.DWG

ENERGY WEST
MINING COMPANY
HUNTINGTON, UTAH 84528

DEER CREEK MINE
RILDA CANYON FACILITIES
MINE SITE DRAINAGE MAP

DRAWN BY:	K. LARSEN	DS1883D	
SCALE:	1"=100'	DRAWING #:	
DATE:	AUGUST 25, 2004	SHEET 1 OF 1	REV.