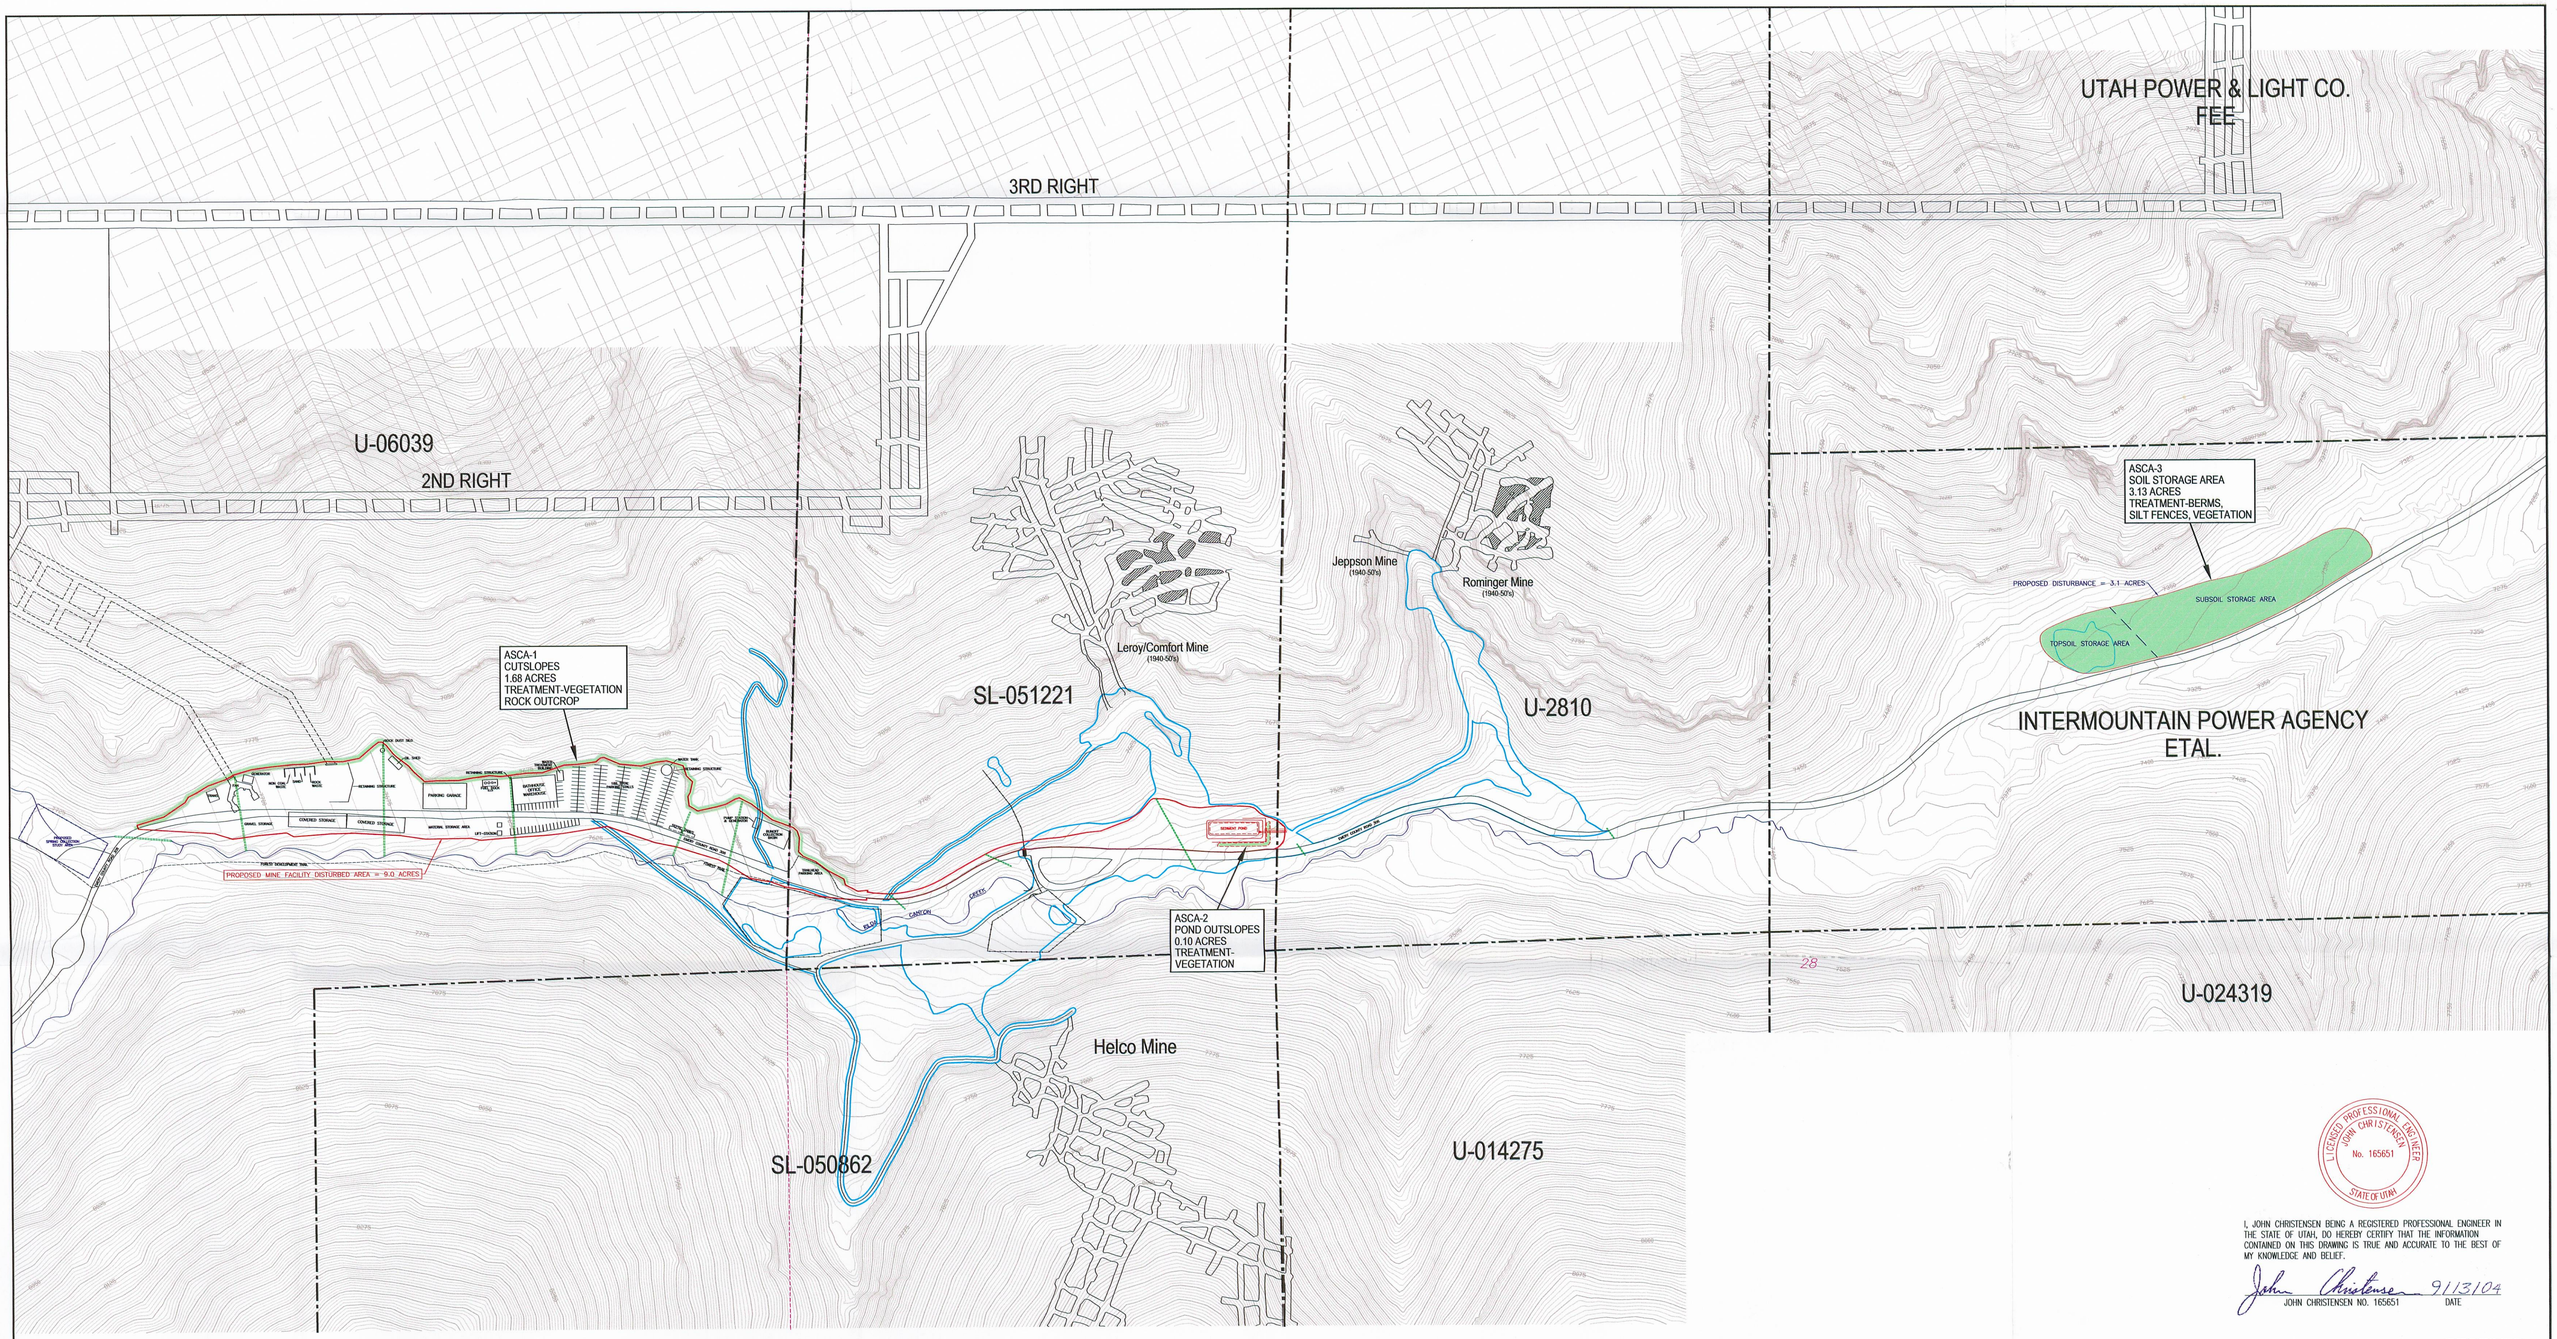

LEGEND

- FEDERAL COAL LEASE
- ASCA LOCATION
- PROPOSED DISTURBED AREA
- PRE-DISTURBANCE AREA

Hydrologic Analysis Performed by Blackhawk Engineering under the Direction of Dan Guy P.E. #154168, Refer to Volume 11 Appendix Volume – Hydrology: Appendix B

LICENSED PROFESSIONAL ENGINEER
JOHN CHRISTENSEN
No. 165651
STATE OF UTAH

I, JOHN CHRISTENSEN BEING A REGISTERED PROFESSIONAL ENGINEER IN THE STATE OF UTAH, DO HEREBY CERTIFY THAT THE INFORMATION CONTAINED ON THIS DRAWING IS TRUE AND ACCURATE TO THE BEST OF MY KNOWLEDGE AND BELIEF.

John Christensen 9/13/04
JOHN CHRISTENSEN NO. 165651 DATE

RECEIVED
SEP 27 2004
DIV. OF OIL, GAS & MINING

700-5

CAD FILE NAME/DISK#: 700-5.DWG

ENERGY WEST
MINING COMPANY
HUNTINGTON, UTAH 84528

DEER CREEK MINE
RILDA CANYON FACILITIES
ASCA LOCATIONS MAP

DATE	REVISION	BY	CHK
9-7-04	REVISED CONTOUR ELEVATION NOTATIONS	KJL	

DRAWN BY: K. LARSEN
SCALE: 1"=200'
DATE: AUGUST 25, 2004
DRAWING #: DS1885D
SHEET 1 OF 1
REV.