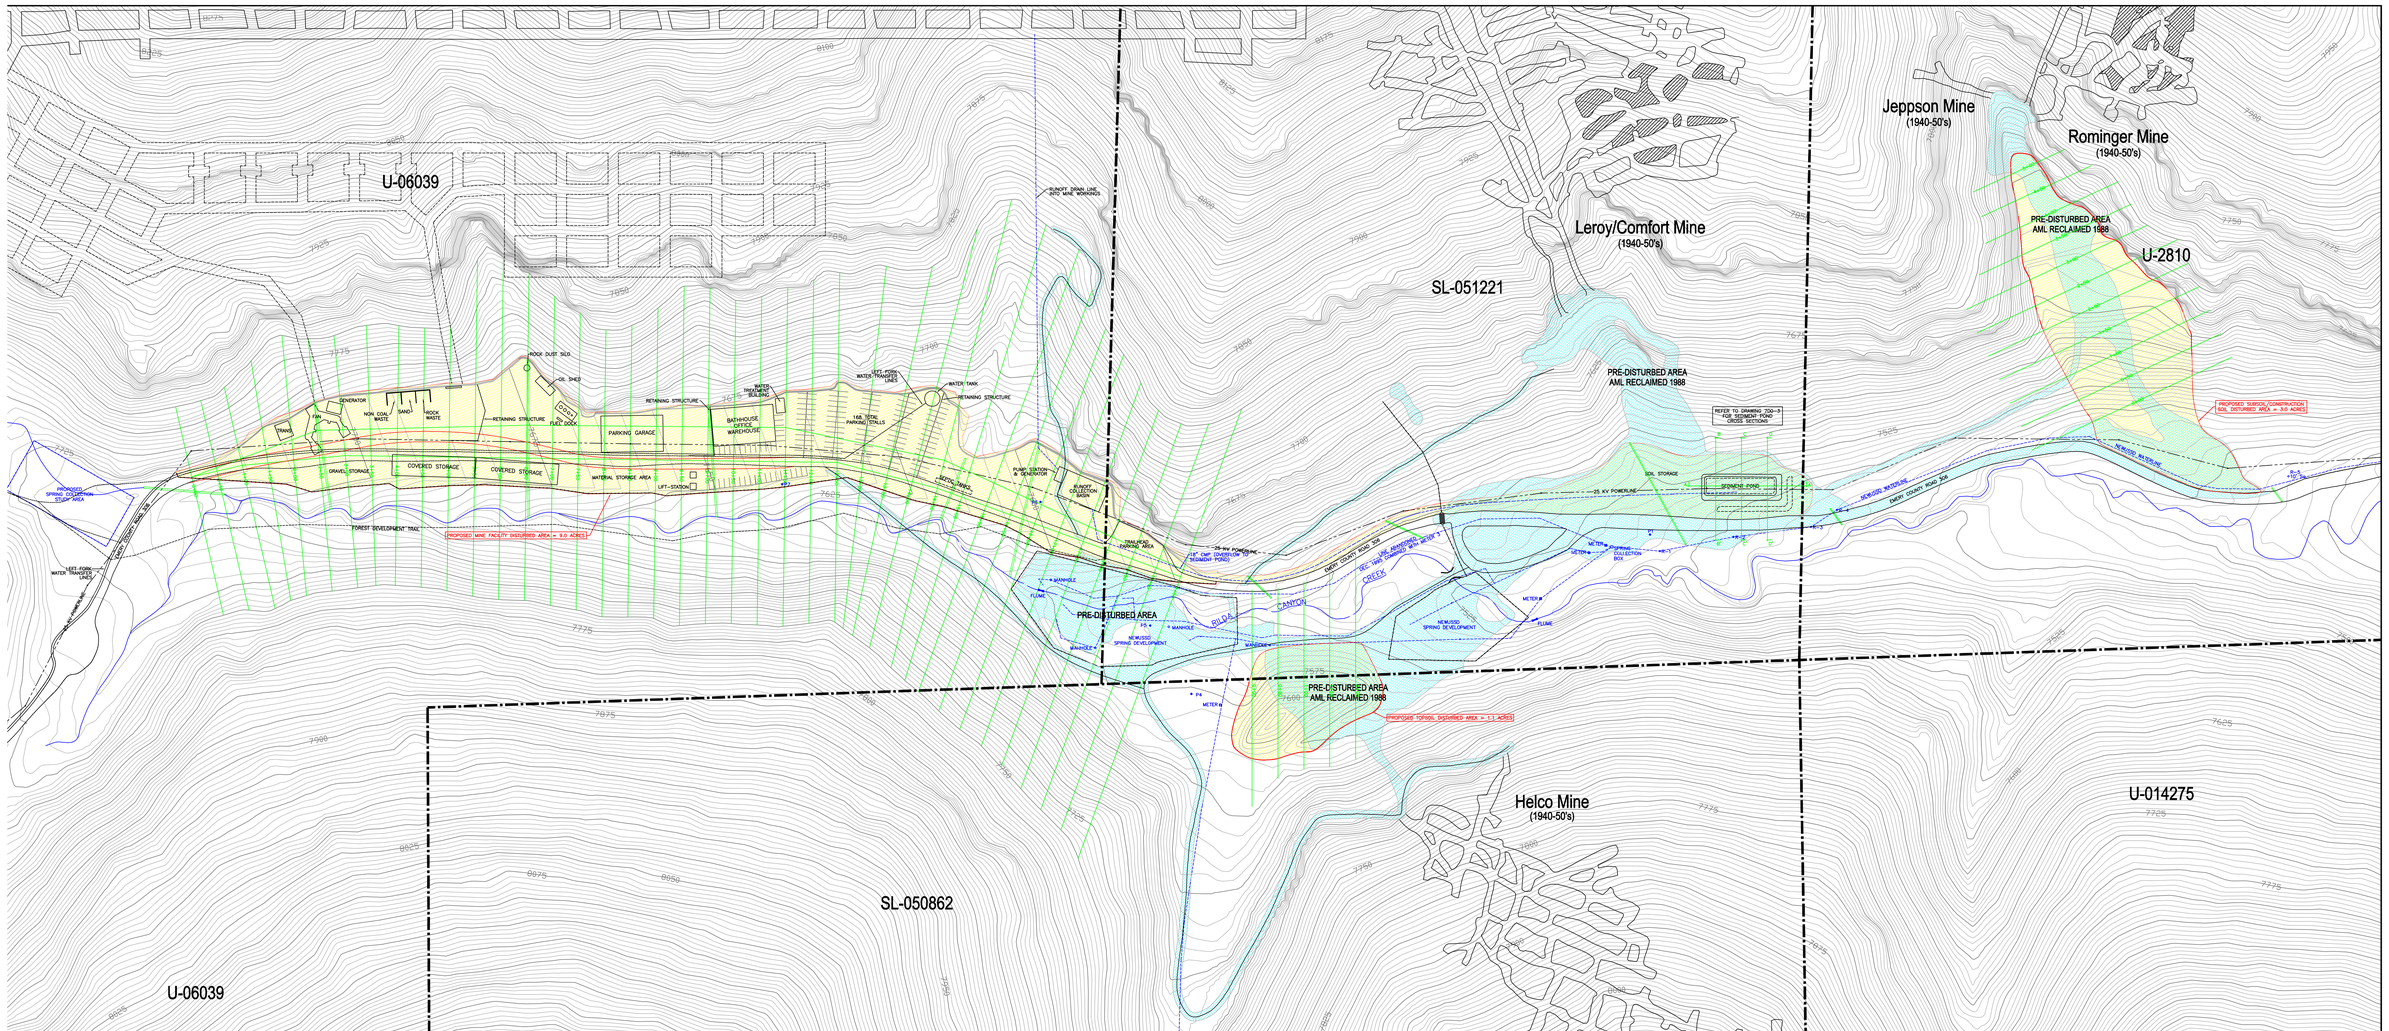

500-3

LEGEND

- PROPOSED DISTURBED AREA
- PRE-DISTURBANCE AREA

NOTES:

1. REFER TO PLATE 500-4 SHEETS 1 THROUGH 5 FOR CROSS SECTIONS
2. REFER TO SECTION R645-301-521.150 LAND SURFACE CONFIGURATION MAP, FOR MASS BALANCE TABLES
   - ENGINEERING SECTION TABLE 500-1 CONSTRUCTION MASS BALANCE
   - ENGINEERING SECTION TABLE 500-2 RECLAMATION MASS BALANCE

I, JOHN CHRISTENSEN BEING A REGISTERED PROFESSIONAL ENGINEER IN THE STATE OF UTAH, DO HEREBY CERTIFY THAT THE INFORMATION CONTAINED ON THIS DRAWING IS TRUE AND ACCURATE TO THE BEST OF MY KNOWLEDGE AND BELIEF.

John Christensen 12/10/04
JOHN CHRISTENSEN NO. 165651 DATE

LICENSED PROFESSIONAL ENGINEER JOHN CHRISTENSEN No. 165651 STATE OF UTAH

CAD FILE NAME/DISK#: 500-3.DWG

ENERGY WEST
MINING COMPANY
HUNTINGTON, UTAH 84528

DEER CREEK MINE
RILDA CANYON
SURFACE FACILITIES

DATE	REVISION	BY	CHK
11-10-04	ADDED ROMINGER MINE AREA TO MAP	KJL	
10-20-04	REVISED NOTES AND PLATE NUMBER	KJL	
9-7-04	REVISED CONTOUR ELEVATION NOTATIONS	KJL	

DRAWN BY: K. LARSEN
SCALE: 1"=100'
DRAWING #: 500-3
DATE: AUGUST 20, 2004
SHEET 1 OF 1