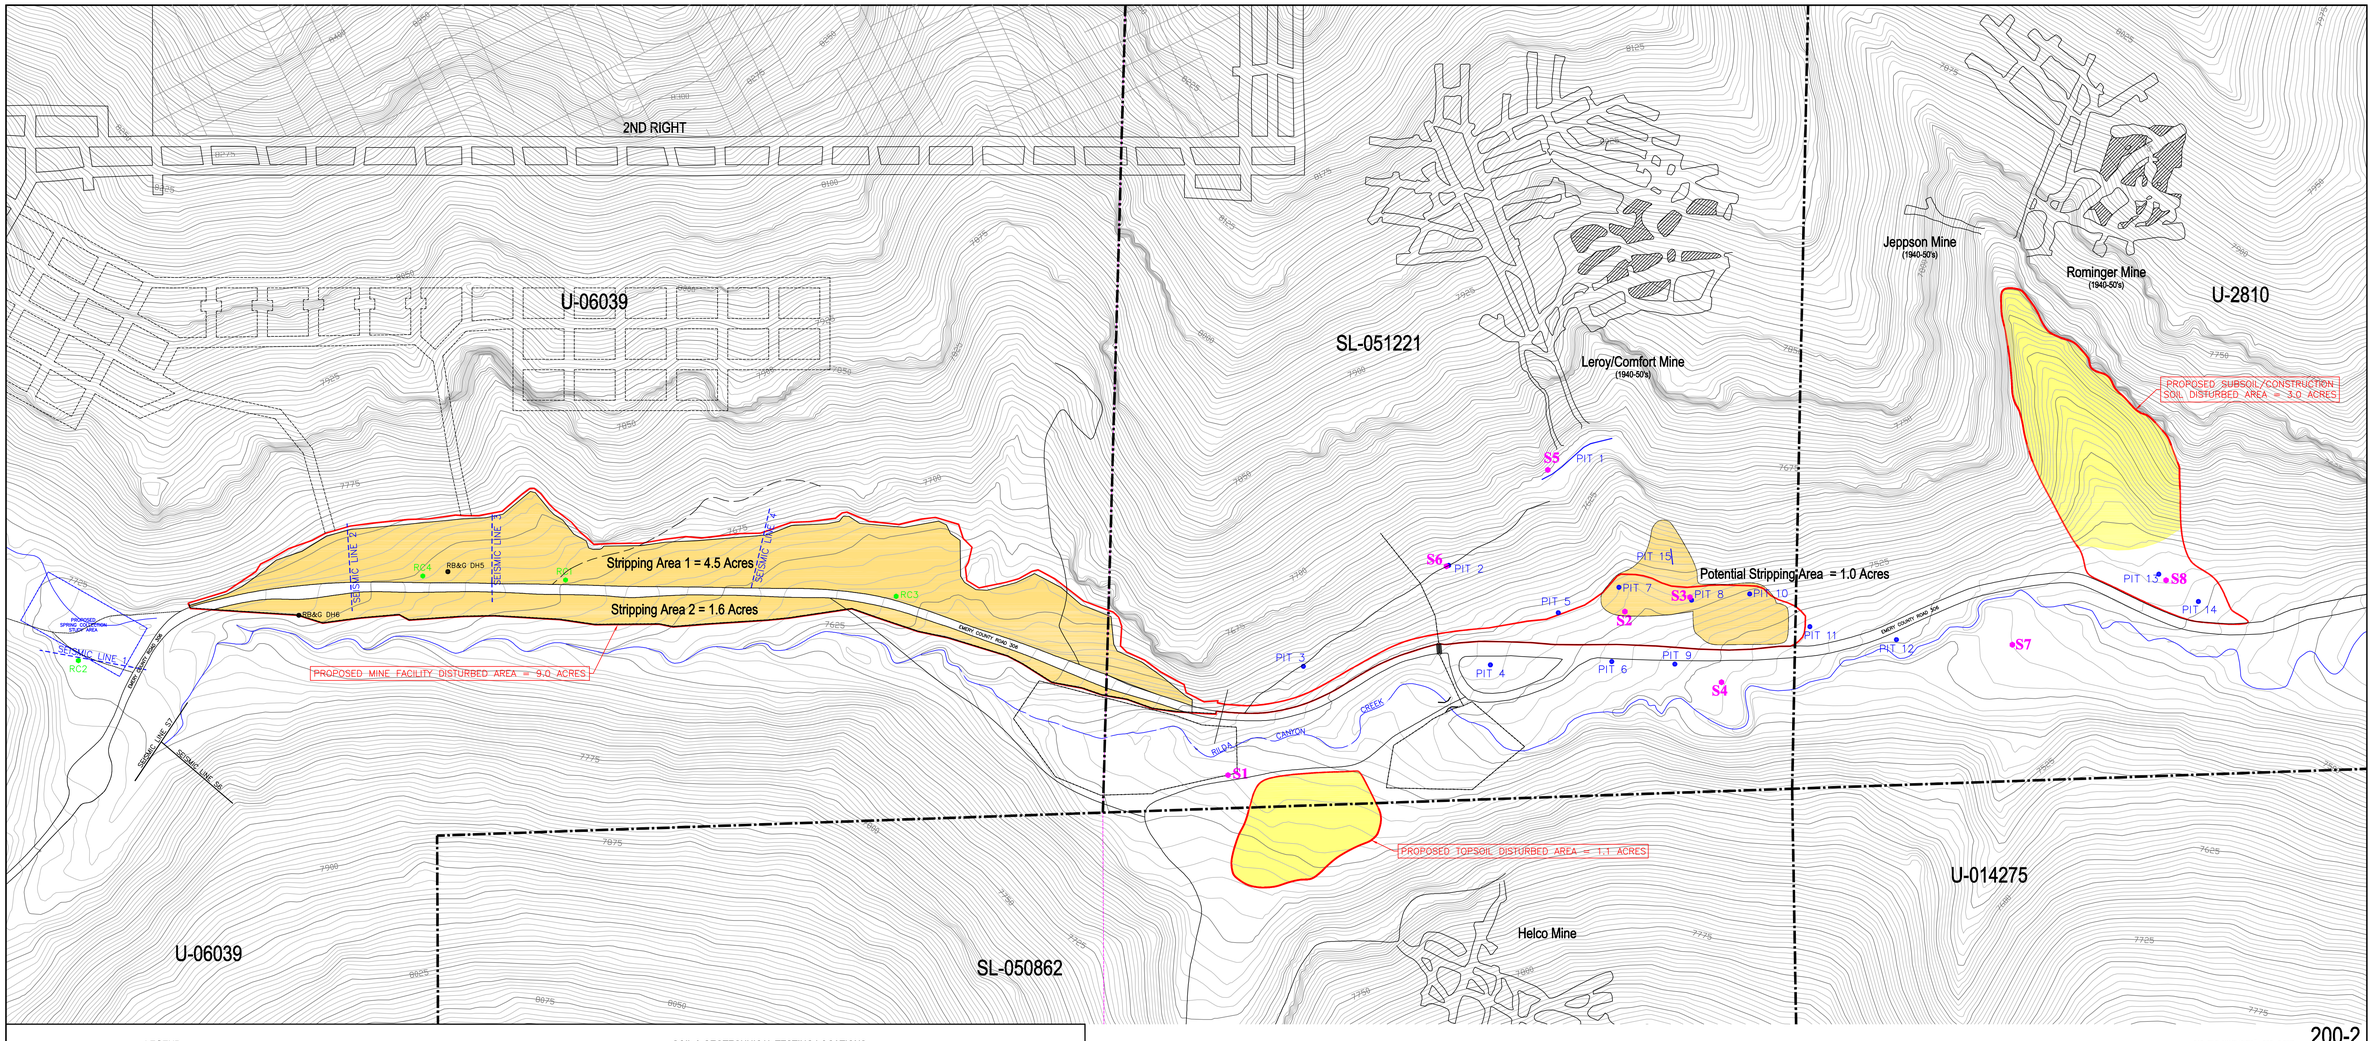

LEGEND

- FEDERAL COAL LEASE
- PROPOSED DISTURBED AREA
- SOIL STRIPPING AREA
- SOIL STORAGE AREA

RB&G DH6 (SEISMIC LINE 5?) ● S2 SEISMIC LINE ● PIT 7 ● RC3

RB&G 1991 (1)
EIS 2003-2004 (2)
AMEC 2004 (3)
MT. NEBO 2004 (4)

SOIL & GEOTECHNICAL TESTING LOCATIONS

(1) RB&G Rilda Canyon Facilities, Geotechnical Investigation, Refer to Volume 11 Appendix Volume - Engineering
(2) EIS Environmental and Engineering Consulting, Soil Survey, Refer to Volume 11 Appendix Volume - Soils
(3) AMEC, Geotechnical Investigation, Refer to Volume 11 Appendix Volume - Engineering
(4) MT. NEBO, Soil Survey, Refer to Volume 11 Appendix Volume - Soils

I, JOHN CHRISTENSEN BEING A REGISTERED PROFESSIONAL ENGINEER IN THE STATE OF UTAH, DO HEREBY CERTIFY THAT THE INFORMATION CONTAINED ON THIS DRAWING IS TRUE AND ACCURATE TO THE BEST OF MY KNOWLEDGE AND BELIEF.

JOHN CHRISTENSEN NO. 165651 — DATE 12/10/04

REGISTERED PROFESSIONAL ENGINEER — JOHN CHRISTENSEN — No. 165651 — STATE OF UTAH

NOTE

FOR CROSS SECTIONS REFER TO 500-4 SHEETS 3 & 4

CAD FILE NAME/DISK#: 200-2.DWG

200-2

ENERGY WEST MINING COMPANY
HUNTINGTON, UTAH 84528

DEER CREEK MINE
RILDA CANYON FACILITIES
SOIL STRIPPING & STORAGE LOCATION MAP

DRAWN BY:	K. LARSEN	200-2	
SCALE:	1"=100'	DRAWING #:	
DATE:	NOVEMBER 12, 2004	SHEET 1 OF 1	REV.