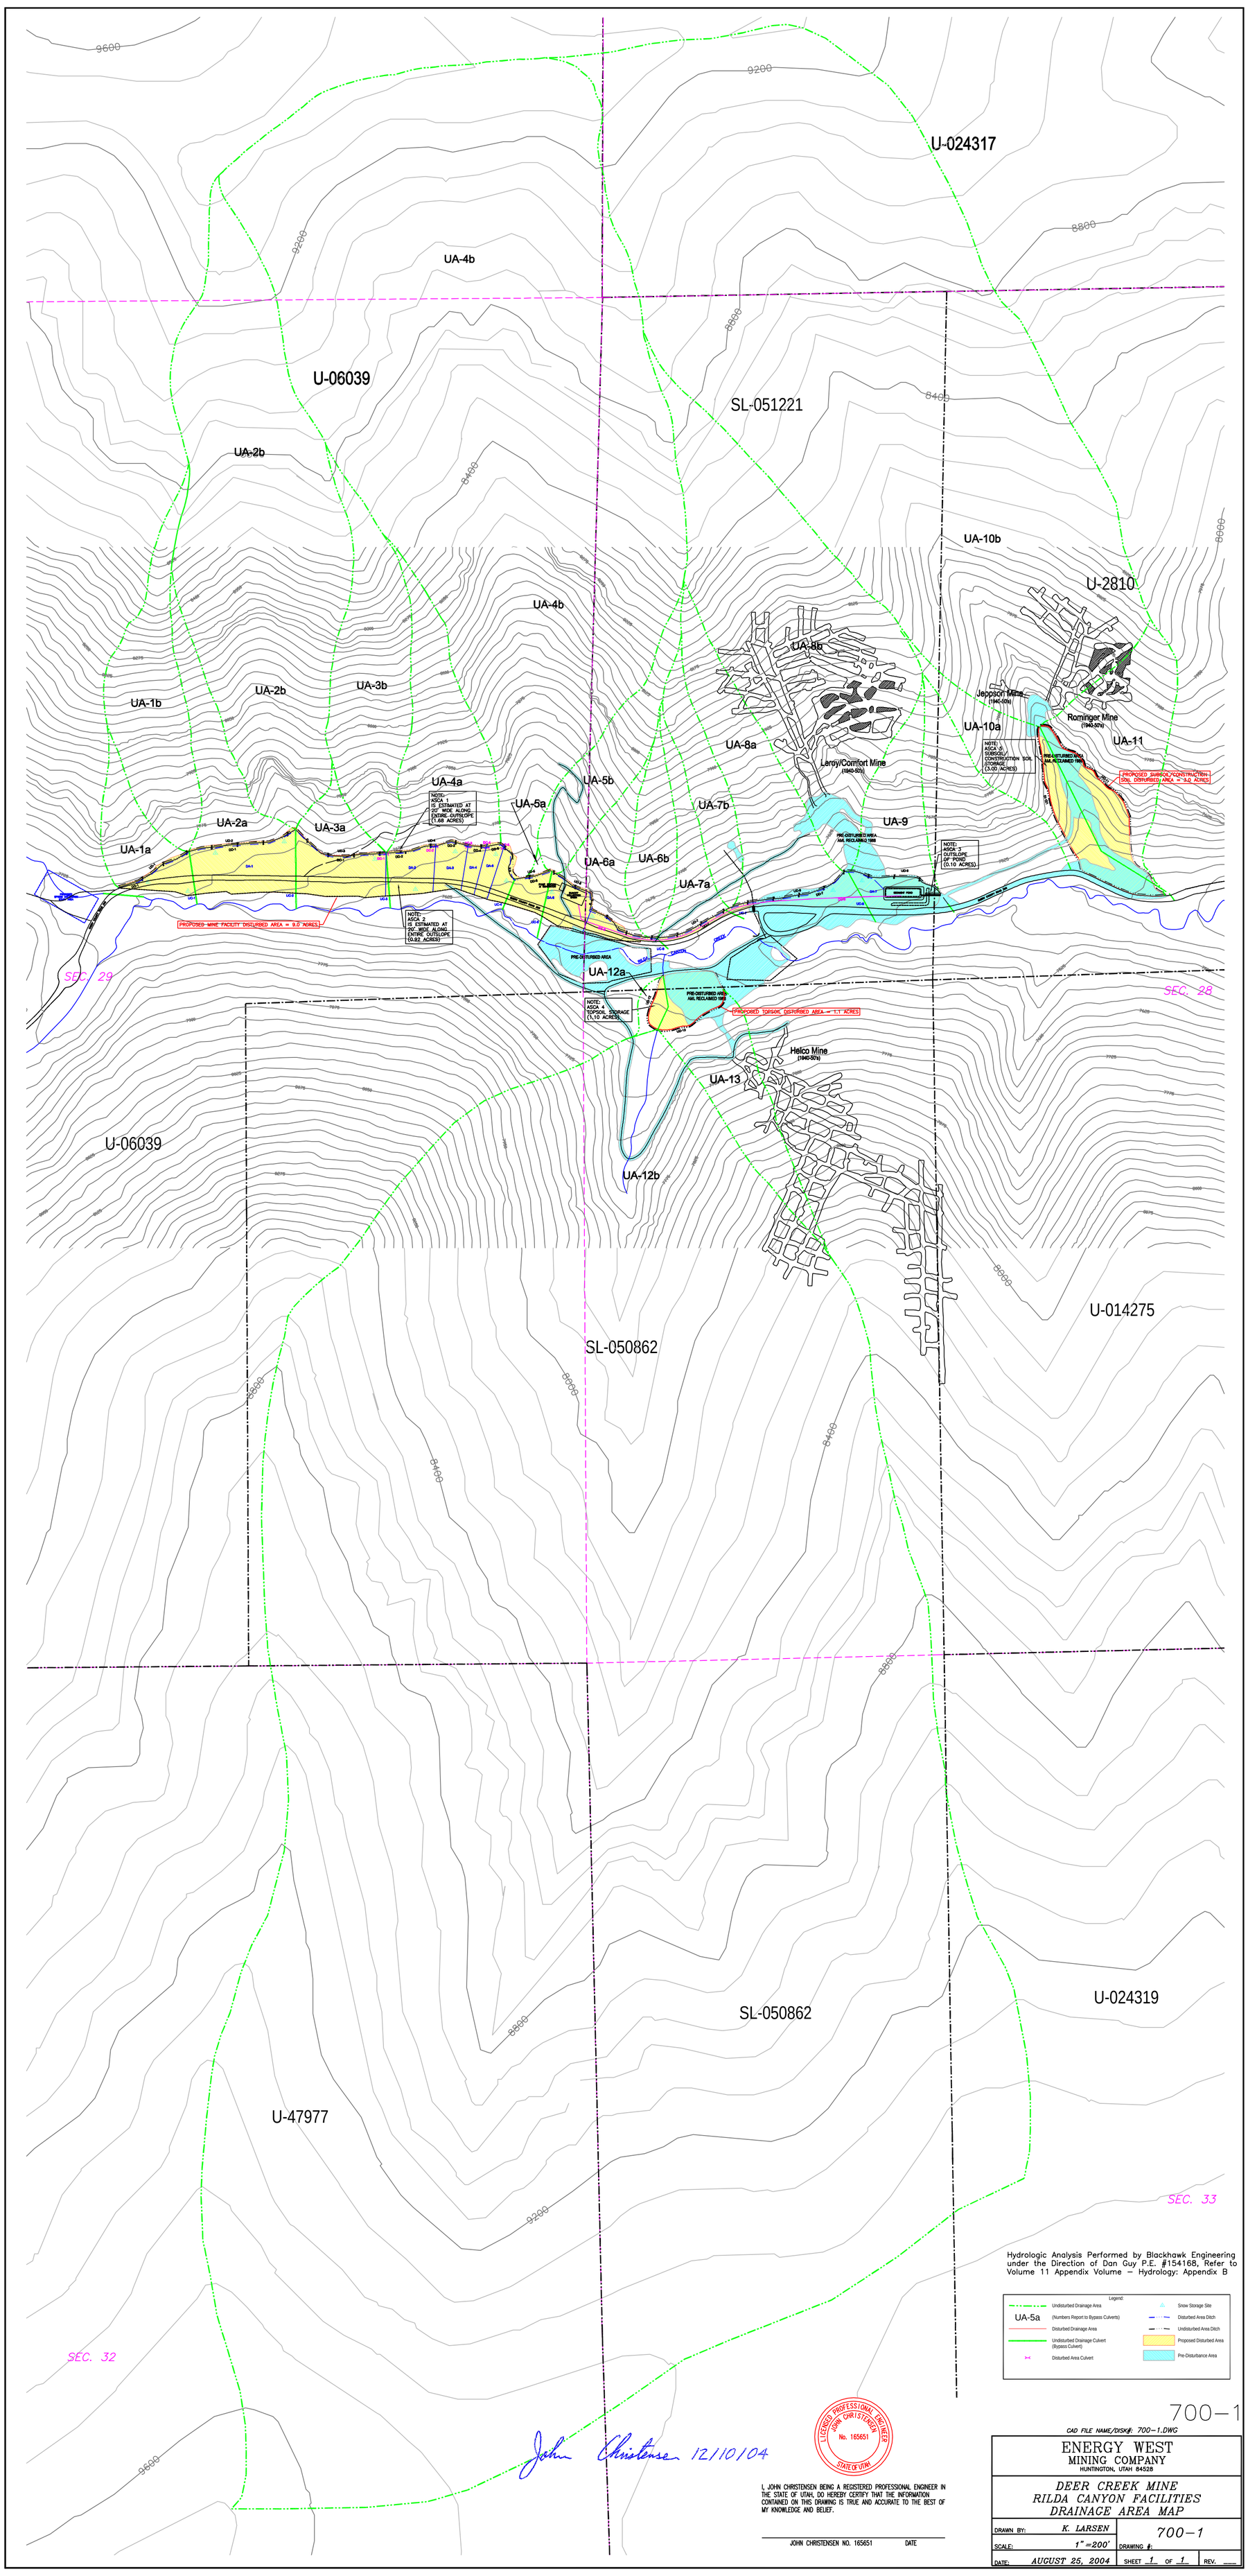

Hydrologic Analysis Performed by Blackhawk Engineering under the Direction of Don Guy P.E. #154168, Refer to Volume 11 Appendix Volume – Hydrology: Appendix B

Legend

Undisturbed Drainage Area	Snow Storage Site
UA-5a (Numbers Report to Bypass Culvert)	Disturbed Area Ditch
Disturbed Drainage Area	Undisturbed Area Ditch
Undisturbed Drainage Culvert (Bypass Culvert)	Proposed Disturbed Area
Disturbed Area Culvert	Pre-Disturbance Area

700–1

CAD FILE NAME/DWGS: 700–1.DWG

ENERGY WEST MINING COMPANY
HUNTINGTON, UTAH 84528

DEER CREEK MINE
RILDA CANYON FACILITIES
DRAINAGE AREA MAP

DRAWN BY:	K. LARSEN	700–1	
SCALE:	1" = 200'	DRAWING #	
DATE:	AUGUST 25, 2004	SHEET 1 OF 1	REV.

John Christensen 12/10/04

LICENSED PROFESSIONAL ENGINEER No. 165651 STATE OF UTAH

I, JOHN CHRISTENSEN BEING A REGISTERED PROFESSIONAL ENGINEER IN THE STATE OF UTAH, DO HEREBY CERTIFY THAT THE INFORMATION CONTAINED ON THIS DRAWING IS TRUE AND ACCURATE TO THE BEST OF MY KNOWLEDGE AND BELIEF.

JOHN CHRISTENSEN NO. 165651 DATE