SUBSIDENCE LEGEND

- 2-4 FEET
- 4-6 FEET
- 6-8 FEET
- 8-10 FEET
- 10-12 FEET
- 12-14 FEET
- 14-16 FEET
- 16 FEET OR >

LEGEND

- PACIFICORP EAST MOUNTAIN PROPERTY BOUNDARY
- TRAIL MOUNTAIN MINE PERMIT AREA BOUNDARY
- FAULT (DASHED WHERE INFERRED)
- MINE WORKINGS BLIND CANYON COAL SEAM (INCLUDES 5 YEAR MINE PLAN)
- MINE WORKINGS HIAWATHA COAL SEAM (INCLUDES 5 YEAR MINE PLAN)

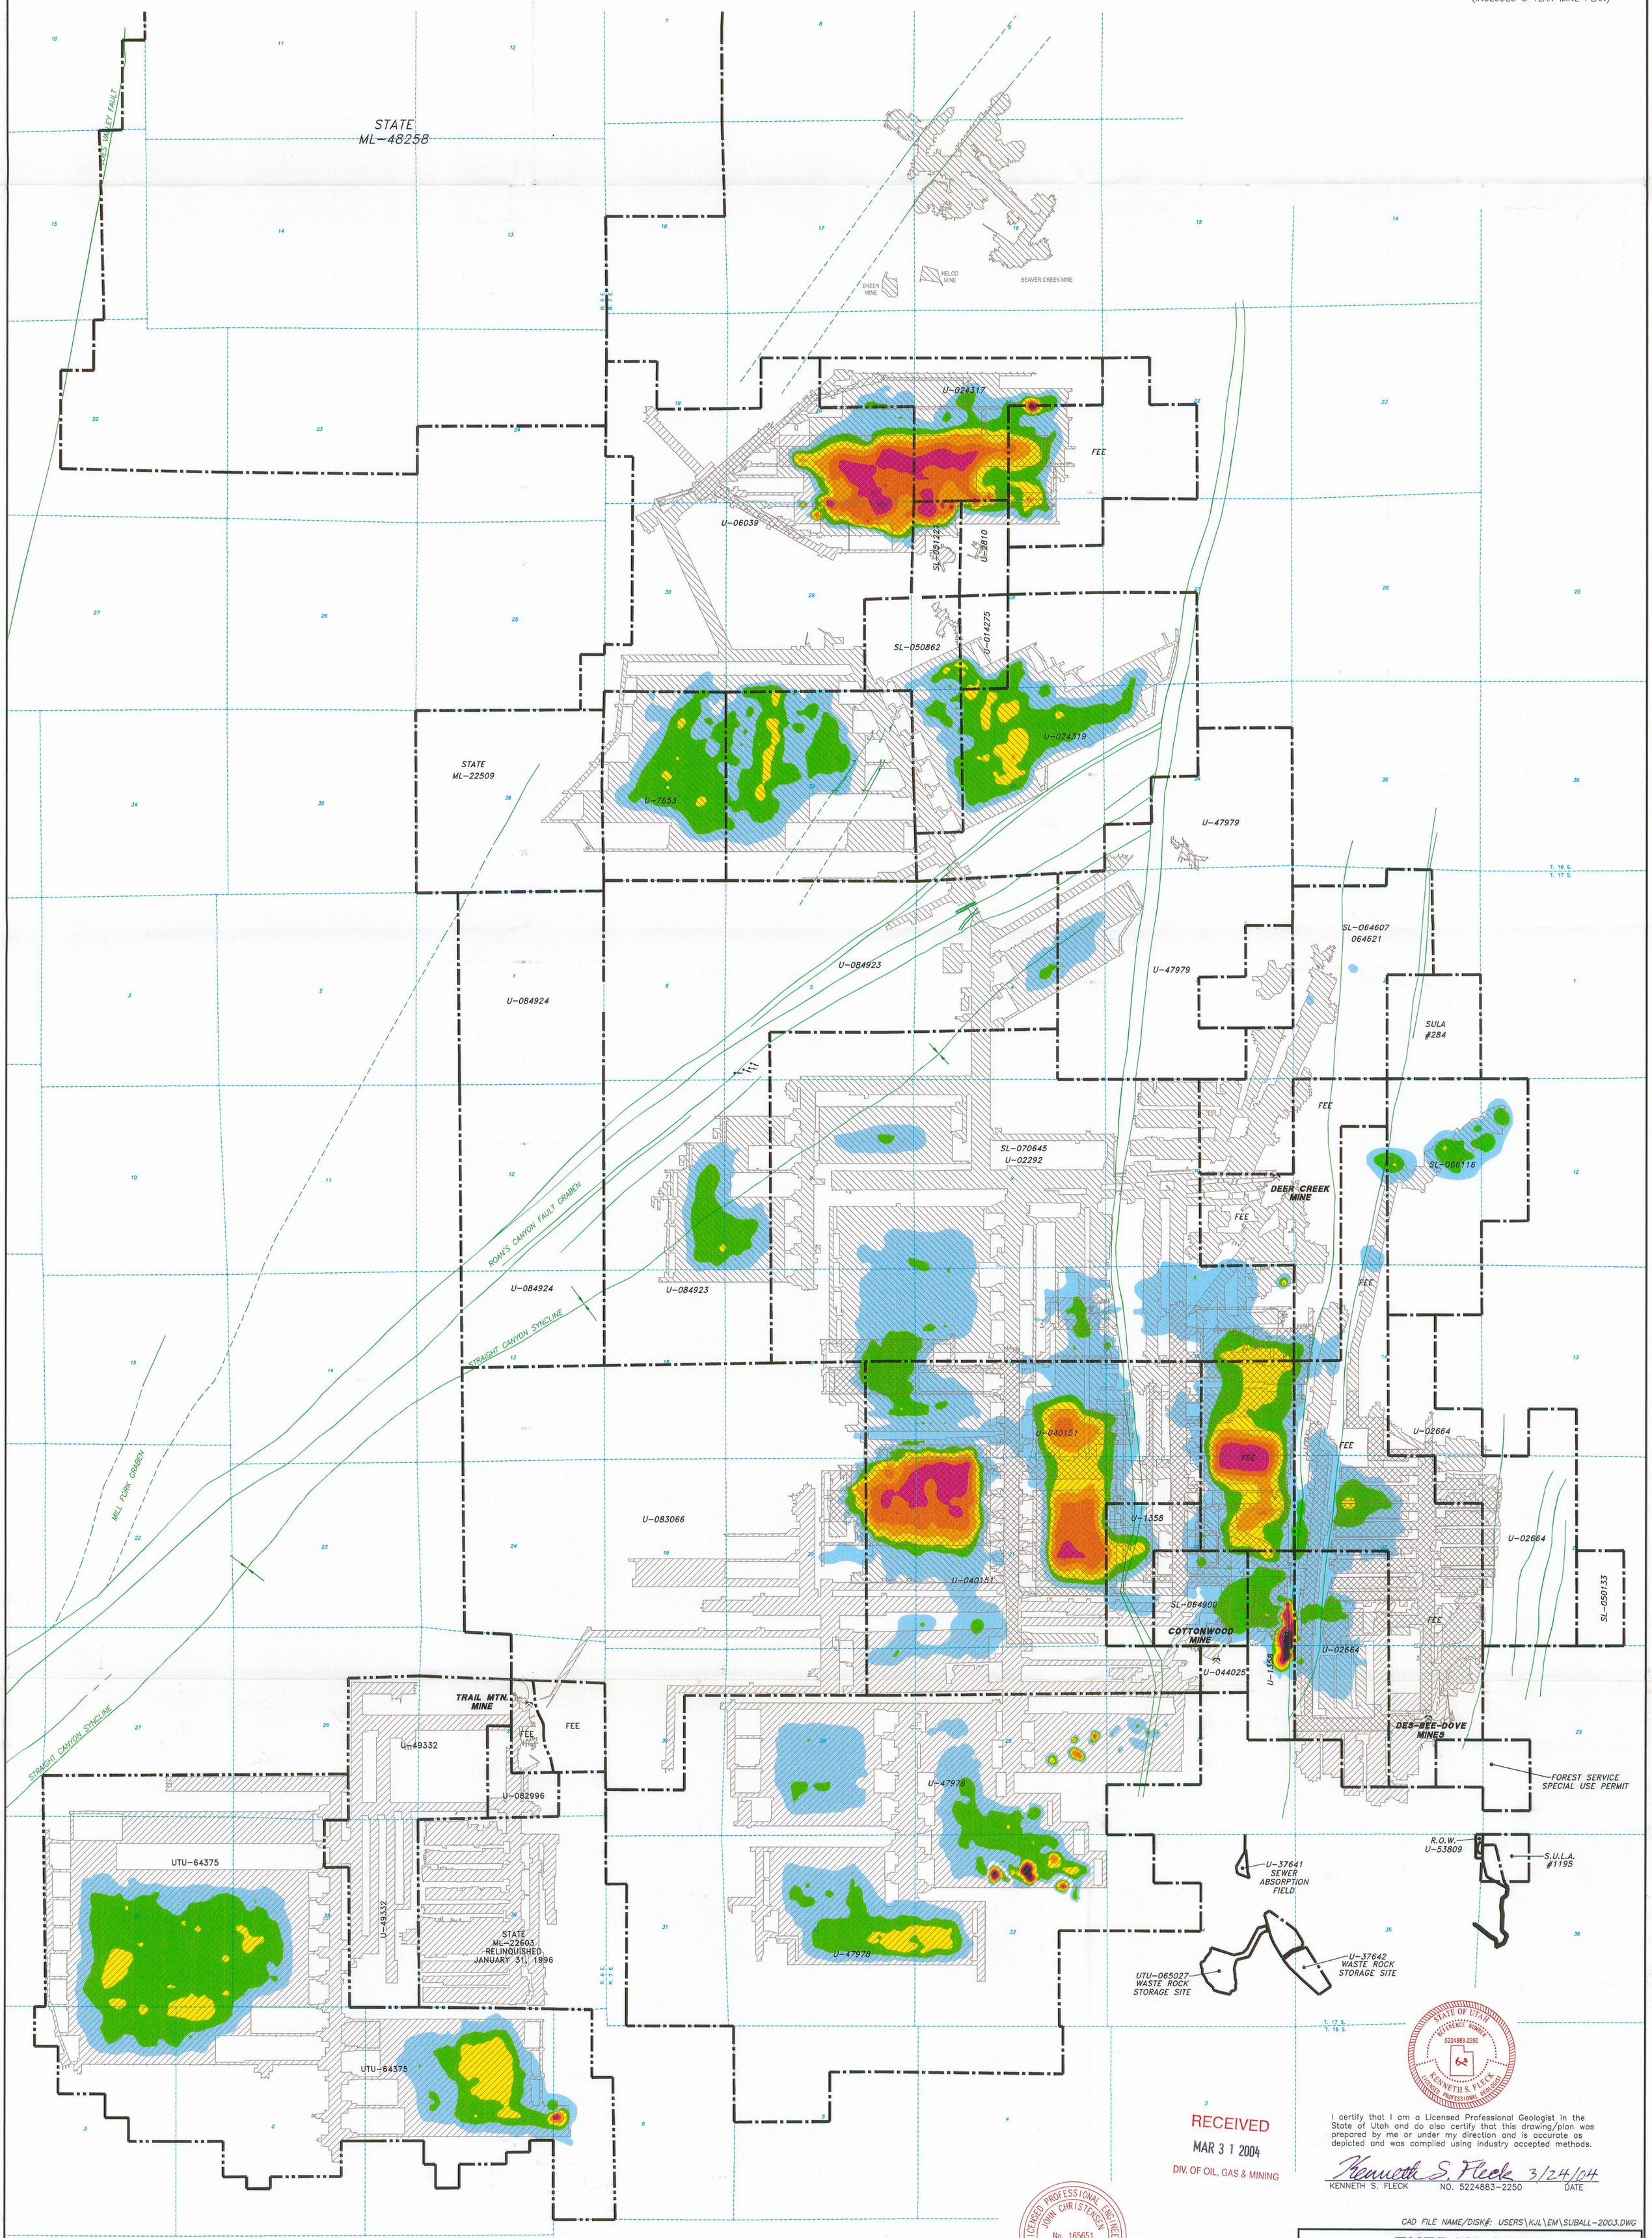

RECEIVED
MAR 3 1 2004
DIV. OF OIL, GAS & MINING

STATE OF UTAH REFERENCE NUMBER 5224883-2250 KENNETH S. FLECK LICENSED PROFESSIONAL GEOLOGIST

I certify that I am a Licensed Professional Geologist in the State of Utah and do also certify that this drawing/plan was prepared by me or under my direction and is accurate as depicted and was compiled using industry accepted methods.

Kenneth S. Fleck 3/24/04
KENNETH S. FLECK NO. 5224883-2250 DATE

LICENSED PROFESSIONAL ENGINEER JOHN CHRISTENSEN No. 165651 STATE OF UTAH

I, JOHN CHRISTENSEN BEING A REGISTERED PROFESSIONAL ENGINEER IN THE STATE OF UTAH, DO HEREBY CERTIFY THAT THE INFORMATION CONTAINED ON THIS DRAWING IS TRUE AND ACCURATE TO THE BEST OF MY KNOWLEDGE AND BELIEF.

John Christensen 3/24/04
JOHN CHRISTENSEN NO. 165651 DATE

N

CAD FILE NAME/DISK#: USERS\KJL\EM\SUBALL-2003.DWG

ENERGY WEST
MINING COMPANY
HUNTINGTON, UTAH 84528

EAST MOUNTAIN/TRAIL MOUNTAIN 2003 SUBSIDENCE

DRAWN BY:	K.J.L.	.....	
SCALE:	1" =2000'	DRAWING #:	
DATE:	MARCH 22, 2004	SHEET 1 OF 1	REV. ___