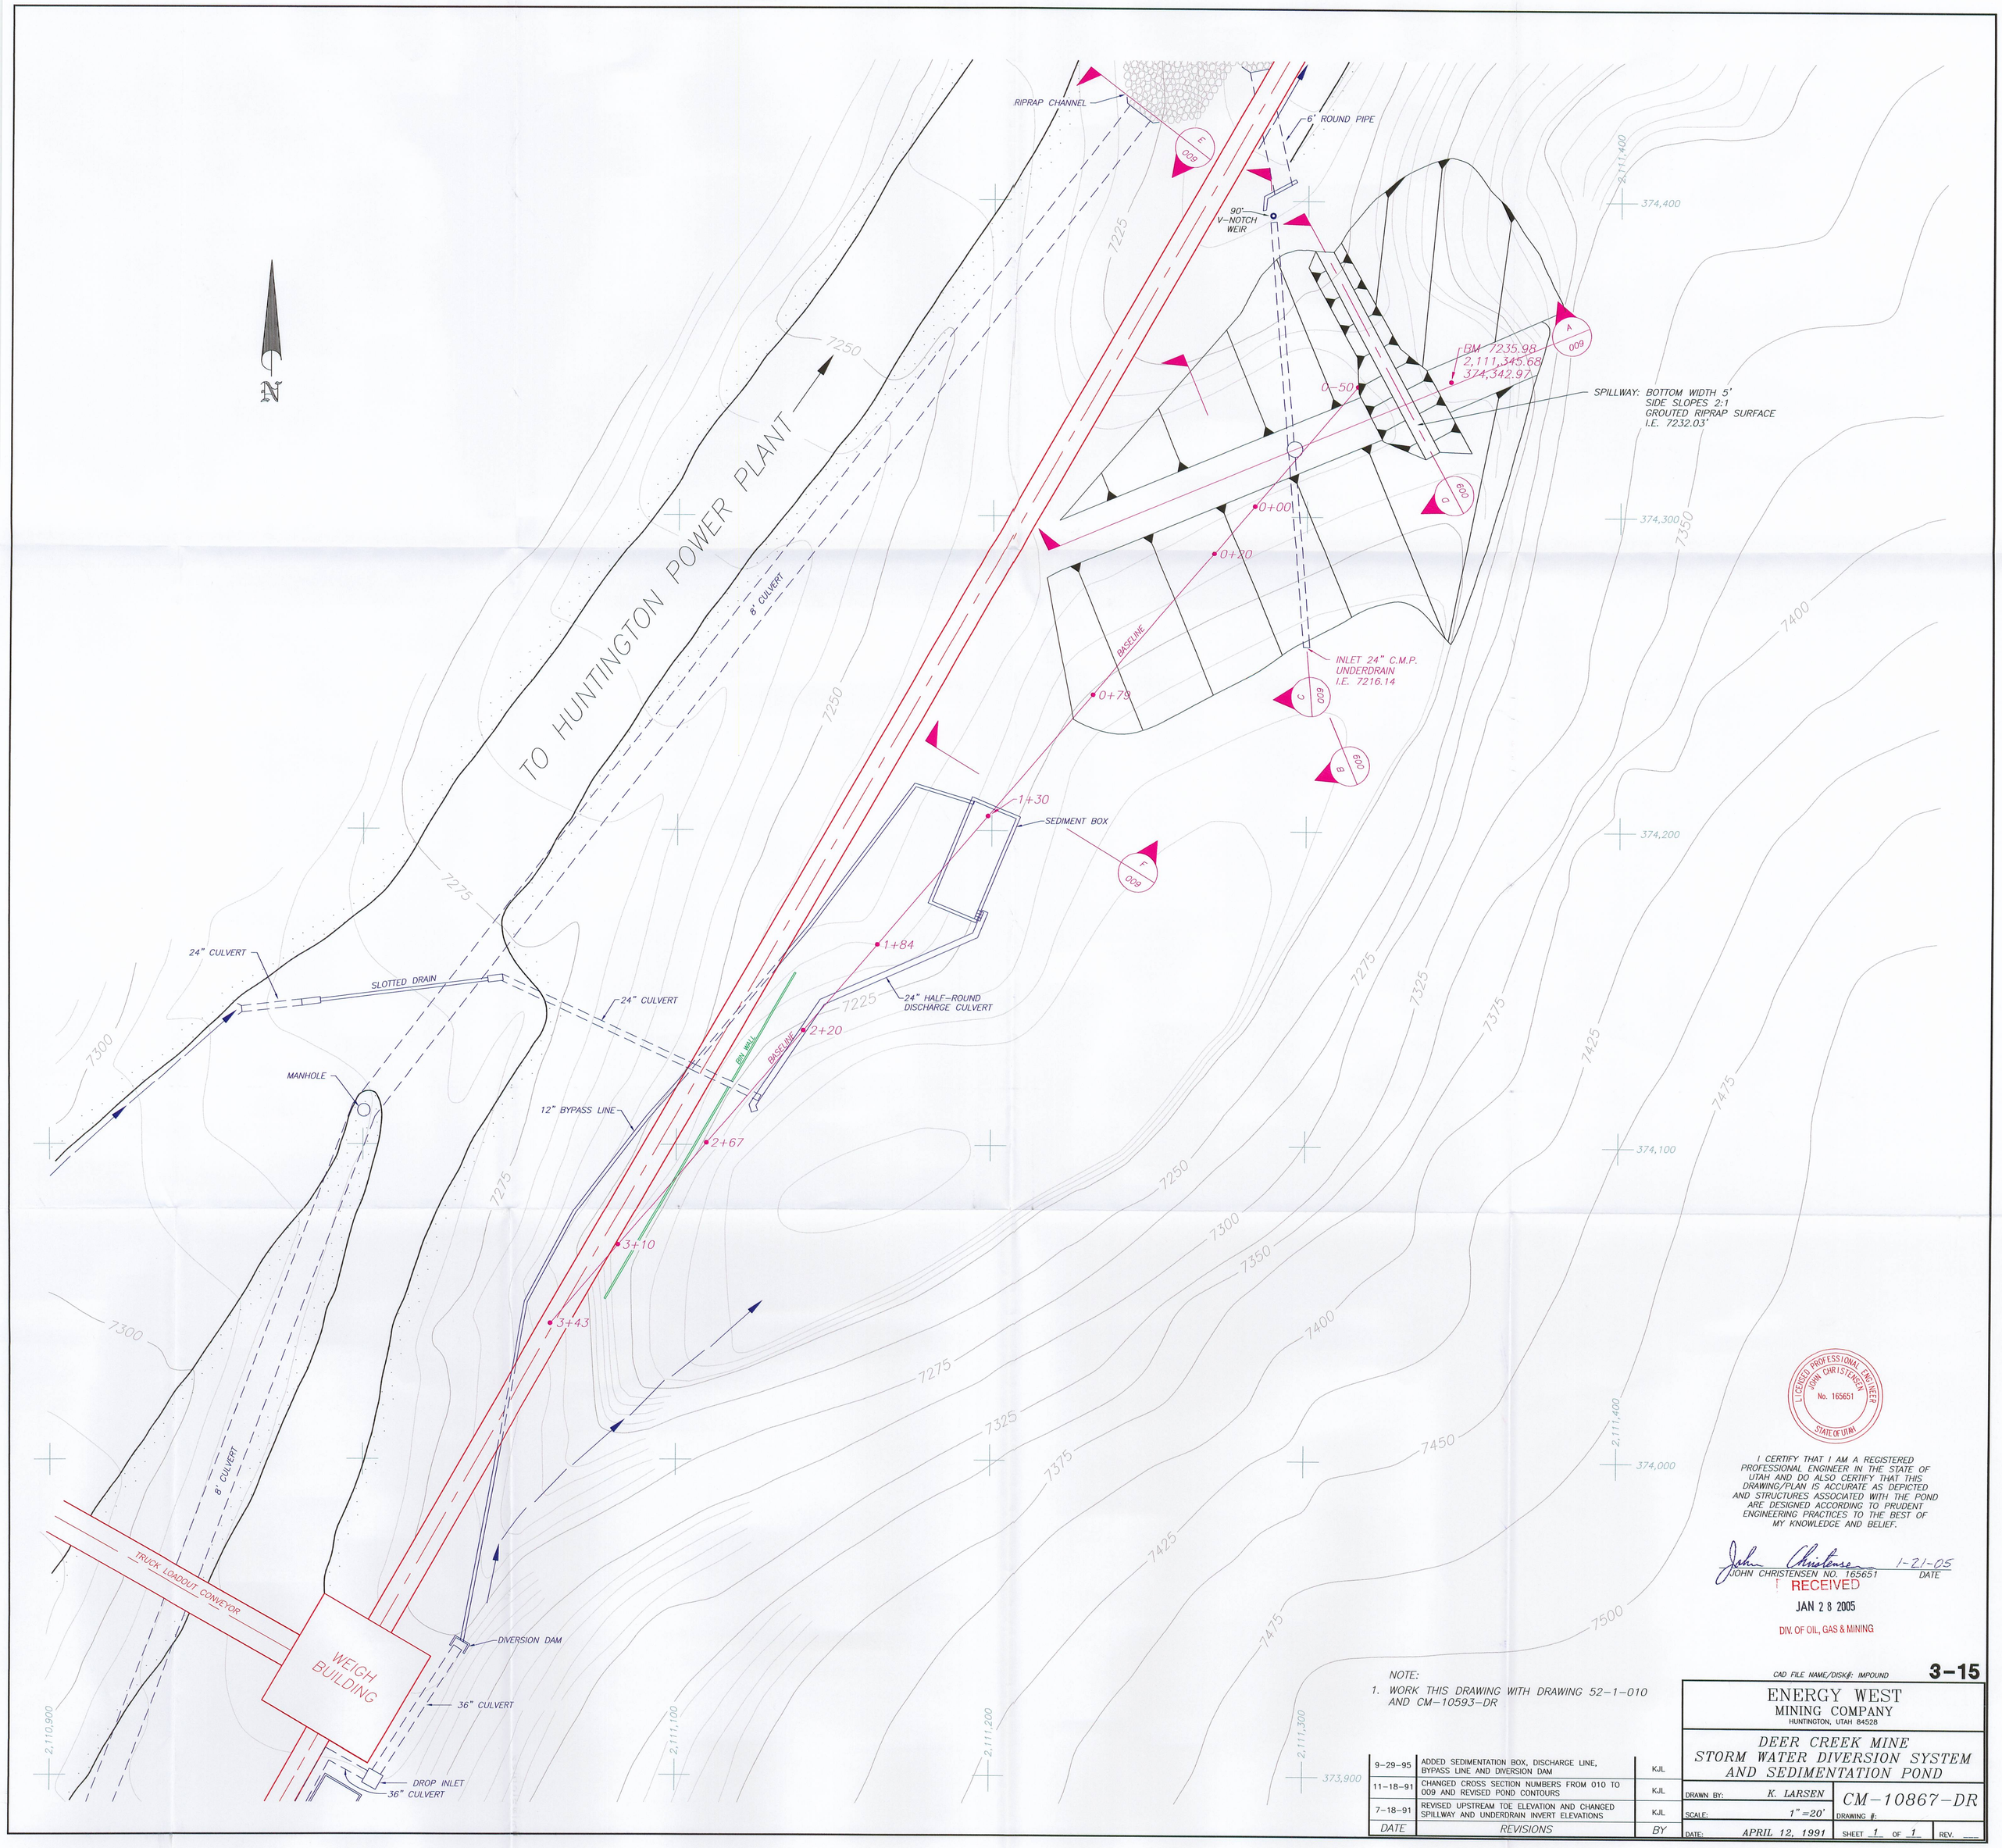

LICENSED PROFESSIONAL ENGINEER
JOHN CHRISTENSEN
No. 165651
STATE OF UTAH

I CERTIFY THAT I AM A REGISTERED PROFESSIONAL ENGINEER IN THE STATE OF UTAH AND DO ALSO CERTIFY THAT THIS DRAWING/PLAN IS ACCURATE AS DEPICTED AND STRUCTURES ASSOCIATED WITH THE POND ARE DESIGNED ACCORDING TO PRUDENT ENGINEERING PRACTICES TO THE BEST OF MY KNOWLEDGE AND BELIEF.

John Christensen 1-21-05
JOHN CHRISTENSEN NO. 165651 DATE

RECEIVED
JAN 28 2005
DIV. OF OIL, GAS & MINING

NOTE:
1. WORK THIS DRAWING WITH DRAWING 52-1-010 AND CM-10593-DR

DATE	REVISIONS	BY
9-29-95	ADDED SEDIMENTATION BOX, DISCHARGE LINE, BYPASS LINE AND DIVERSION DAM	KJL
11-18-91	CHANGED CROSS SECTION NUMBERS FROM 010 TO 009 AND REVISED POND CONTOURS	KJL
7-18-91	REVISED UPSTREAM TOE ELEVATION AND CHANGED SPILLWAY AND UNDERDRAIN INVERT ELEVATIONS	KJL

CAD FILE NAME/DISK#: IMPOUND

3-15

ENERGY WEST
MINING COMPANY
HUNTINGTON, UTAH 84528

DEER CREEK MINE
STORM WATER DIVERSION SYSTEM
AND SEDIMENTATION POND

DRAWN BY: K. LARSEN
SCALE: 1" =20'
DATE: APRIL 12, 1991
DRAWING #: CM-10867-DR
SHEET 1 OF 1
REV. ____