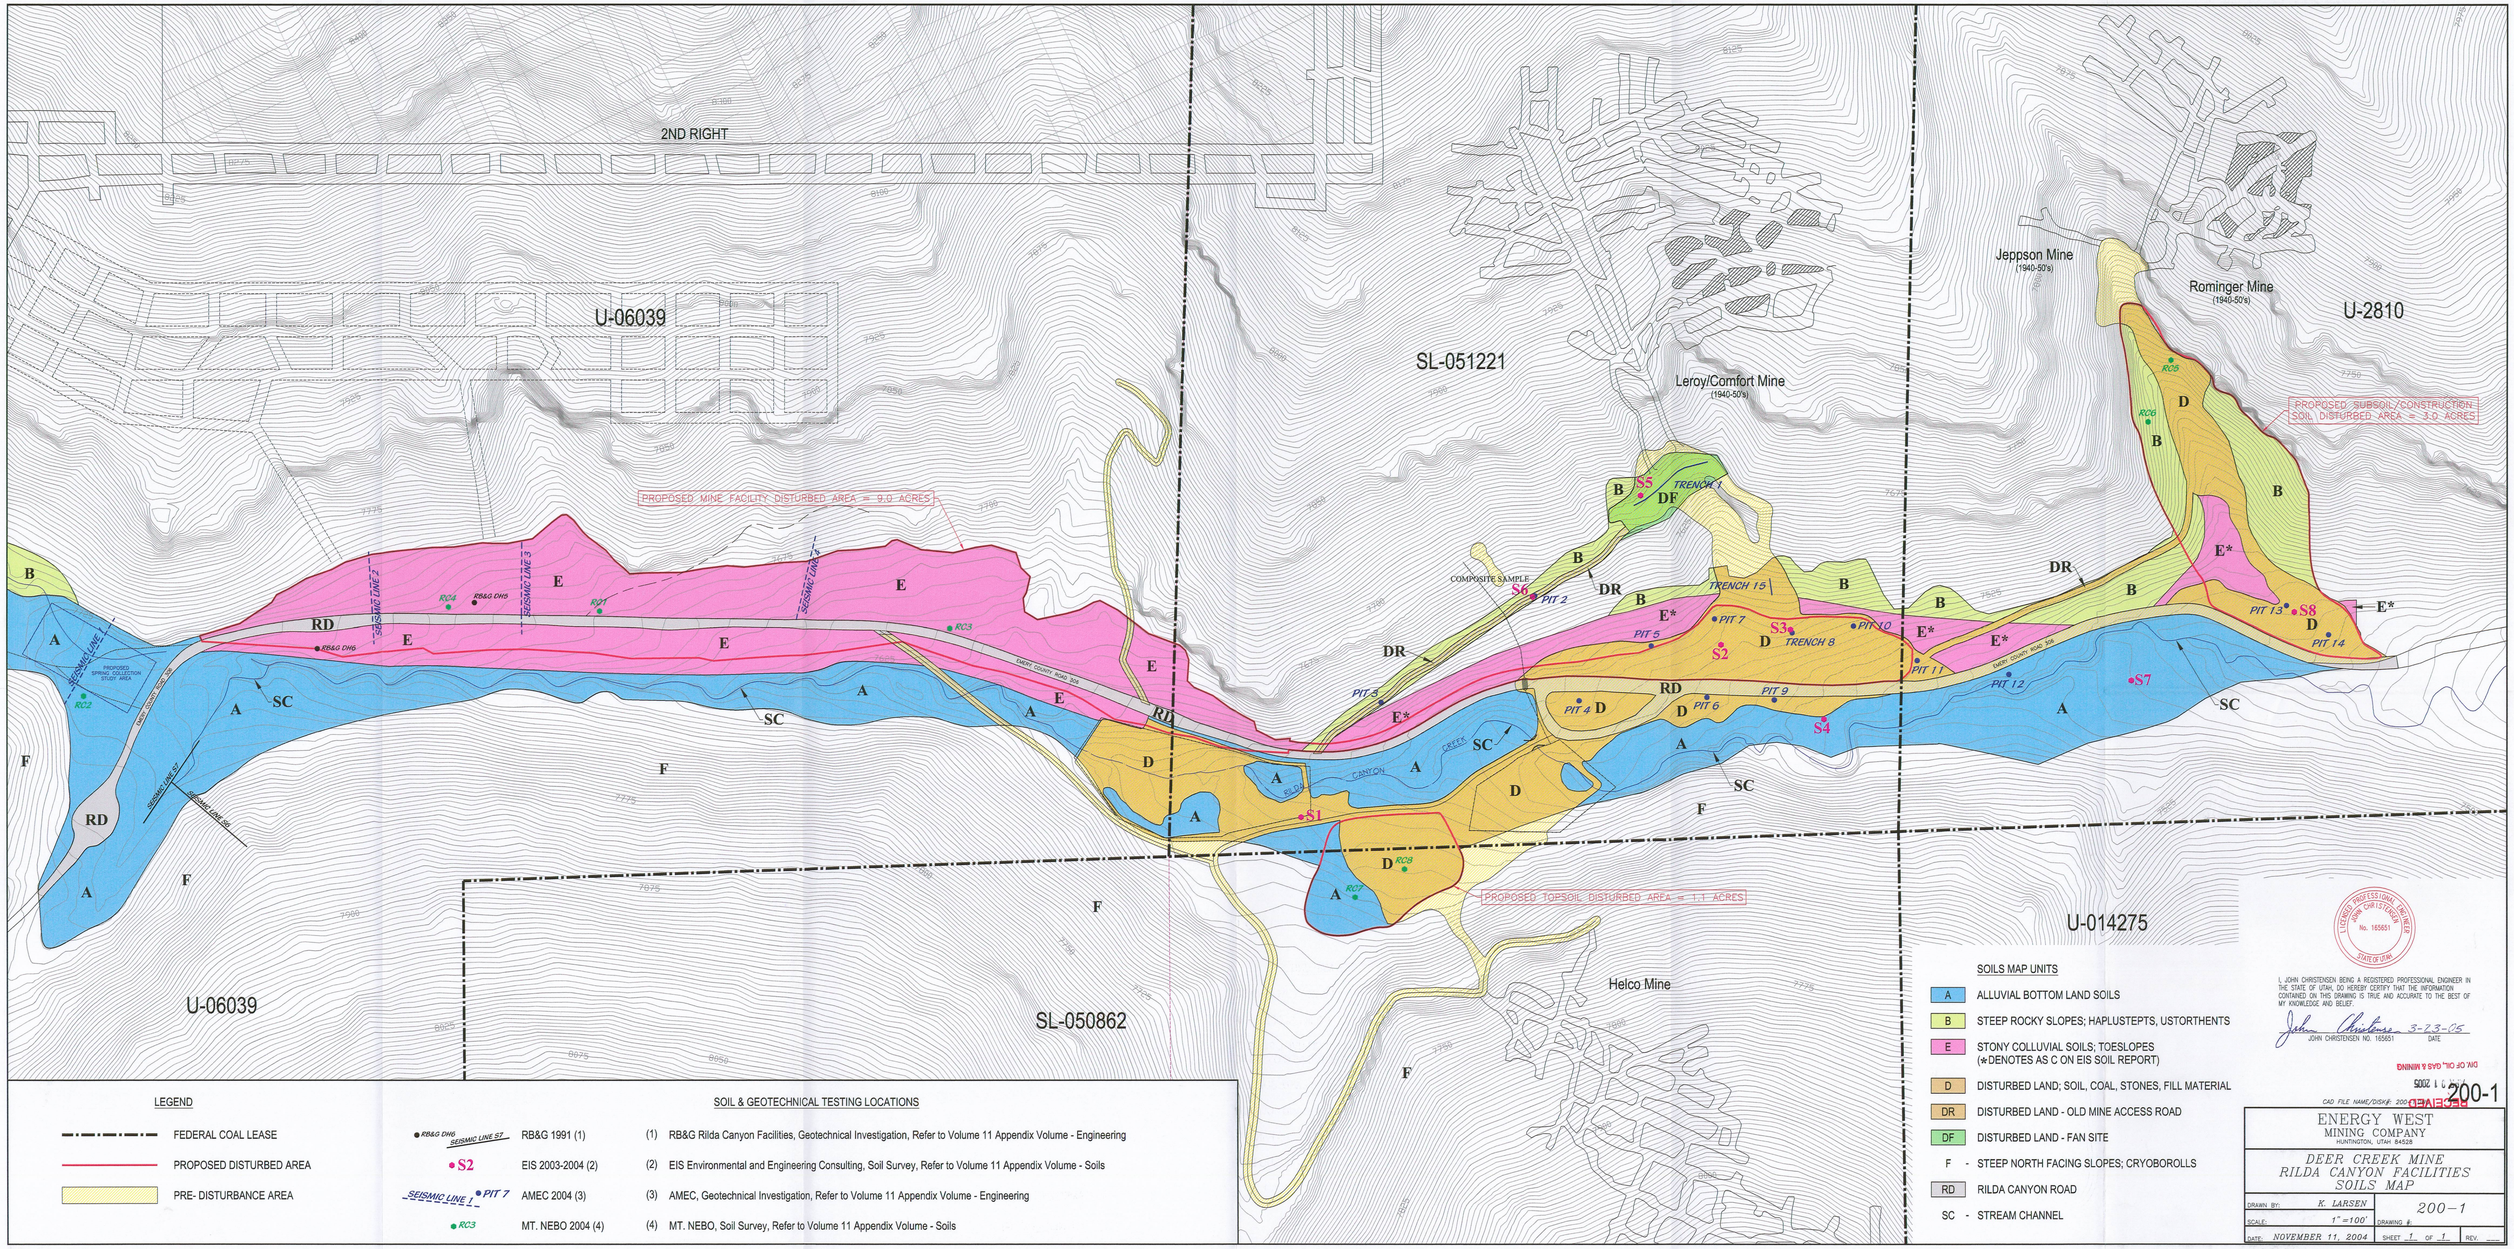
2ND RIGHT
U-06039
SL-051221
U-2810
U-014275
SL-050862
U-06039
Jeppson Mine
(1940-50's)
Rominger Mine
(1940-50's)
Leroy/Comfort Mine
(1940-50's)
Helco Mine
PROPOSED MINE FACILITY DISTURBED AREA = 9.0 ACRES
PROPOSED SUBSOIL/CONSTRUCTION SOIL DISTURBED AREA = 3.0 ACRES
PROPOSED TOPSOIL DISTURBED AREA = 1.1 ACRES
PROPOSED SPRING COLLECTION STUDY AREA
SEISMIC LINE 1
SEISMIC LINE 2
SEISMIC LINE 3
SEISMIC LINE 4
SEISMIC LINE 5
SEISMIC LINE 5A
SEISMIC LINE 5B
SEISMIC LINE 6
SEISMIC LINE 7
EMERY COUNTY ROAD 305
RILDA CANYON
CREEK
COMPOSITE SAMPLE
TRENCH 1
TRENCH 8
TRENCH 15
PIT 2
PIT 3
PIT 4
PIT 5
PIT 6
PIT 7
PIT 9
PIT 10
PIT 11
PIT 12
PIT 13
PIT 14
RC1
RC2
RC3
RC4
RC5
RC6
RC7
RC8
RB&G DH5
RB&G DH6
S1
S2
S3
S4
S5
S6
S7
S8
RB40
LEGEND
FEDERAL COAL LEASE
PROPOSED DISTURBED AREA
PRE- DISTURBANCE AREA
SOIL & GEOTECHNICAL TESTING LOCATIONS
RB&G DH6 / SEISMIC LINE S7 RB&G 1991 (1)
S2 EIS 2003-2004 (2)
SEISMIC LINE 1 / PIT 7 AMEC 2004 (3)
RC3 MT. NEBO 2004 (4)
(1) RB&G Rilda Canyon Facilities, Geotechnical Investigation, Refer to Volume 11 Appendix Volume - Engineering
(2) EIS Environmental and Engineering Consulting, Soil Survey, Refer to Volume 11 Appendix Volume - Soils
(3) AMEC, Geotechnical Investigation, Refer to Volume 11 Appendix Volume - Engineering
(4) MT. NEBO, Soil Survey, Refer to Volume 11 Appendix Volume - Soils
SOILS MAP UNITS
A ALLUVIAL BOTTOM LAND SOILS
B STEEP ROCKY SLOPES; HAPLUSTEPTS, USTORTHENTS
E STONY COLLUVIAL SOILS; TOESLOPES (*DENOTES AS C ON EIS SOIL REPORT)
D DISTURBED LAND; SOIL, COAL, STONES, FILL MATERIAL
DR DISTURBED LAND - OLD MINE ACCESS ROAD
DF DISTURBED LAND - FAN SITE
F - STEEP NORTH FACING SLOPES; CRYOBOROLLS
RD RILDA CANYON ROAD
SC - STREAM CHANNEL
LICENSED PROFESSIONAL ENGINEER JOHN CHRISTENSEN No. 165651 STATE OF UTAH
I, JOHN CHRISTENSEN BEING A REGISTERED PROFESSIONAL ENGINEER IN THE STATE OF UTAH, DO HEREBY CERTIFY THAT THE INFORMATION CONTAINED ON THIS DRAWING IS TRUE AND ACCURATE TO THE BEST OF MY KNOWLEDGE AND BELIEF.
JOHN CHRISTENSEN NO. 165651 DATE 3-23-05
RECEIVED
DIV. OF OIL, GAS & MINING
CAD FILE NAME/DISK#: 200-1
200-1
ENERGY WEST MINING COMPANY
HUNTINGTON, UTAH 84528
DEER CREEK MINE
RILDA CANYON FACILITIES
SOILS MAP
DRAWN BY: K. LARSEN
SCALE: 1"=100'
DRAWING #: 200-1
DATE: NOVEMBER 11, 2004
SHEET 1 OF 1
REV.