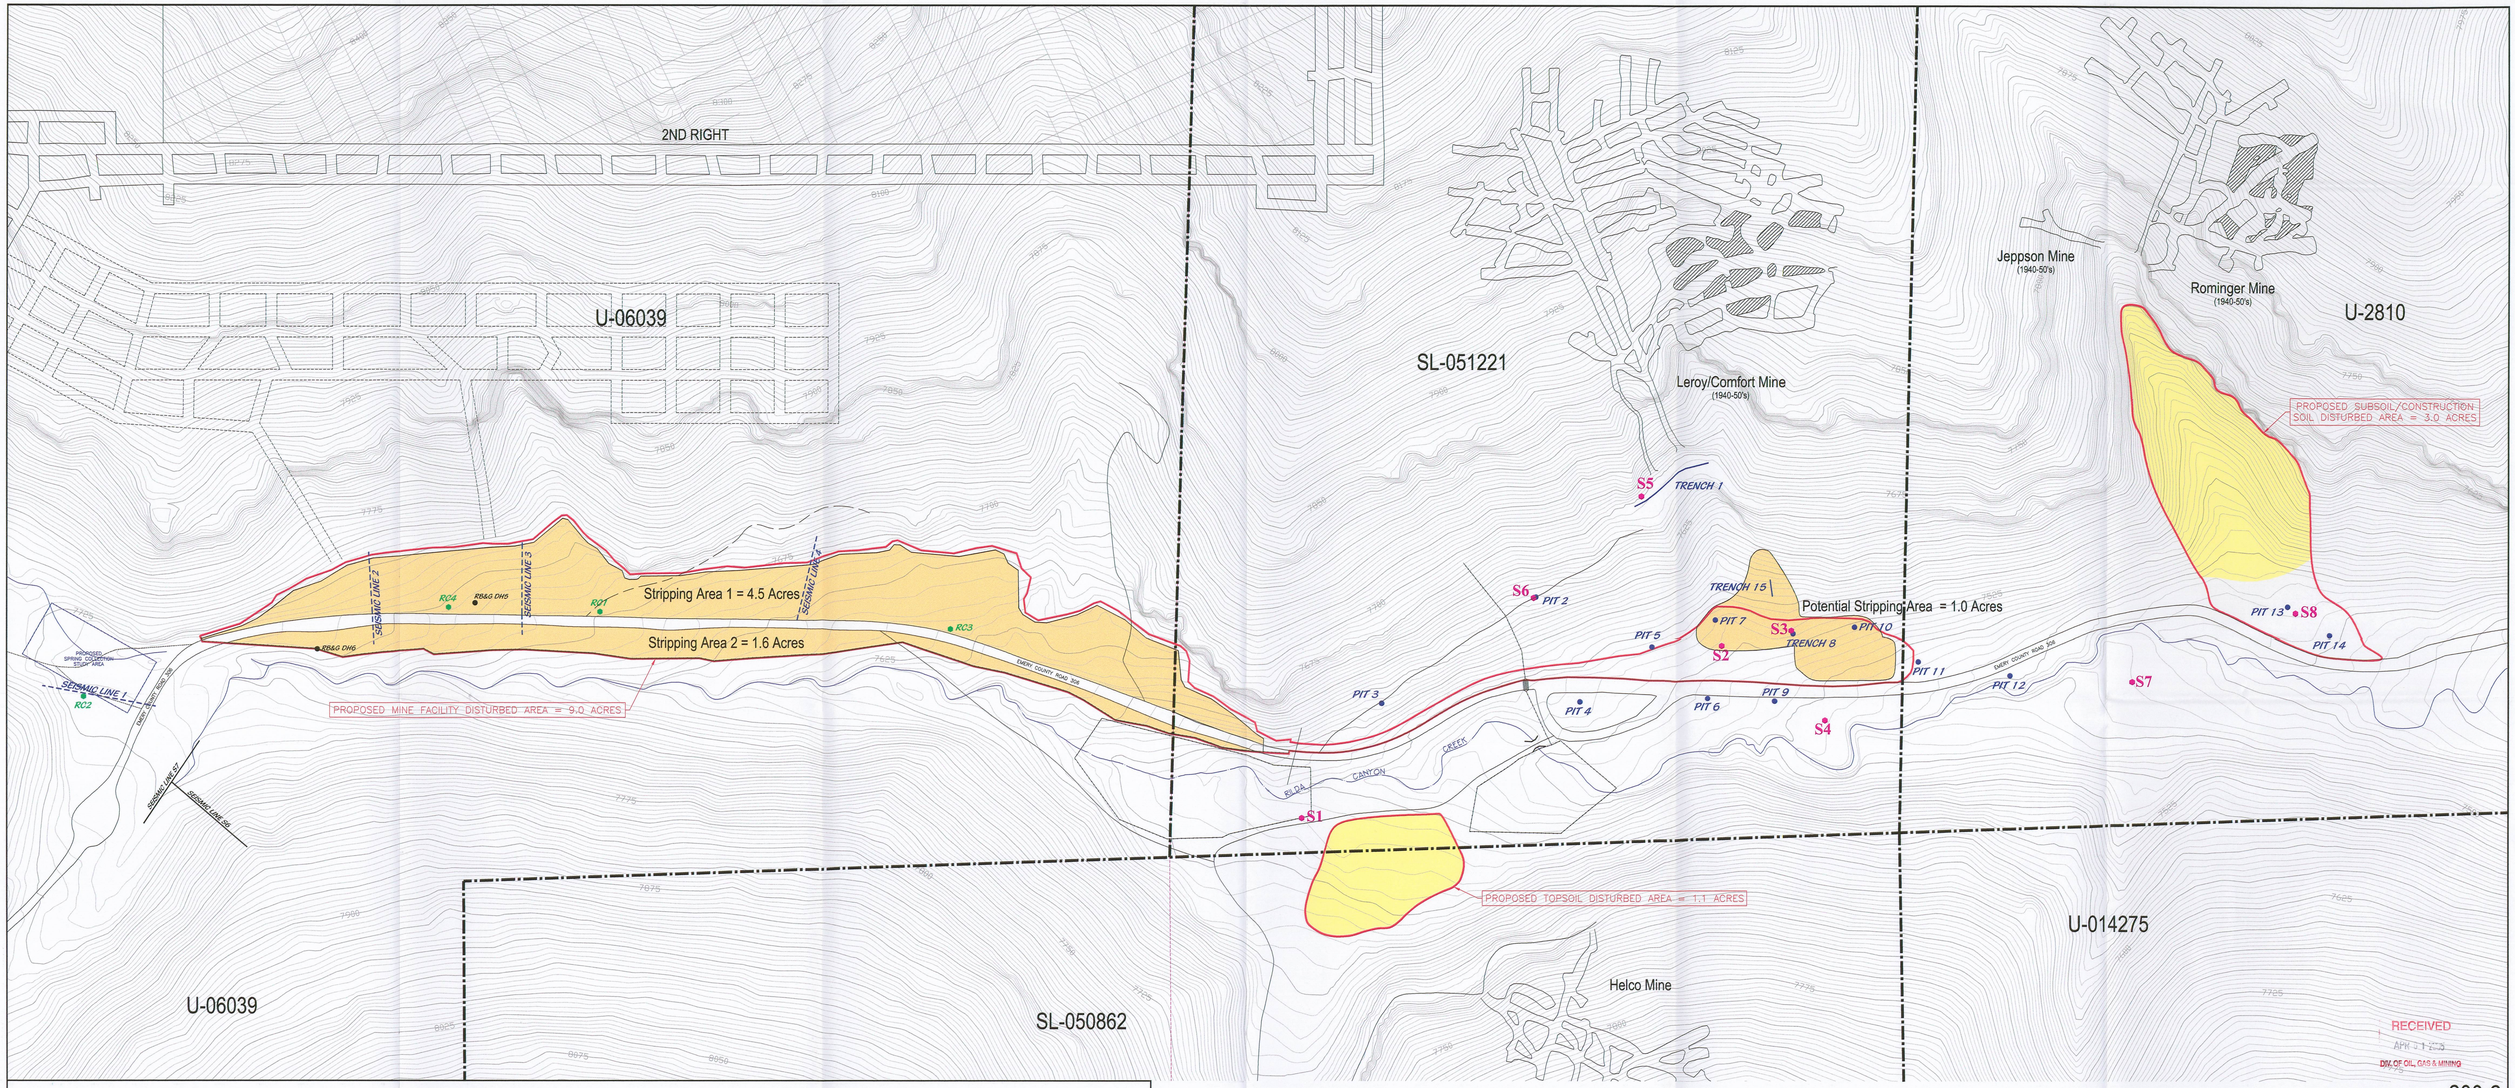

RECEIVED
APR 2 1 2005
DIV. OF OIL, GAS & MINING

LEGEND

- FEDERAL COAL LEASE
- PROPOSED DISTURBED AREA
- SOIL STRIPPING AREA
- SOIL STORAGE AREA

SOIL & GEOTECHNICAL TESTING LOCATIONS

RB&G DH6 / SEISMIC LINE 5?	RB&G 1991 (1)	(1)	RB&G Rilda Canyon Facilities, Geotechnical Investigation, Refer to Volume 11 Appendix Volume - Engineering
S2	EIS 2003-2004 (2)	(2)	EIS Environmental and Engineering Consulting, Soil Survey, Refer to Volume 11 Appendix Volume - Soils
SEISMIC LINE 1 / PIT 7	AMEC 2004 (3)	(3)	AMEC, Geotechnical Investigation, Refer to Volume 11 Appendix Volume - Engineering
RC3	MT. NEBO 2004 (4)	(4)	MT. NEBO, Soil Survey, Refer to Volume 11 Appendix Volume - Soils

I, JOHN CHRISTENSEN BEING A REGISTERED PROFESSIONAL ENGINEER IN THE STATE OF UTAH, DO HEREBY CERTIFY THAT THE INFORMATION CONTAINED ON THIS DRAWING IS TRUE AND ACCURATE TO THE BEST OF MY KNOWLEDGE AND BELIEF.

John Christensen 3-23-05
JOHN CHRISTENSEN NO. 165651 DATE

LICENSED PROFESSIONAL ENGINEER JOHN CHRISTENSEN No. 165651 STATE OF UTAH

NOTE
FOR CROSS SECTIONS REFER TO 500-4 SHEETS 3 & 4

CAD FILE NAME/DISK#: 200-2.DWG

200-2

ENERGY WEST
MINING COMPANY
HUNTINGTON, UTAH 84528

DEER CREEK MINE
RILDA CANYON FACILITIES
SOIL STRIPPING & STORAGE LOCATION MAP

DRAWN BY:	K. LARSEN	DRAWING #:	200-2
SCALE:	1"=100'		
DATE:	NOVEMBER 12, 2004	SHEET 1 OF 1	REV.