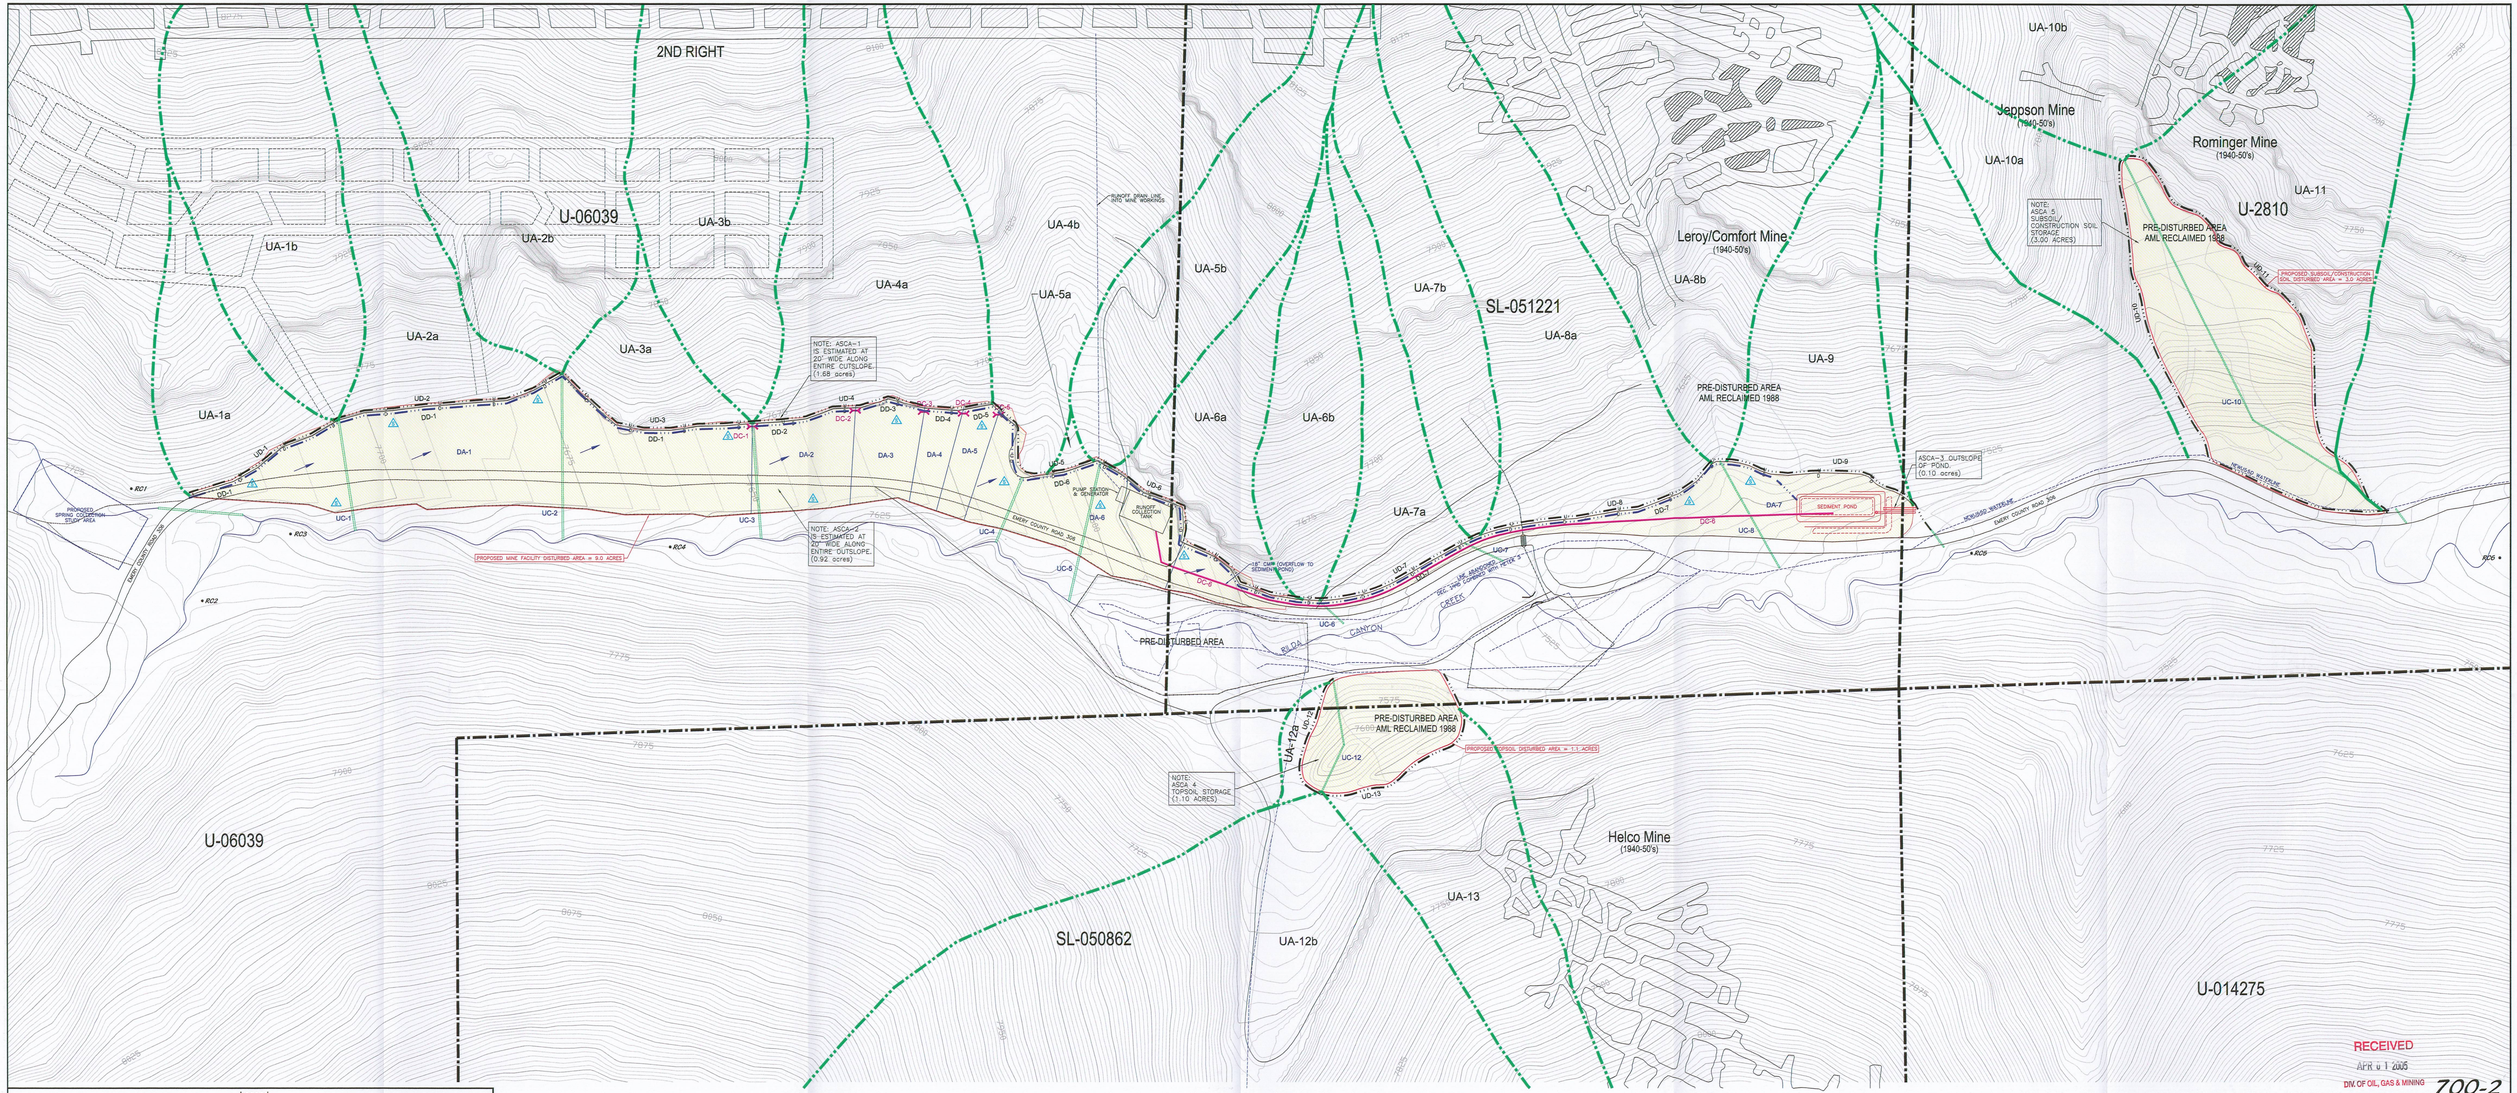

Legend:

- Undisturbed Drainage Area
- UA-5a (Numbers Report to Bypass Culverts)
- Disturbed Drainage Area
- Undisturbed Drainage Culvert (Bypass Culvert)
- Disturbed Area Culvert
- Snow Storage Site
- Disturbed Area Ditch
- Undisturbed Area Ditch
- Direction of Flow
- Proposed Disturbed Area
- Pre-Disturbance Area

Hydrologic Analysis Performed by Blackhawk Engineering under the Direction of Dan Guy P.E. #154168, Refer to Volume 11 Appendix Volume – Hydrology: Appendix B

LICENSED PROFESSIONAL ENGINEER JOHN CHRISTENSEN No. 165651 STATE OF UTAH

I, JOHN CHRISTENSEN BEING A REGISTERED PROFESSIONAL ENGINEER IN THE STATE OF UTAH, DO HEREBY CERTIFY THAT THE INFORMATION CONTAINED ON THIS DRAWING IS TRUE AND ACCURATE TO THE BEST OF MY KNOWLEDGE AND BELIEF.

JOHN CHRISTENSEN NO. 165651 — DATE 3-23-05

RECEIVED
APR 01 2005
DIV. OF OIL, GAS & MINING

700-2

CAD FILE NAME/DISK#: 700-2.DWG

ENERGY WEST MINING COMPANY
HUNTINGTON, UTAH 84528

DEER CREEK MINE
RILDA CANYON FACILITIES
MINE SITE DRAINAGE MAP

DATE	REVISION	BY	CHK
9-7-04	REVISED CONTOUR ELEVATION NOTATIONS	KJL	

DRAWN BY: K. LARSEN
SCALE: 1" = 100'
DATE: AUGUST 25, 2004
DRAWING #: 700-2
SHEET 1 OF 1
REV.