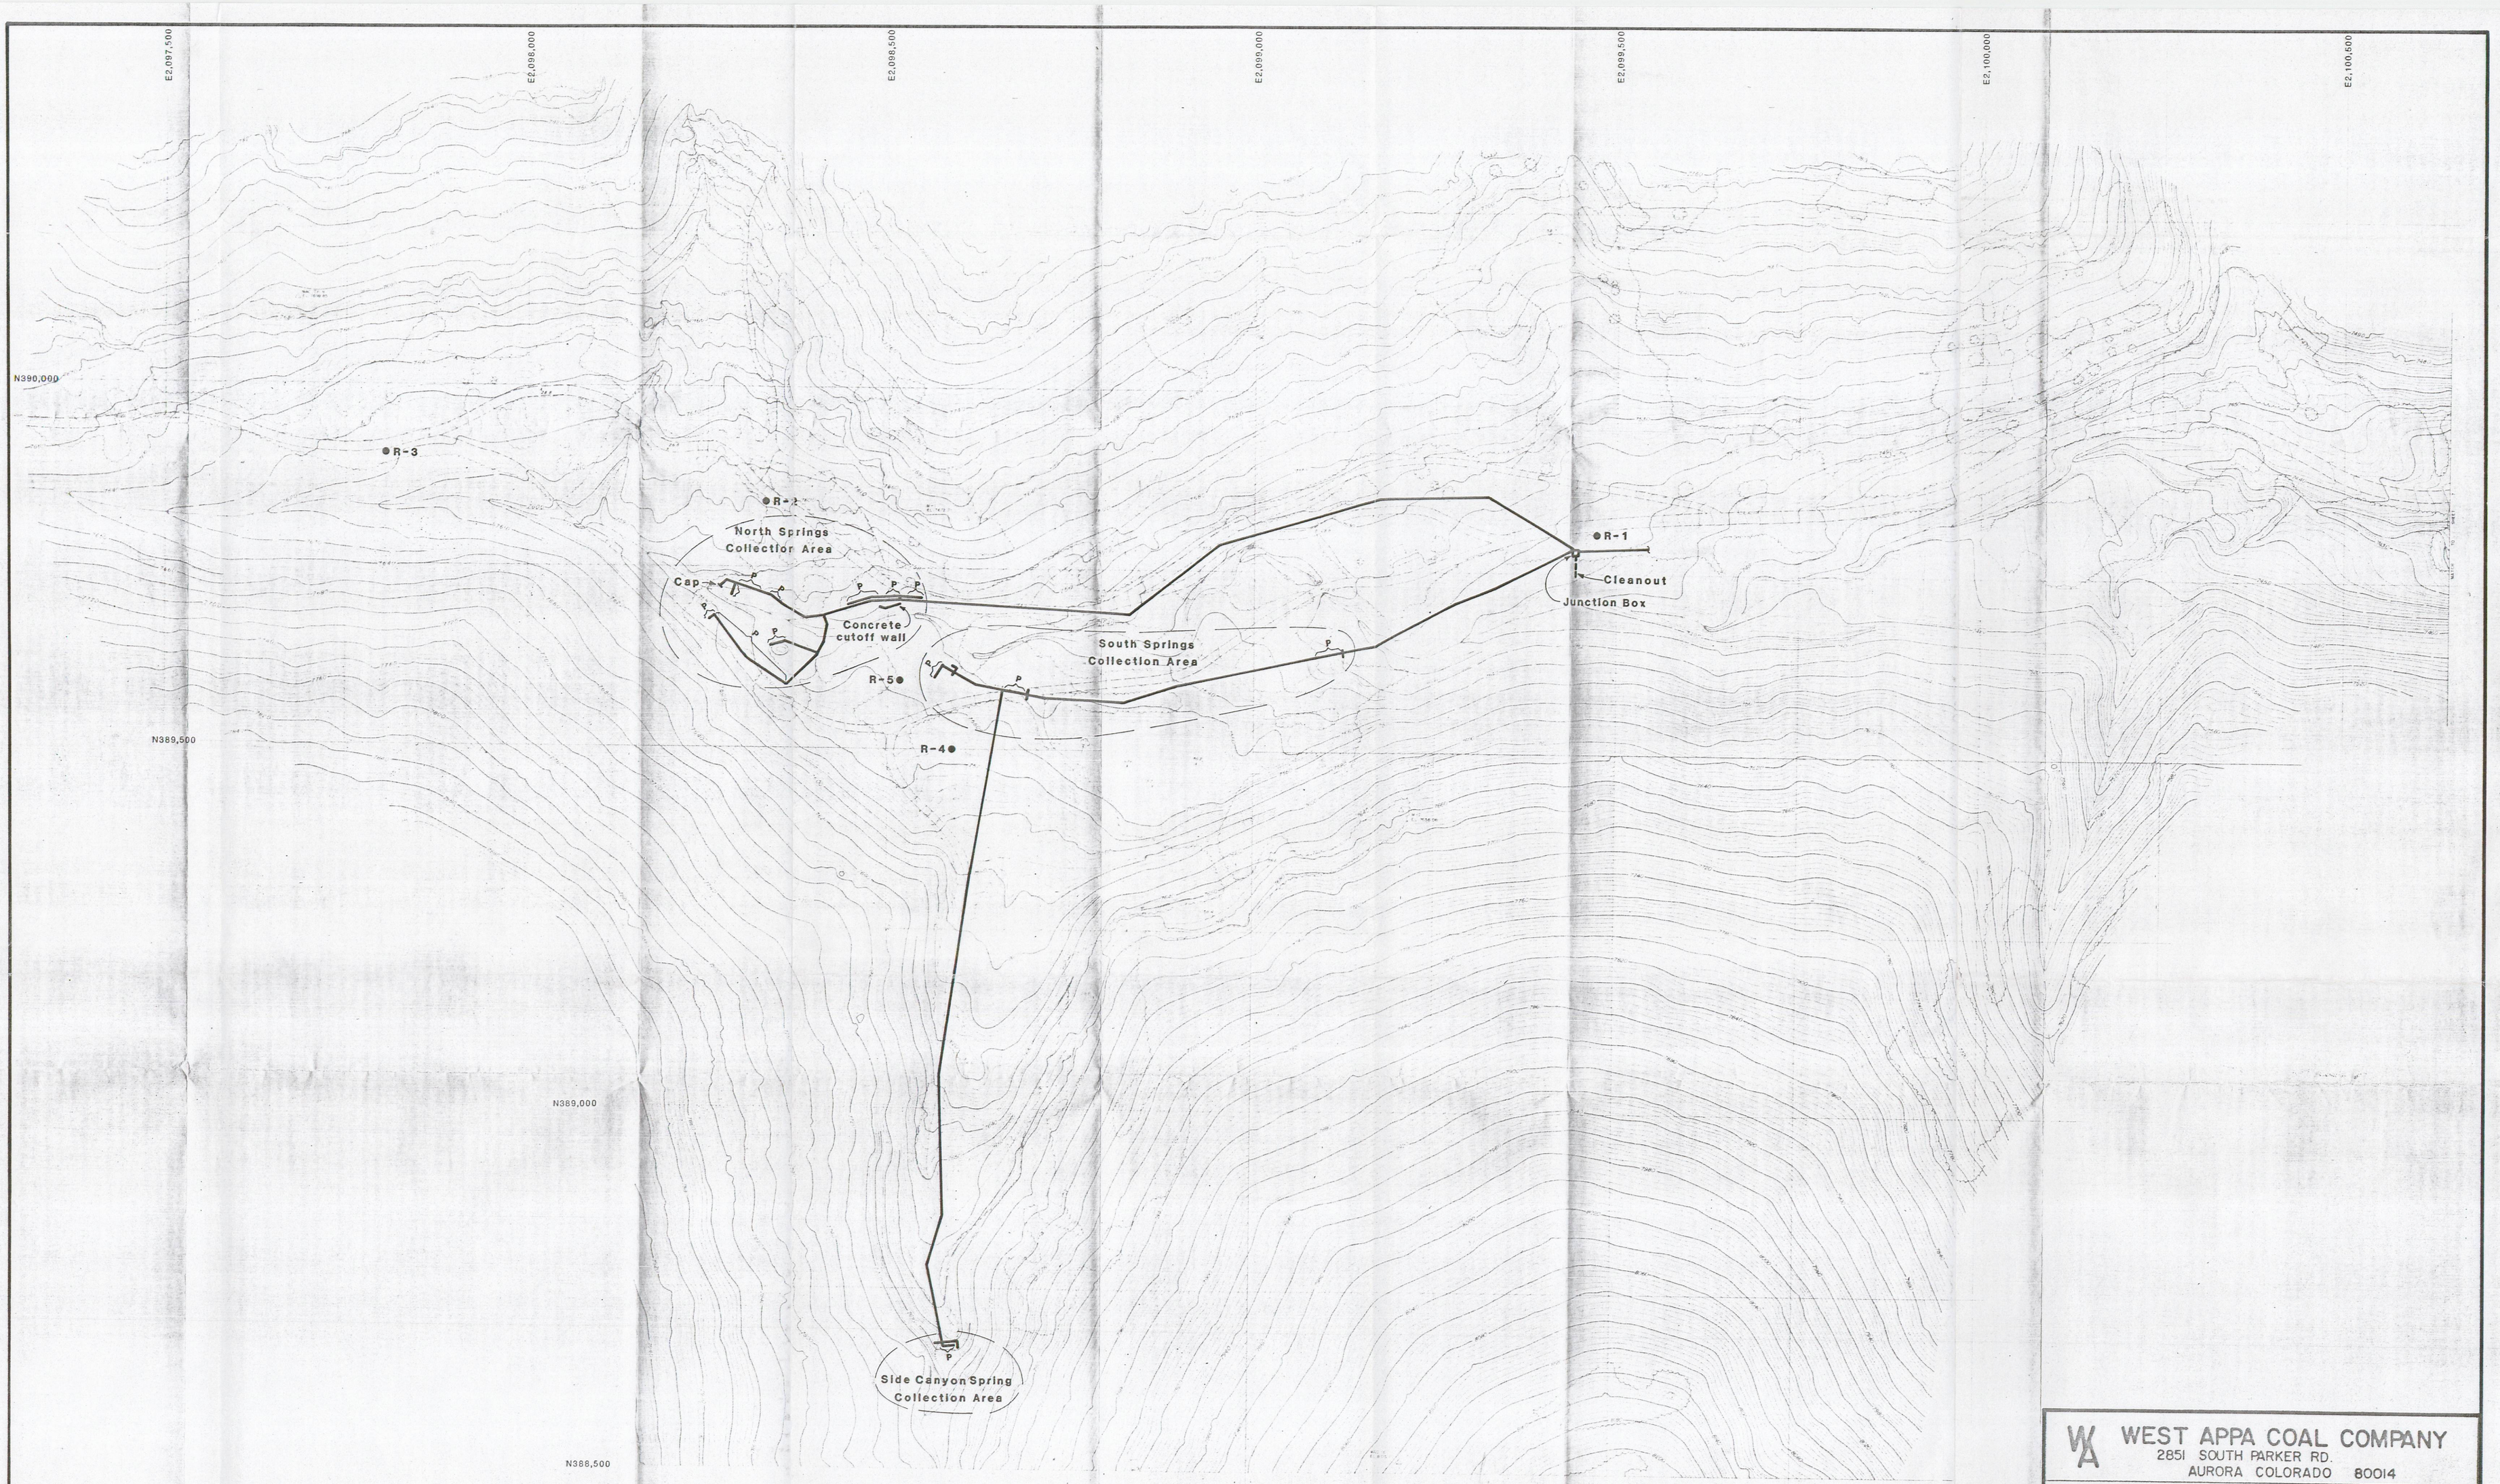

LEGEND

P - Perforated pipe

● R-1 - Piezometer

VAUGHN HANSEN ASSOCIATES
INCORPORATED
SALT LAKE CITY, UTAH

WEST APPA COAL COMPANY
2851 SOUTH PARKER RD.
AURORA COLORADO 80014

TITLE:

NEWUA RILDA CANYON
SPRING COLLECTION AREA

REVISIONS BY	DATE		APPROVED By	Date
		ENGINEERING BY: MA		
		REVIEWED BY:		
		DRAWN BY: DB		
		SCALE 1 inch = 100 feet	PLATE 2	

RECEIVED
APR 01 2005
DIV. OF OIL, GAS & MINING