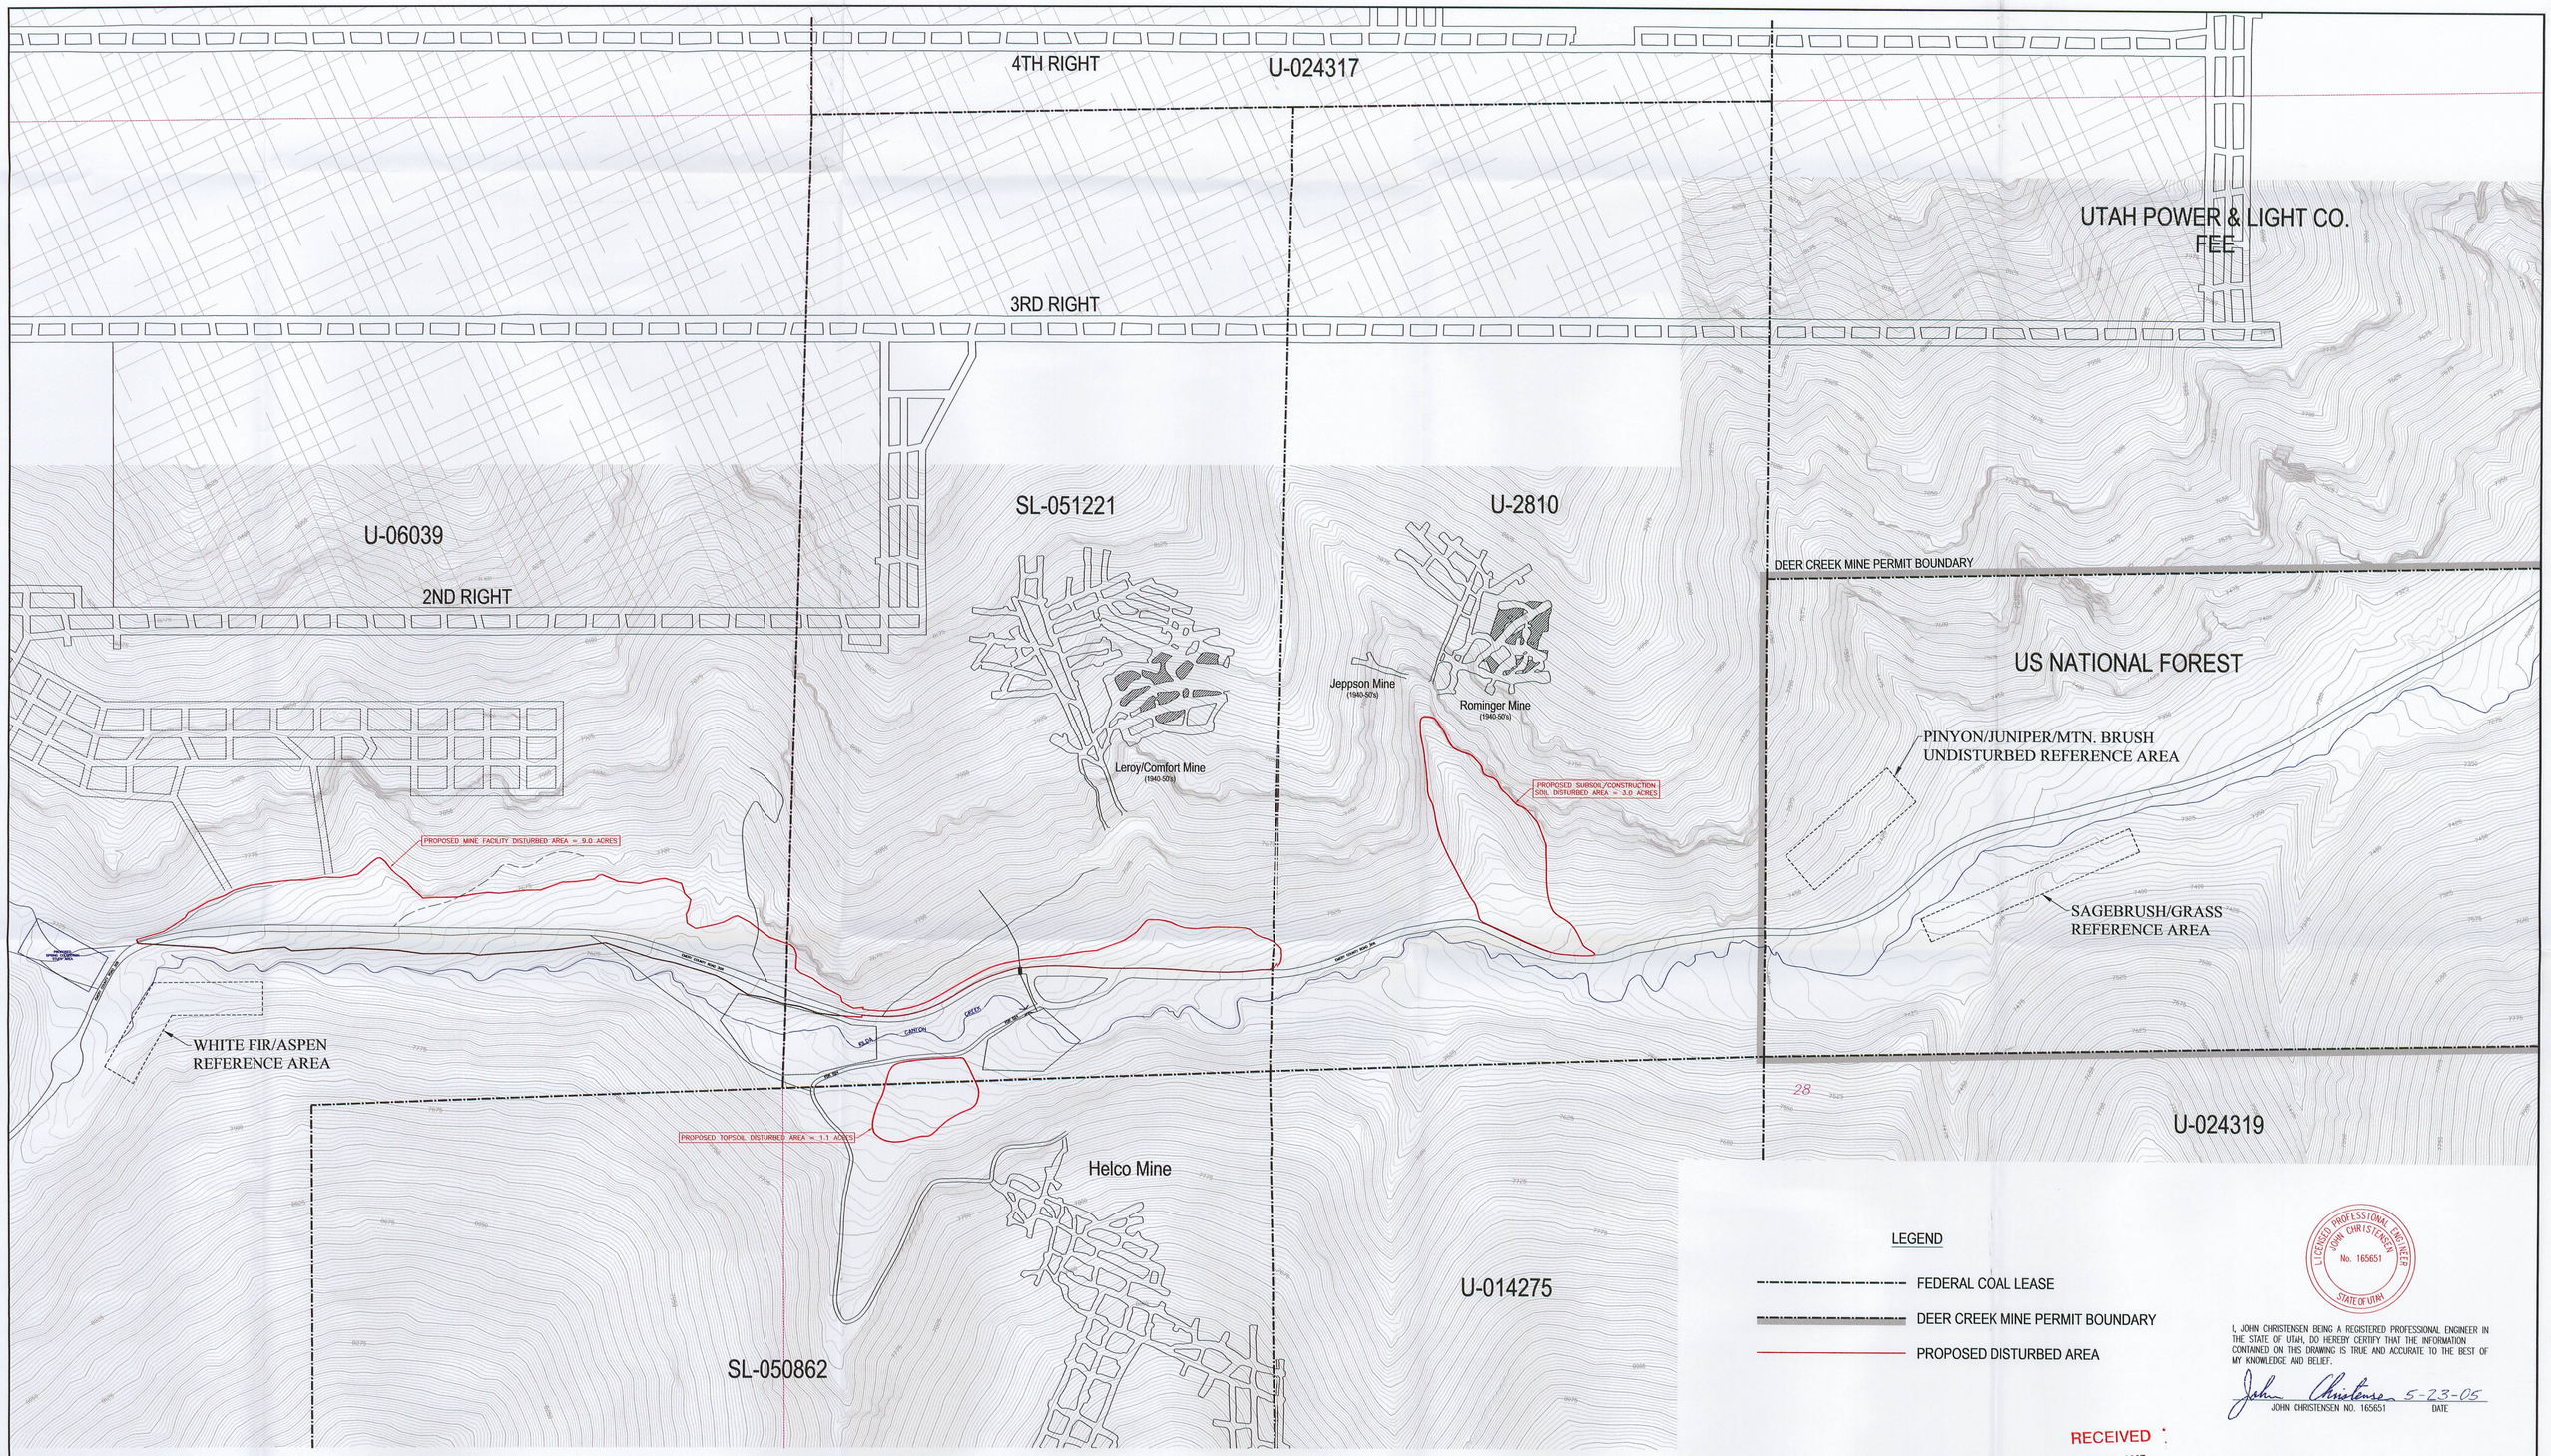

LEGEND

- FEDERAL COAL LEASE
- DEER CREEK MINE PERMIT BOUNDARY
- PROPOSED DISTURBED AREA

LICENSED PROFESSIONAL ENGINEER
JOHN CHRISTENSEN
No. 165651
STATE OF UTAH

I, JOHN CHRISTENSEN BEING A REGISTERED PROFESSIONAL ENGINEER IN THE STATE OF UTAH, DO HEREBY CERTIFY THAT THE INFORMATION CONTAINED ON THIS DRAWING IS TRUE AND ACCURATE TO THE BEST OF MY KNOWLEDGE AND BELIEF.

John Christensen 5-23-05
JOHN CHRISTENSEN NO. 165651 DATE

RECEIVED
JUN 0 2 2005
DIV. OF OIL, GAS & MINING

CAD FILE NAME/DISK#: 300-2

300-2

ENERGY WEST
MINING COMPANY
HUNTINGTON, UTAH 84528

DEER CREEK MINE
RILDA CANYON FACILITIES
VEGETATION REFERENCE AREAS

DRAWN BY:	K. LARSEN	DRAWING #:	300-2
SCALE:	1" =200'		
DATE:	NOVEMBER 3, 2004	SHEET 1 OF 1	REV.