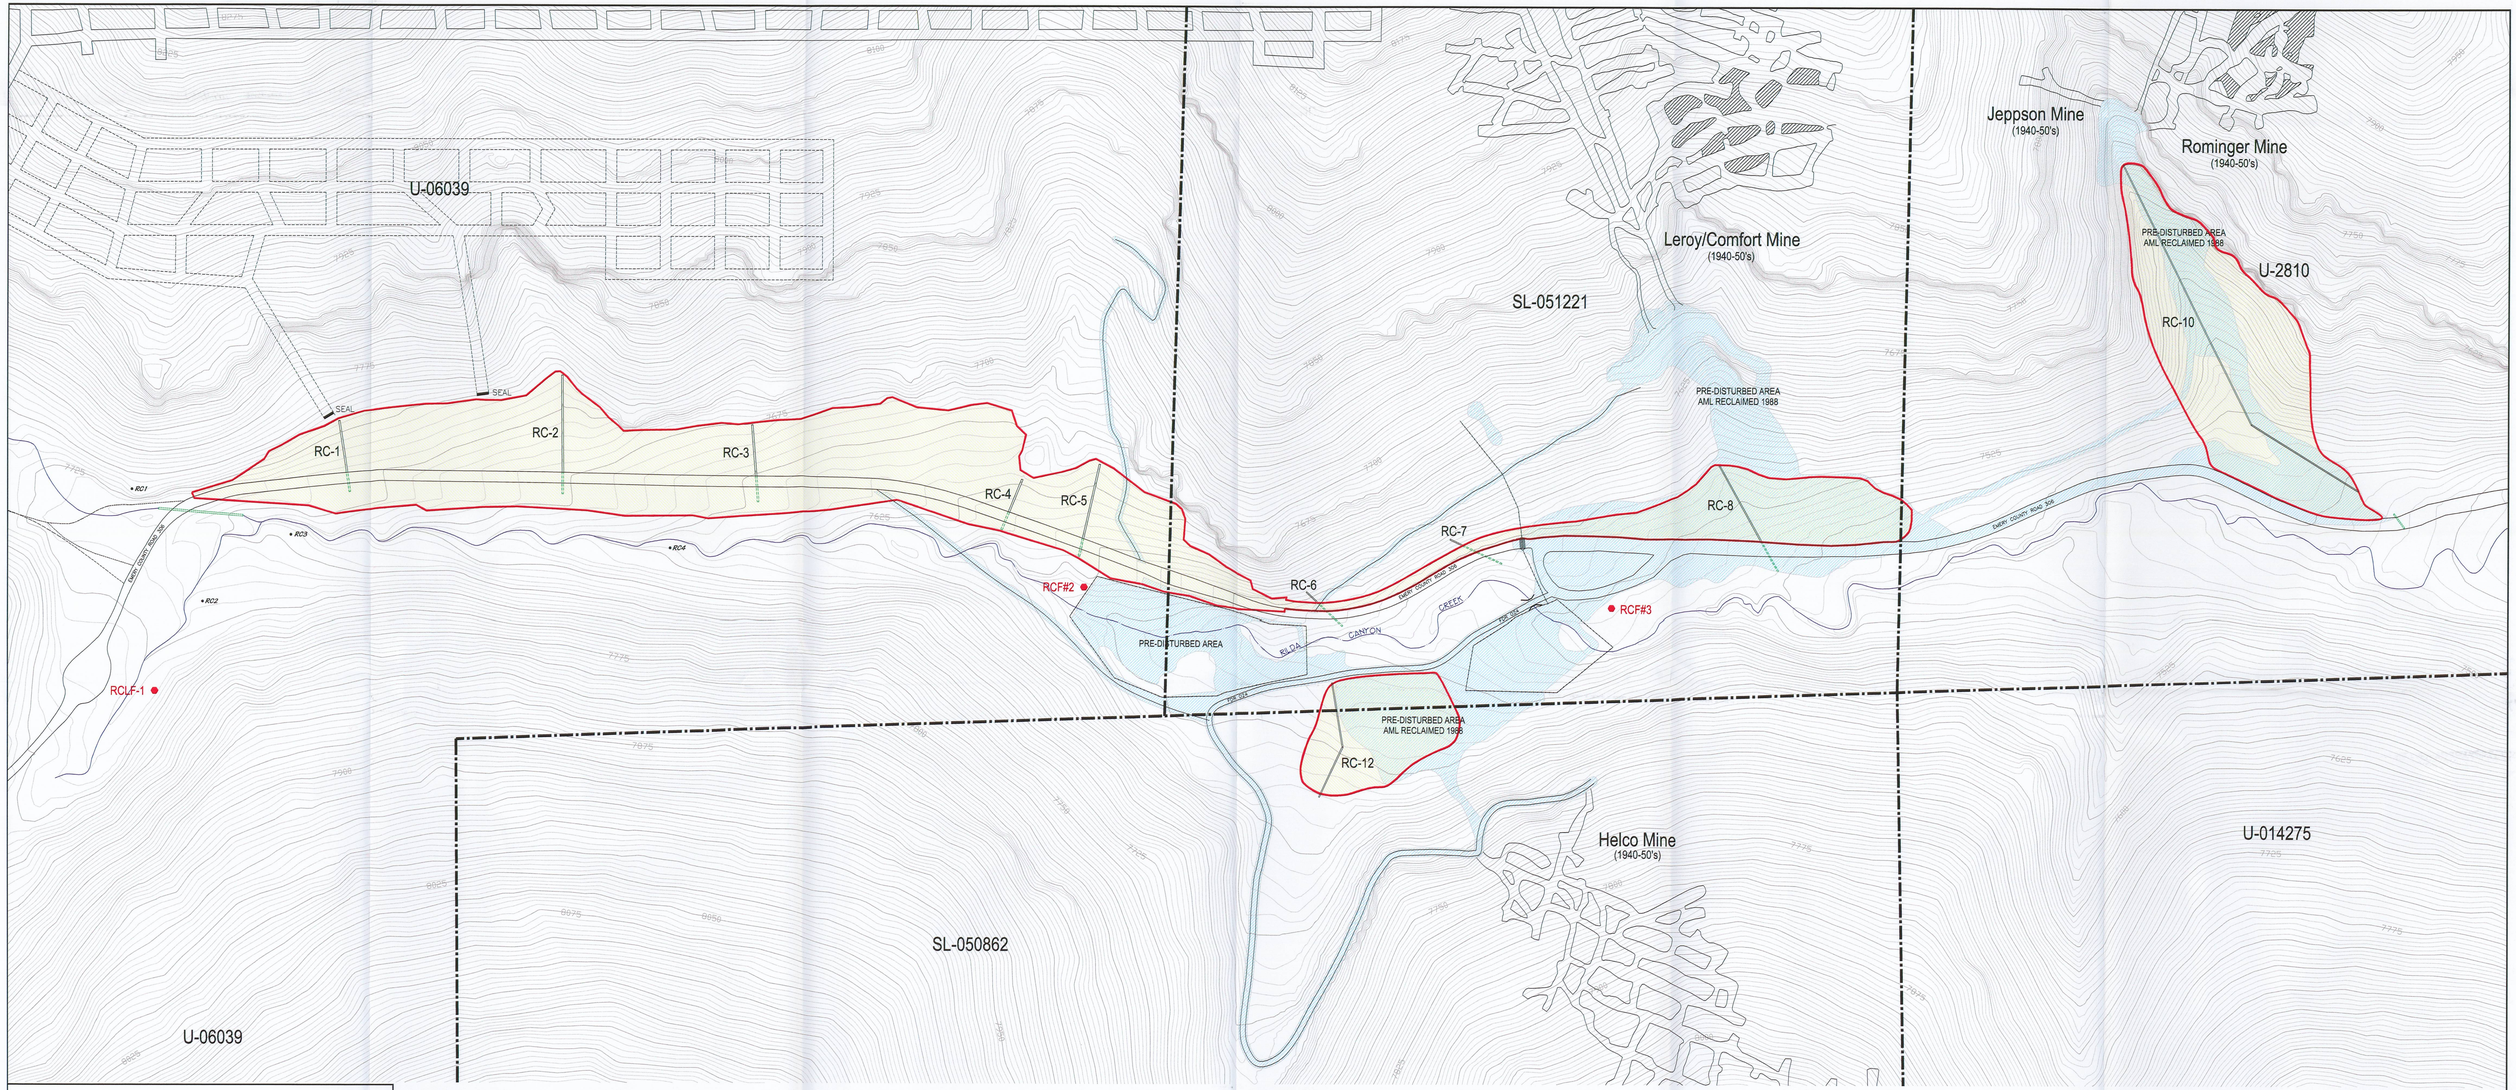

LEGEND

- RECLAIMED CHANNEL
- CULVERT LEFT IN PLACE
- DISTURBED/RECLAIMED AREA BOUNDARY
- RECLAIMED AREA
- AML RECLAIMED AREA
- • RC3 GEOMORPHOLOGY LOCATION
- RCF ● HYDROLOGIC MONITORING LOCATION

Hydrologic Analysis Performed by Blackhawk Engineering under the Direction of Dan Guy P.E. #154168, Refer to Volume 11 Appendix Volume – Hydrology: Appendix B

LICENSED PROFESSIONAL ENGINEER JOHN CHRISTENSEN No. 165551 STATE OF UTAH

I, JOHN CHRISTENSEN BEING A REGISTERED PROFESSIONAL ENGINEER IN THE STATE OF UTAH, DO HEREBY CERTIFY THAT THE INFORMATION CONTAINED ON THIS DRAWING IS TRUE AND ACCURATE TO THE BEST OF MY KNOWLEDGE AND BELIEF.

JOHN CHRISTENSEN NO. 165551 — DATE 5-23-05

RECEIVED
JUN 0 2 2005
DIV. OF OIL, GAS & MINING

700-4

CAD FILE NAME/DISK#: 700-4

ENERGY WEST MINING COMPANY
HUNTINGTON, UTAH 84528

DEER CREEK MINE
RILDA CANYON FACILITIES
RECLAMATION HYDROLOGY MAP

DRAWN BY:	K. LARSEN	700-4
SCALE:	1" = 100'	DRAWING #:
DATE:	NOVEMBER 12, 2004	SHEET 1 OF 1 REV.

DATE	REVISION	BY	CHK
5-23-05	ADDED FOREST DEVELOPMENT ROAD 024	KJL	