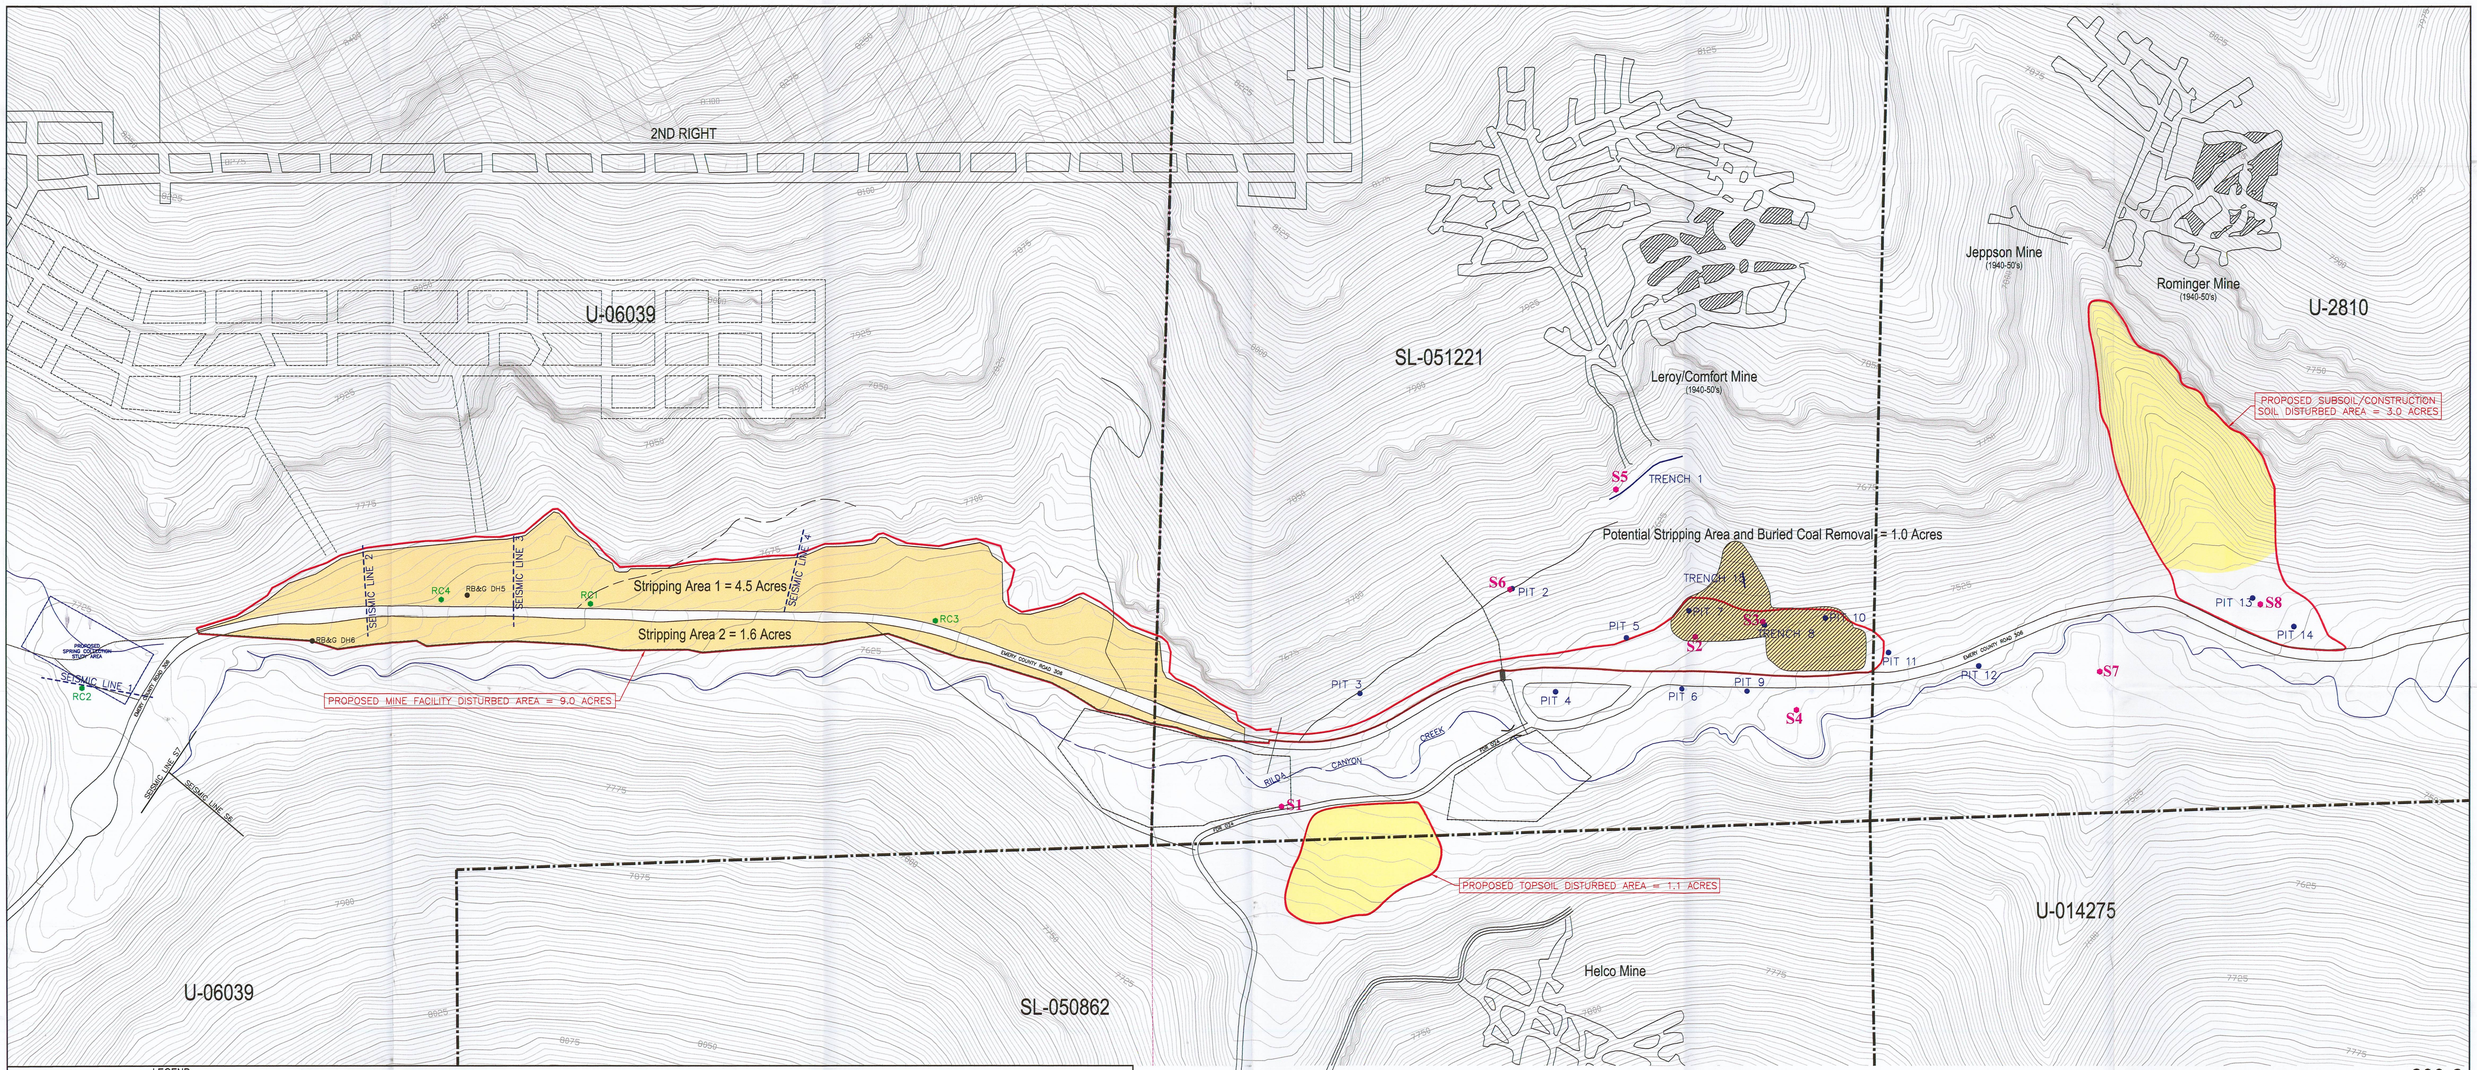


LEGEND

- FEDERAL COAL LEASE
- PROPOSED DISTURBED AREA
- SOIL STRIPPING AREA
- SOIL STORAGE AREA
- BURIED COAL REMOVAL AREA (REFER TO BIOLOGY SECTION, TABLE 300-5)

SOIL & GEOTECHNICAL TESTING LOCATIONS

| | | |
|---|---|---|
| RB&G DH6 / SEISMIC LINE 5T | RB&G 1991 (1) | (1) RB&G Rilda Canyon Facilities, Geotechnical Investigation, Refer to Volume 11 Appendix Volume - Engineering |
| S2 | EIS 2003-2004 (2) | (2) EIS Environmental and Engineering Consulting, Soil Survey, Refer to Volume 11 Appendix Volume - Soils |
| SEISMIC LINE 1 / PIT 7 | AMEC 2004 (3) | (3) AMEC, Geotechnical Investigation, Refer to Volume 11 Appendix Volume - Engineering |
| RC3 | MT. NEBO 2004 (4) | (4) MT. NEBO, Soil Survey, Refer to Volume 11 Appendix Volume - Soils |

I, JOHN CHRISTENSEN BEING A REGISTERED PROFESSIONAL ENGINEER IN THE STATE OF UTAH, DO HEREBY CERTIFY THAT THE INFORMATION CONTAINED ON THIS DRAWING IS TRUE AND ACCURATE TO THE BEST OF MY KNOWLEDGE AND BELIEF.

JOHN CHRISTENSEN NO. 165651 — DATE 7/14/05

LICENSED PROFESSIONAL ENGINEER — JOHN CHRISTENSEN — No. 165651 — STATE OF UTAH

NOTE

FOR CROSS SECTIONS REFER TO 500-4 SHEETS 3 & 4

200-2

CAD FILE NAME/DISK#: 200-2.DWG

RECEIVED
JUL 14 2005
DIV. OF OIL, GAS & MINING

ENERGY WEST MINING COMPANY
HUNTINGTON, UTAH 84528

DEER CREEK MINE
RILDA CANYON FACILITIES
SOIL STRIPPING & STORAGE LOCATION MAP

| | | | |
|---|---|---|---|
| DRAWN BY: | K. LARSEN | 200-2 | |
| SCALE: | 1"=100' | DRAWING #: | |
| DATE: | NOVEMBER 12, 2004 | SHEET 1 OF 1 | REV. |