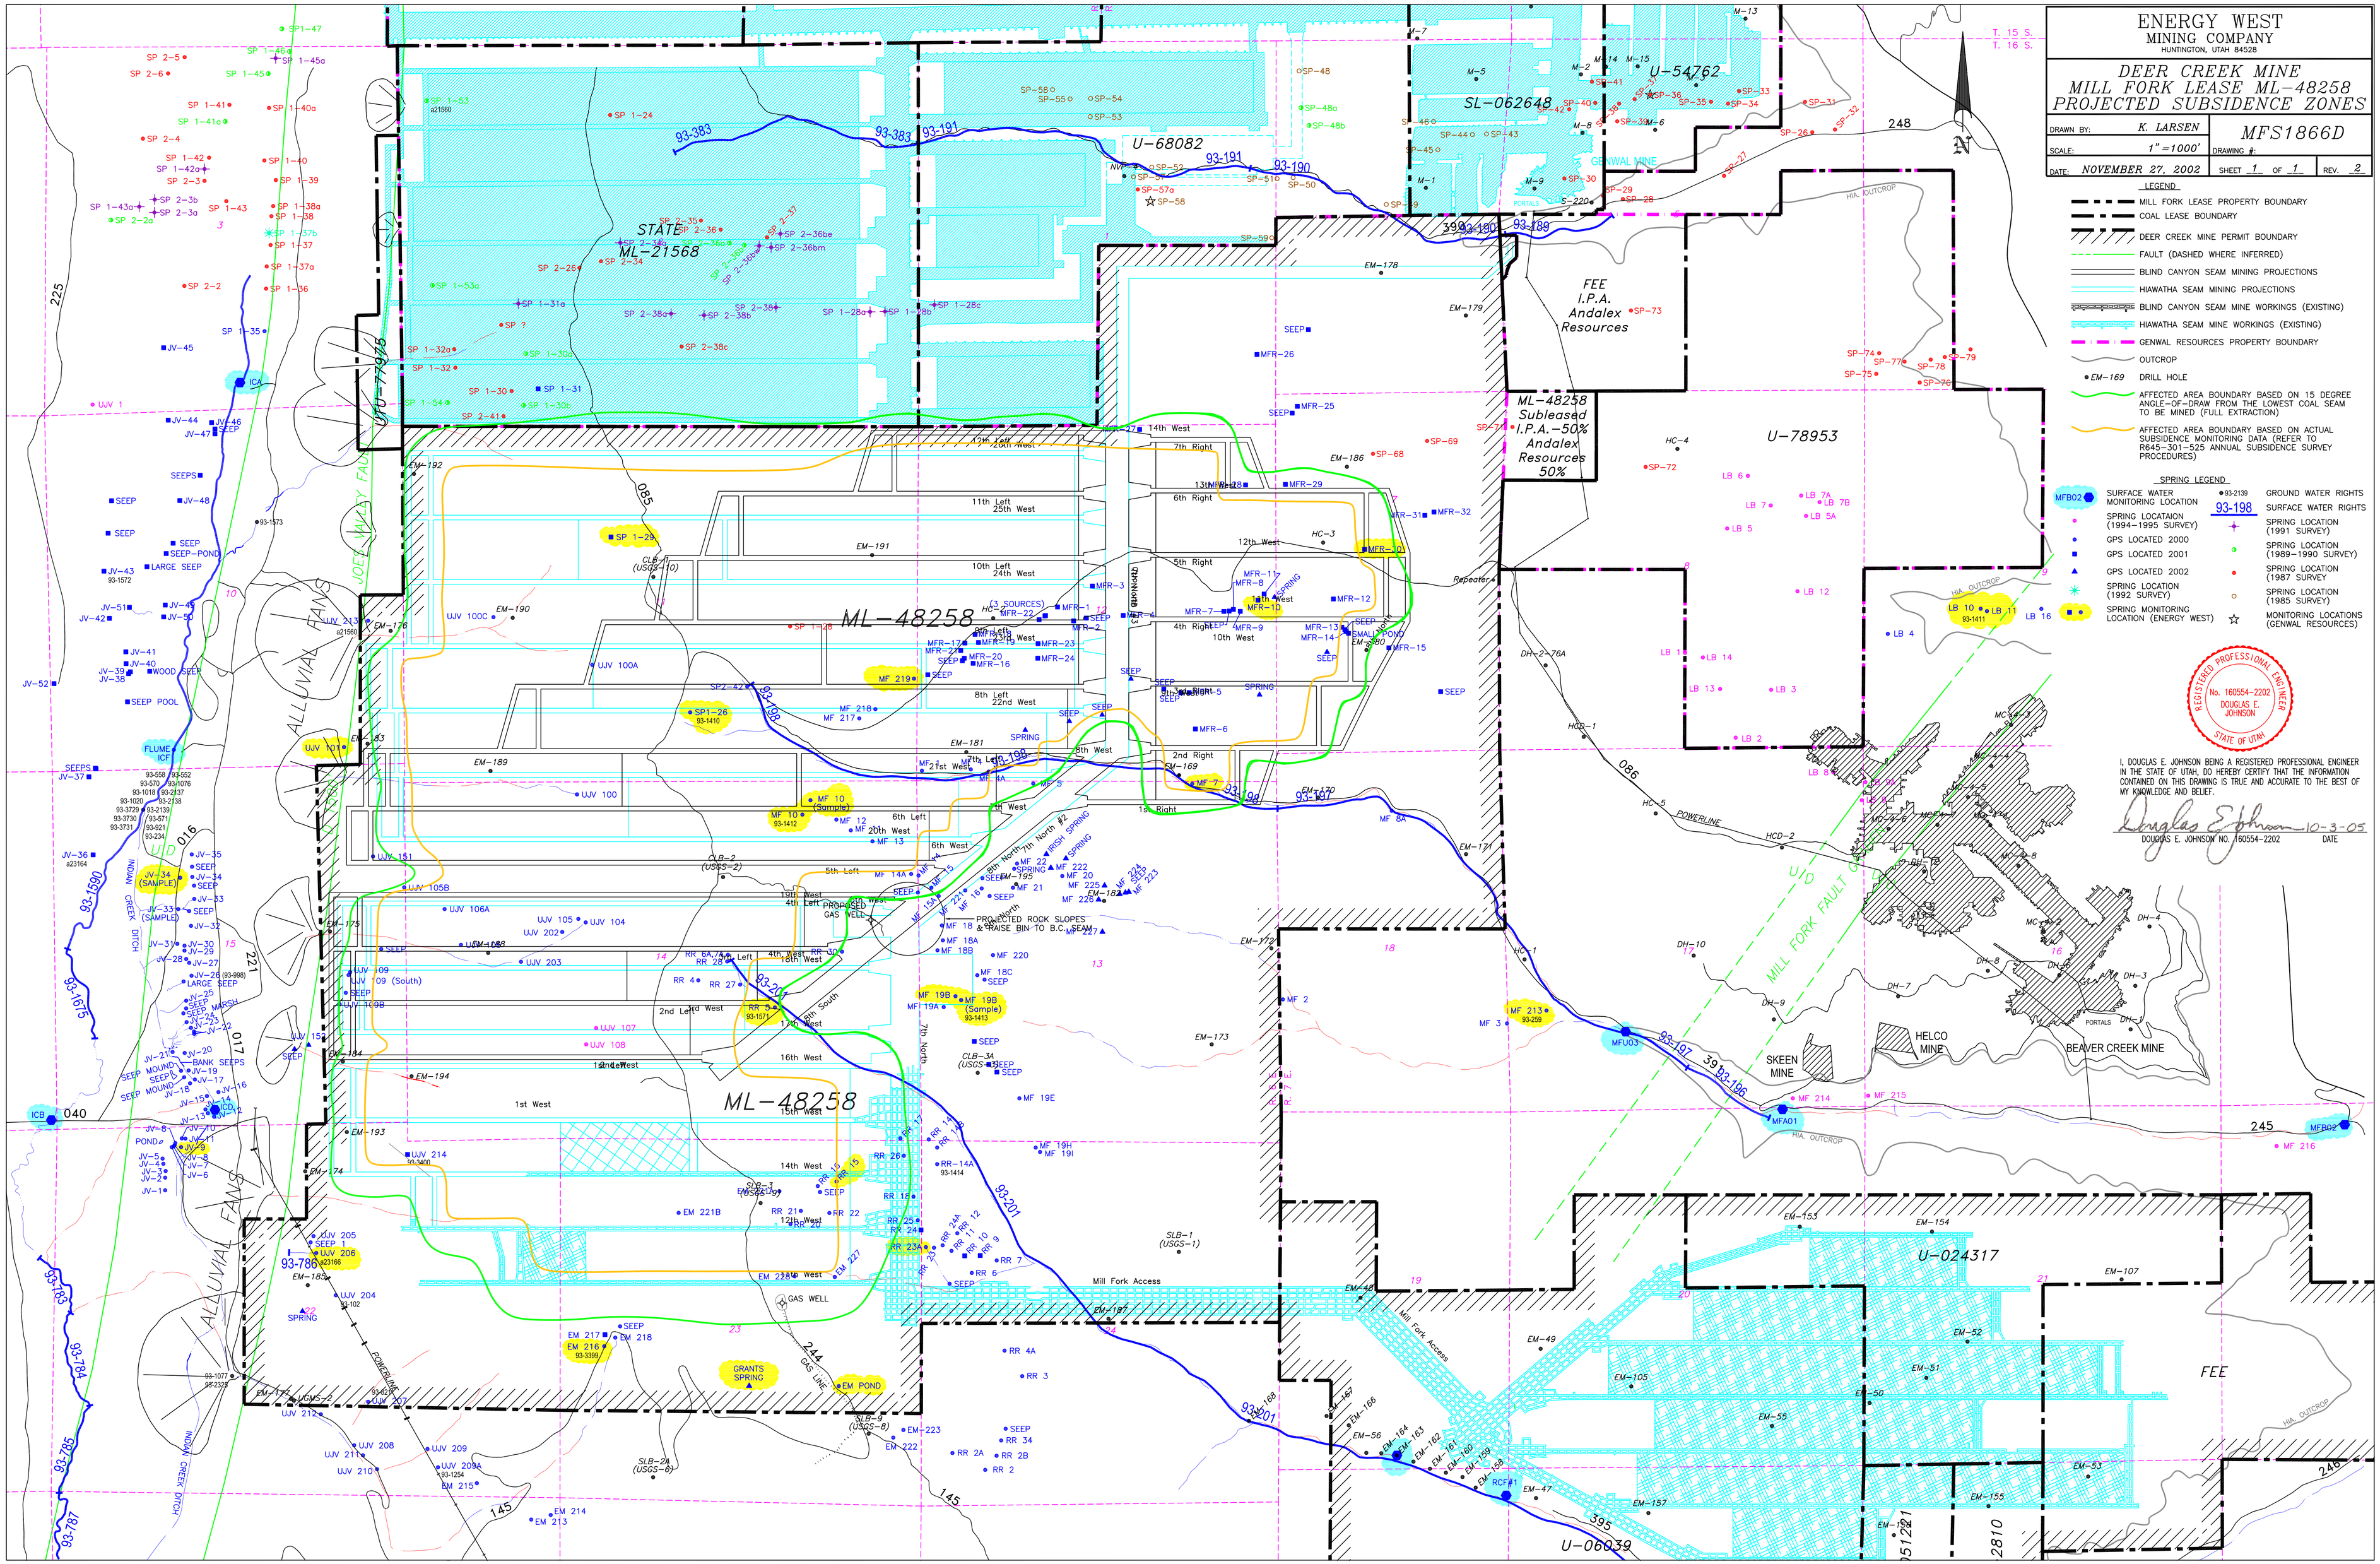
ENERGY WEST
MINING COMPANY
HUNTINGTON, UTAH 84528
DEER CREEK MINE
MILL FORK LEASE ML-48258
PROJECTED SUBSIDENCE ZONES
DRAWN BY: K. LARSEN
SCALE: 1"=1000'
DATE: NOVEMBER 27, 2002
MFS1866D
DRAWING #:
SHEET 1 OF 1
REV. 2
LEGEND
MILL FORK LEASE PROPERTY BOUNDARY
COAL LEASE BOUNDARY
DEER CREEK MINE PERMIT BOUNDARY
FAULT (DASHED WHERE INFERRED)
BLIND CANYON SEAM MINING PROJECTIONS
HIAWATHA SEAM MINING PROJECTIONS
BLIND CANYON SEAM MINE WORKINGS (EXISTING)
HIAWATHA SEAM MINE WORKINGS (EXISTING)
GENWAL RESOURCES PROPERTY BOUNDARY
OUTCROP
EM-169 DRILL HOLE
AFFECTED AREA BOUNDARY BASED ON 15 DEGREE ANGLE-OF-DRAW FROM THE LOWEST COAL SEAM TO BE MINED (FULL EXTRACTION)
AFFECTED AREA BOUNDARY BASED ON ACTUAL SUBSIDENCE MONITORING DATA (REFER TO R645-301-525 ANNUAL SUBSIDENCE SURVEY PROCEDURES)
SPRING LEGEND
MFB02 SURFACE WATER MONITORING LOCATION
SPRING LOCATAION (1994-1995 SURVEY)
GPS LOCATED 2000
GPS LOCATED 2001
GPS LOCATED 2002
SPRING LOCATION (1992 SURVEY)
SPRING MONITORING LOCATION (ENERGY WEST)
93-2139 GROUND WATER RIGHTS
93-198 SURFACE WATER RIGHTS
SPRING LOCATION (1991 SURVEY)
SPRING LOCATION (1989-1990 SURVEY)
SPRING LOCATION (1987 SURVEY)
SPRING LOCATION (1985 SURVEY)
MONITORING LOCATIONS (GENWAL RESOURCES)
REGISTERED PROFESSIONAL ENGINEER
No. 160554-2202
DOUGLAS E. JOHNSON
STATE OF UTAH
I, DOUGLAS E. JOHNSON BEING A REGISTERED PROFESSIONAL ENGINEER IN THE STATE OF UTAH, DO HEREBY CERTIFY THAT THE INFORMATION CONTAINED ON THIS DRAWING IS TRUE AND ACCURATE TO THE BEST OF MY KNOWLEDGE AND BELIEF.
Douglas E. Johnson 10-3-05
DOUGLAS E. JOHNSON NO. 160554-2202 DATE
STATE ML-21568
ML-48258
ML-48258 Subleased I.P.A.-50% Andalex Resources 50%
FEE I.P.A. Andalex Resources
U-68082
SL-062648
U-54762
U-78953
U-024317
U-06039
FEE
ALLUVIAL FANS
JOEL VALLEY FAULT
MILL FORK FAULT
SKEEN MINE
HELCO MINE
BEAVER CREEK MINE
GENWAL MINE
Mill Fork Access
GRANTS SPRING
GAS WELL
PROPOSED GAS WELL
PROJECTED ROCK SLOPES & RAISE BIN TO B.C. SEAM
HIA. OUTCROP
POWERLINE
INDIAN CREEK DITCH
T. 15 S.
T. 16 S.