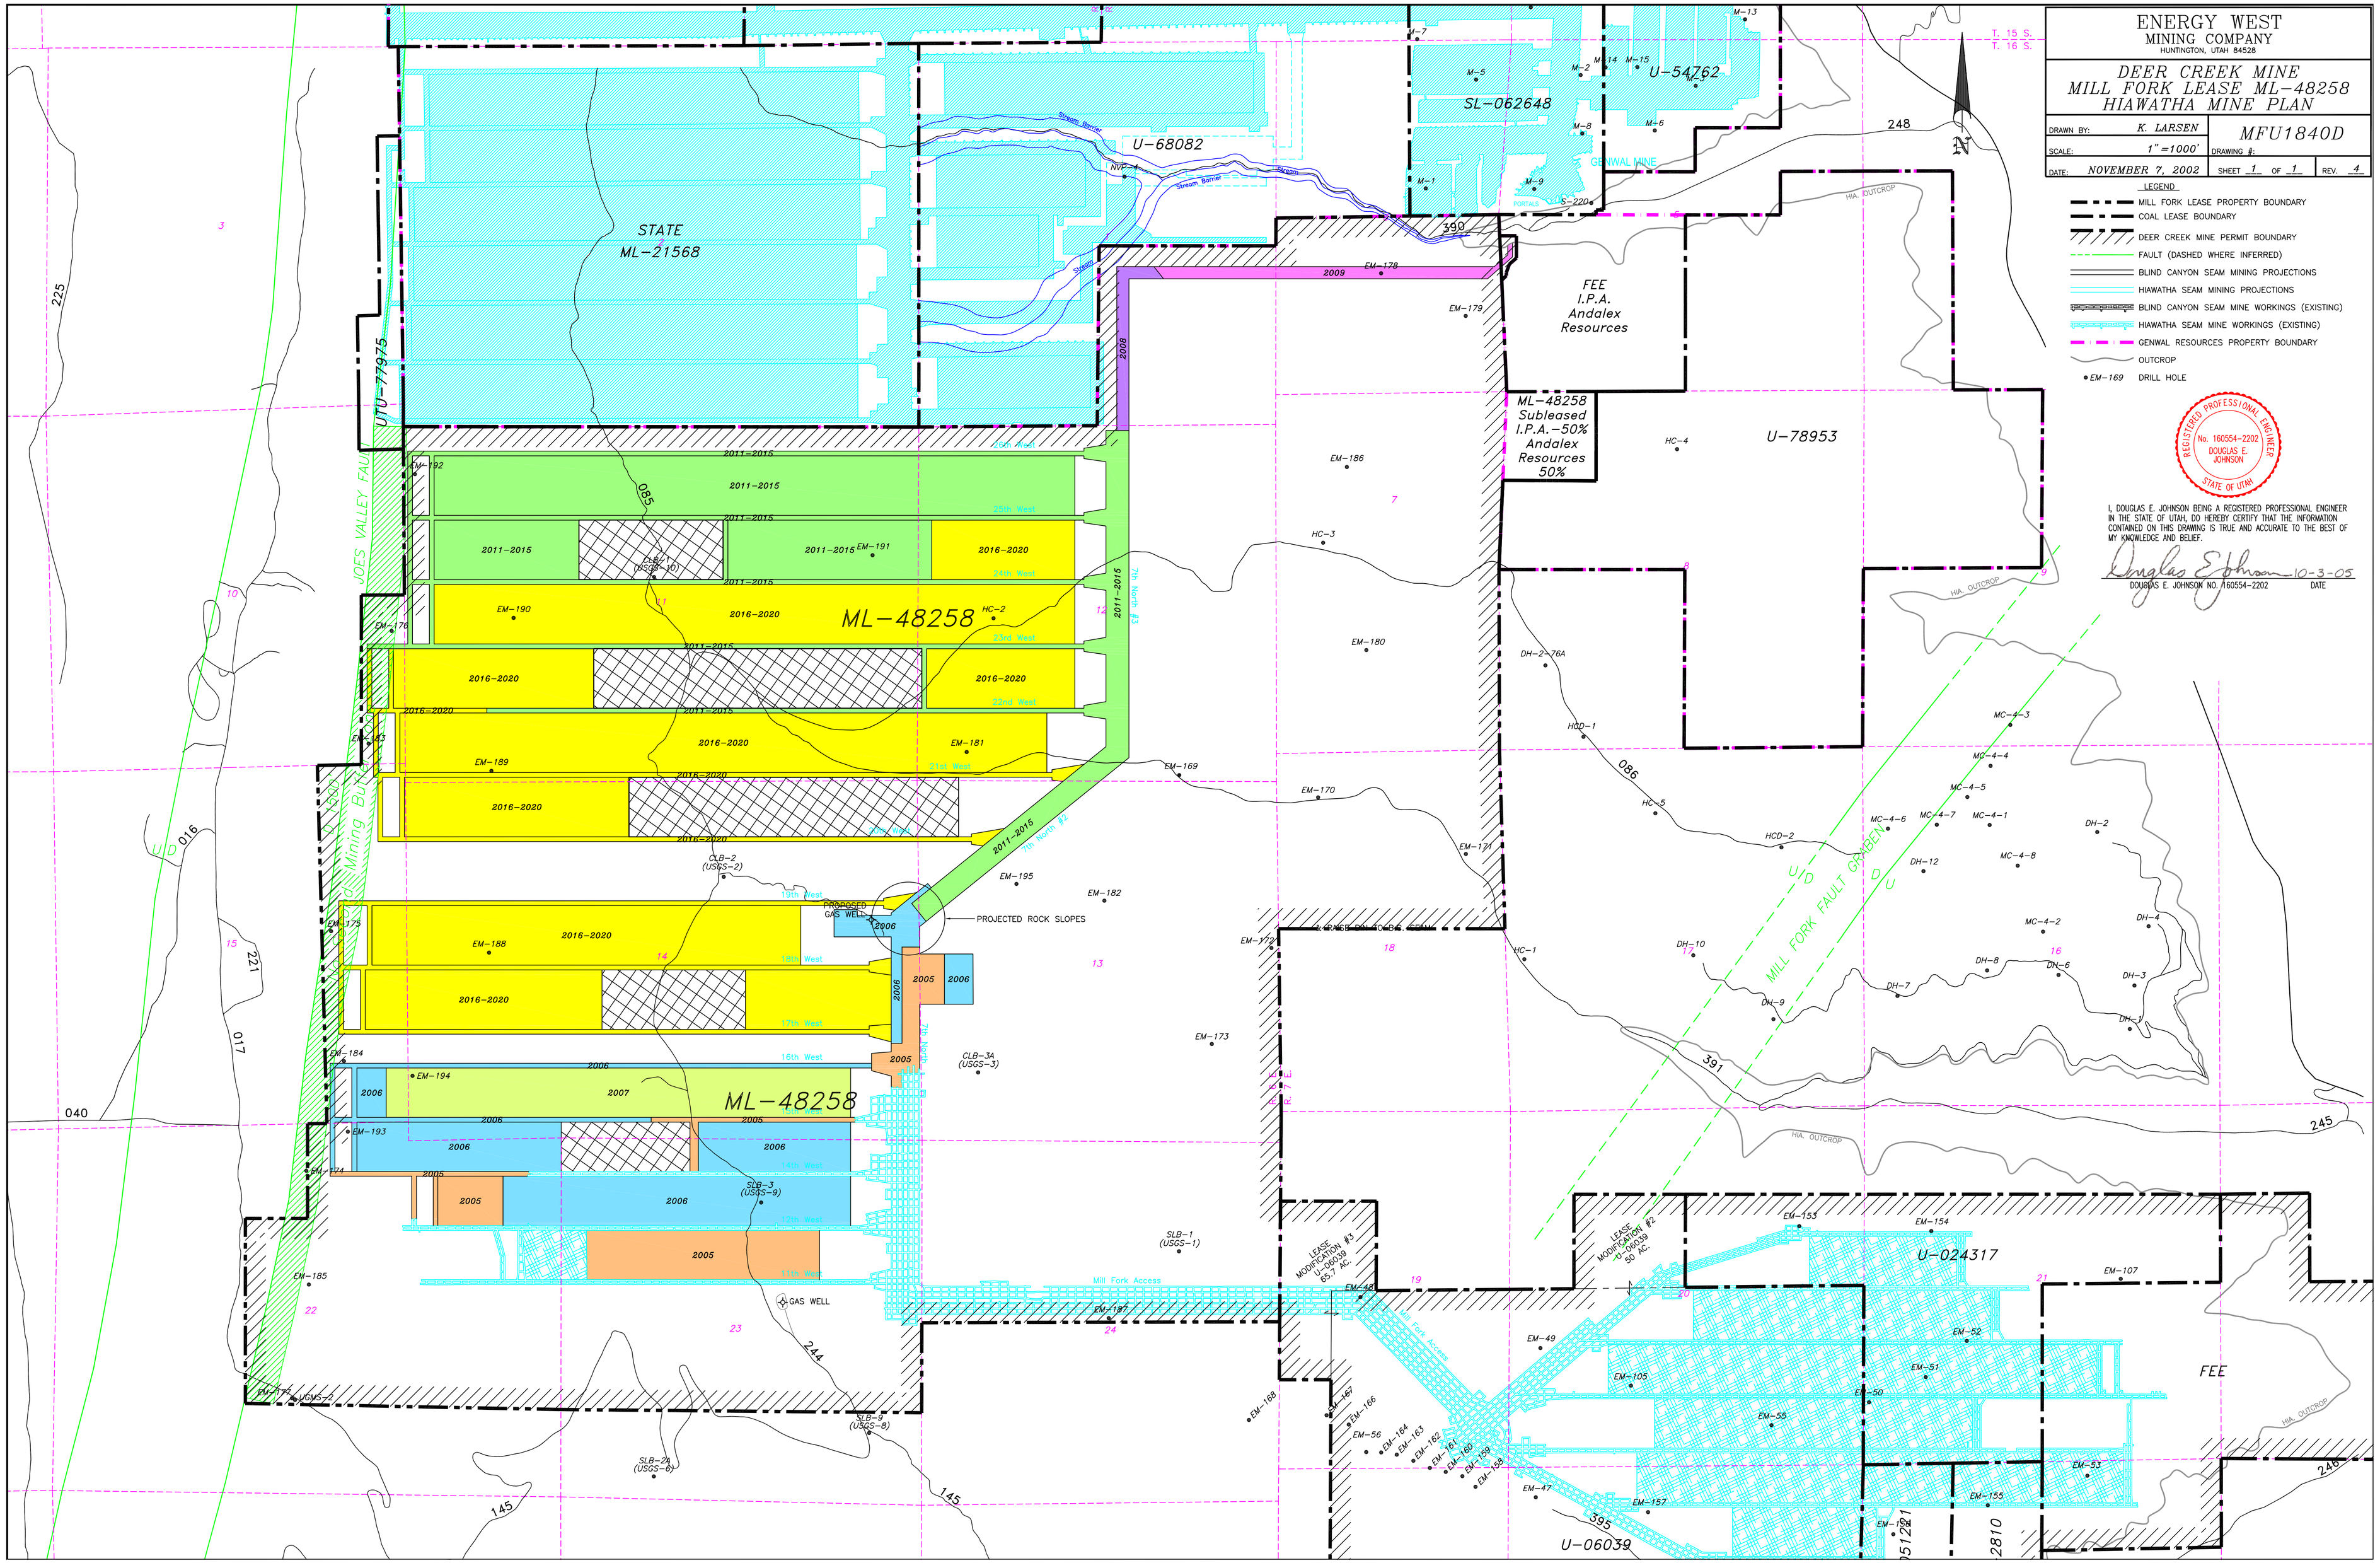

ENERGY WEST MINING COMPANY

HUNTINGTON, UTAH 84528

DEER CREEK MINE
MILL FORK LEASE ML-48258
HIAWATHA MINE PLAN

DRAWN BY:	K. LARSEN	DRAWING #:	MFU1840D
SCALE:	1" = 1000'		
DATE:	NOVEMBER 7, 2002	SHEET 1 OF 1	REV. 4

LEGEND

- MILL FORK LEASE PROPERTY BOUNDARY
- COAL LEASE BOUNDARY
- DEER CREEK MINE PERMIT BOUNDARY
- FAULT (DASHED WHERE INFERRED)
- BLIND CANYON SEAM MINING PROJECTIONS
- HIAWATHA SEAM MINING PROJECTIONS
- BLIND CANYON SEAM MINE WORKINGS (EXISTING)
- HIAWATHA SEAM MINE WORKINGS (EXISTING)
- GENWAL RESOURCES PROPERTY BOUNDARY
- OUTCROP
- EM-169 DRILL HOLE

REGISTERED PROFESSIONAL ENGINEER
No. 160554-2202
DOUGLAS E. JOHNSON
STATE OF UTAH

I, DOUGLAS E. JOHNSON BEING A REGISTERED PROFESSIONAL ENGINEER IN THE STATE OF UTAH, DO HEREBY CERTIFY THAT THE INFORMATION CONTAINED ON THIS DRAWING IS TRUE AND ACCURATE TO THE BEST OF MY KNOWLEDGE AND BELIEF.

Douglas E Johnson 10-3-05

DOUGLAS E. JOHNSON NO. 160554-2202 DATE