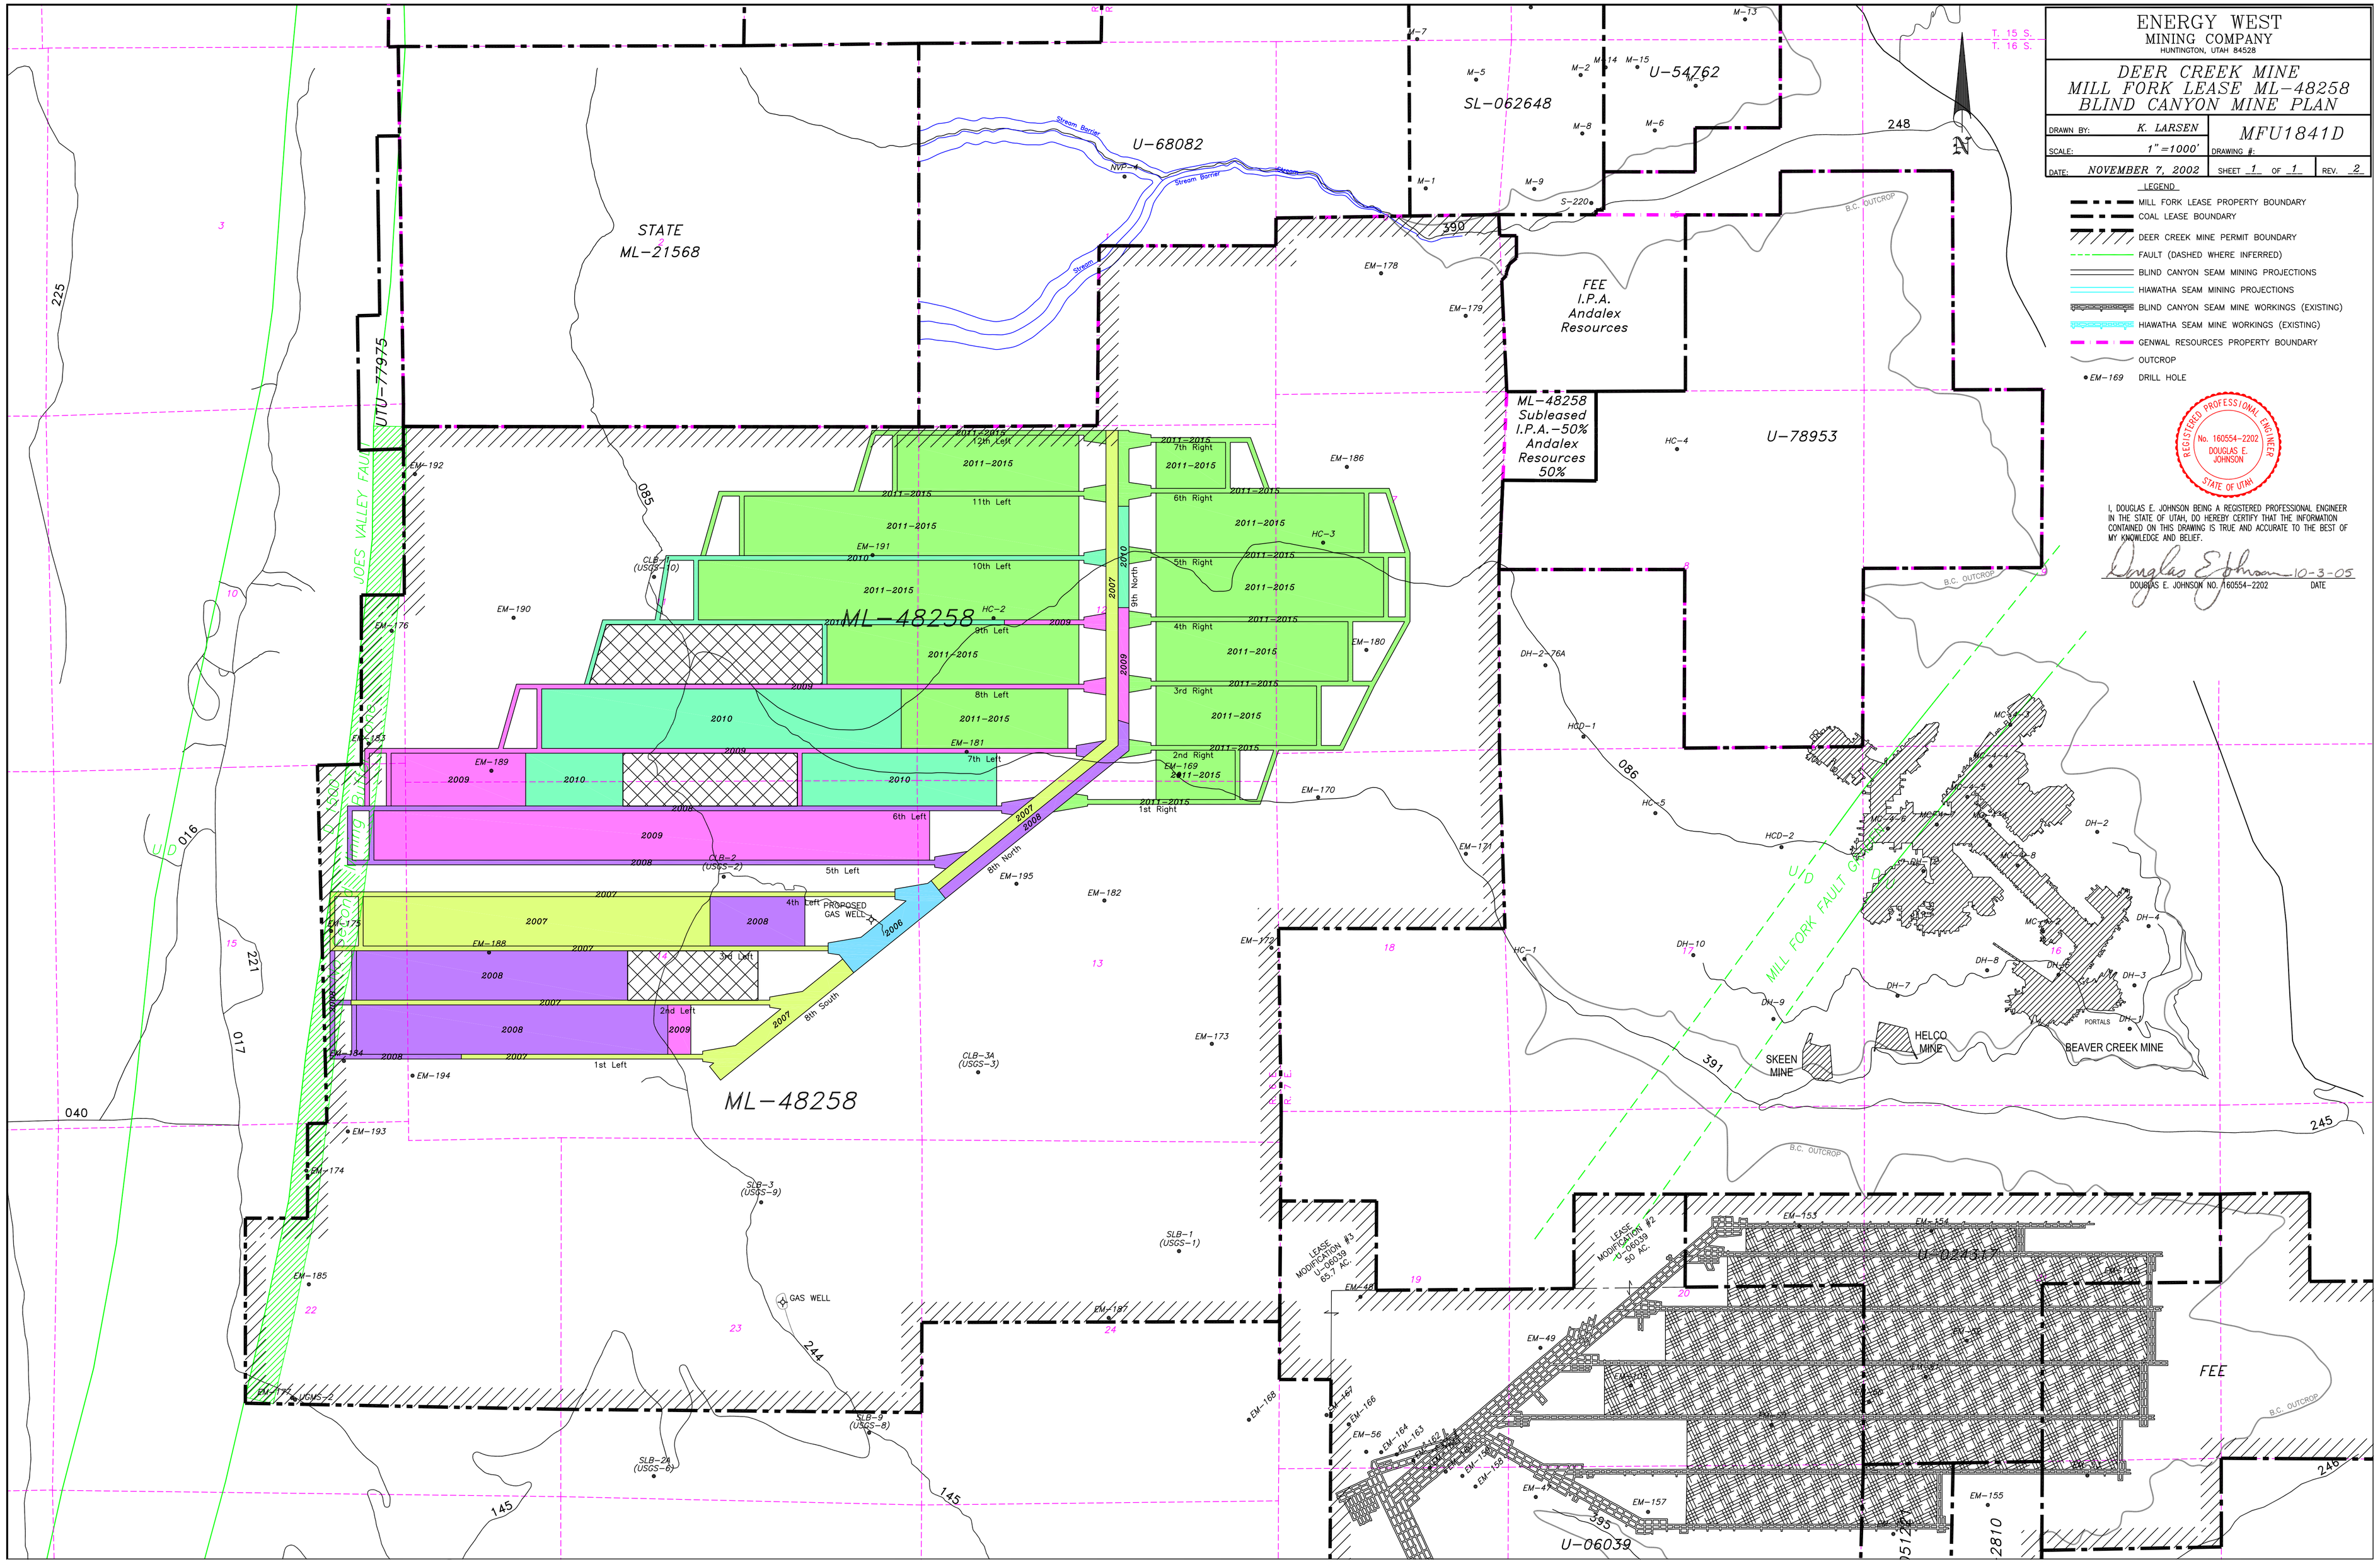
ENERGY WEST
MINING COMPANY
HUNTINGTON, UTAH 84528
DEER CREEK MINE
MILL FORK LEASE ML-48258
BLIND CANYON MINE PLAN
DRAWN BY: K. LARSEN
SCALE: 1"=1000'
DATE: NOVEMBER 7, 2002
MFU1841D
DRAWING #:
SHEET 1 OF 1
REV. 2
LEGEND
MILL FORK LEASE PROPERTY BOUNDARY
COAL LEASE BOUNDARY
DEER CREEK MINE PERMIT BOUNDARY
FAULT (DASHED WHERE INFERRED)
BLIND CANYON SEAM MINING PROJECTIONS
HIAWATHA SEAM MINING PROJECTIONS
BLIND CANYON SEAM MINE WORKINGS (EXISTING)
HIAWATHA SEAM MINE WORKINGS (EXISTING)
GENWAL RESOURCES PROPERTY BOUNDARY
OUTCROP
EM-169 DRILL HOLE
REGISTERED PROFESSIONAL ENGINEER
No. 160554-2202
DOUGLAS E. JOHNSON
STATE OF UTAH
I, DOUGLAS E. JOHNSON BEING A REGISTERED PROFESSIONAL ENGINEER IN THE STATE OF UTAH, DO HEREBY CERTIFY THAT THE INFORMATION CONTAINED ON THIS DRAWING IS TRUE AND ACCURATE TO THE BEST OF MY KNOWLEDGE AND BELIEF.
DOUGLAS E. JOHNSON NO. 160554-2202
10-3-05
DATE
STATE
ML-21568
U-68082
SL-062648
U-54762
FEE
I.P.A.
Andalex
Resources
ML-48258
Subleased
I.P.A.-50%
Andalex
Resources
50%
U-78953
UTU-77975
JOES VALLEY FAULT
MILL FORK FAULT
ML-48258
PROPOSED GAS WELL
GAS WELL
SKEEN MINE
HELCO MINE
BEAVER CREEK MINE
PORTALS
LEASE MODIFICATION #3
U-06039
65.7 AC.
LEASE MODIFICATION #2
U-06039
50 AC.
U-024317
FEE
U-06039
T. 15 S.
T. 16 S.
B.C. OUTCROP
Stream Barrier
Stream
2011-2015
2010
2009
2008
2007
2006
1st Left
2nd Left
3rd Left
4th Left
5th Left
6th Left
7th Left
8th Left
9th Left
10th Left
11th Left
12th Left
1st Right
2nd Right
3rd Right
4th Right
5th Right
6th Right
7th Right
8th North
8th South
9th North
2007
2008
2009
2010
2011-2015