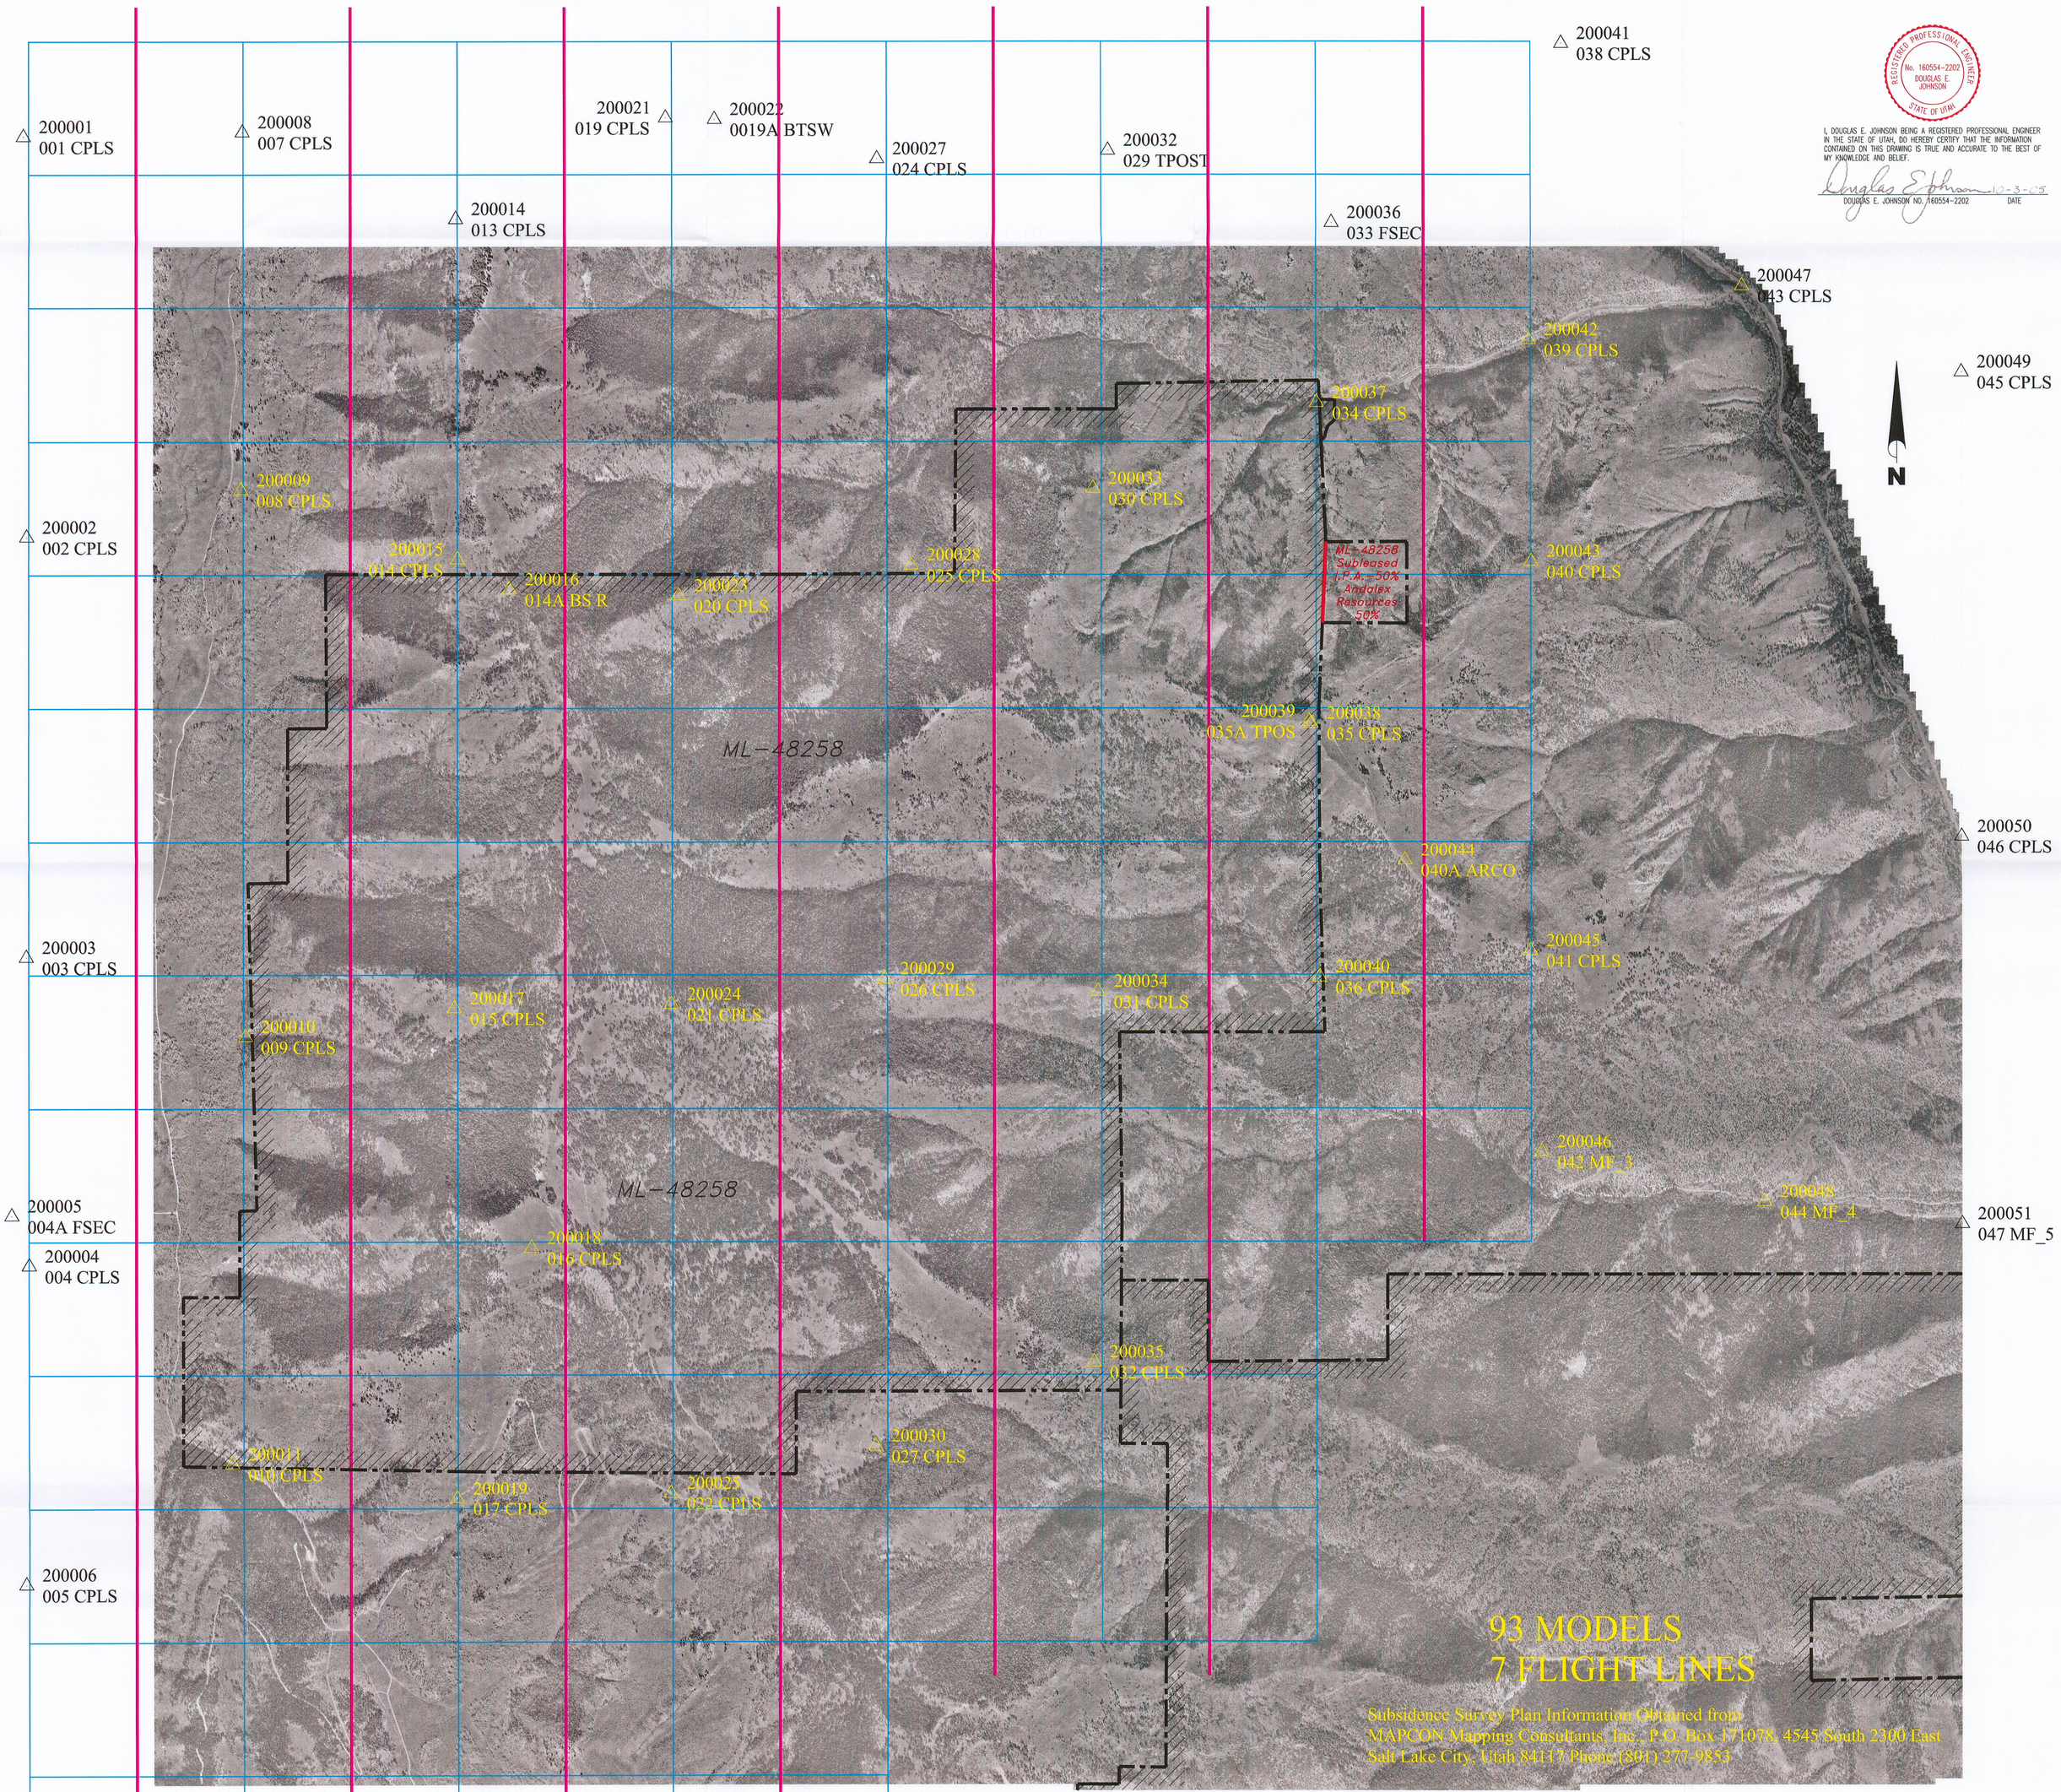

REGISTERED PROFESSIONAL ENGINEER
No. 160554-2202
DOUGLAS E. JOHNSON
STATE OF UTAH

I, DOUGLAS E. JOHNSON BEING A REGISTERED PROFESSIONAL ENGINEER IN THE STATE OF UTAH, DO HEREBY CERTIFY THAT THE INFORMATION CONTAINED ON THIS DRAWING IS TRUE AND ACCURATE TO THE BEST OF MY KNOWLEDGE AND BELIEF.

Douglas E. Johnson 10-3-05
DOUGLAS E. JOHNSON NO. 160554-2202 DATE

LEGEND

△ 200031 028 86_3 — SURFACE SURVEY CONTROL POINT; POINT NUMBER; POINT NAME

AREA OF PHOTO OVERLAP USED FOR ELEVATION CALCULATION "MODEL"

FLIGHT LINE

MILL FORK LEASE ML-48258 (PERMIT BOUNDARY)

DEER CREEK MINE PERMIT BOUNDARY

RECEIVED
APR 2 9 2006
DIV. OF OIL, GAS & MINI

CAD FILE NAME/DISK#: MF-FLIGHT-PATH.DWG

ENERGY WEST
MINING COMPANY
HUNTINGTON, UTAH 84528

MILL FORK LEASE ML-48258
SUBSIDENCE SURVEY
FLIGHT LINES WITH SURVEY CONTROL

DRAWN BY:	K. LARSEN	MFS1857D	
SCALE:	1"=1000'	DRAWING #:	
DATE:	APRIL 9, 2002	SHEET 1 OF 1	REV.