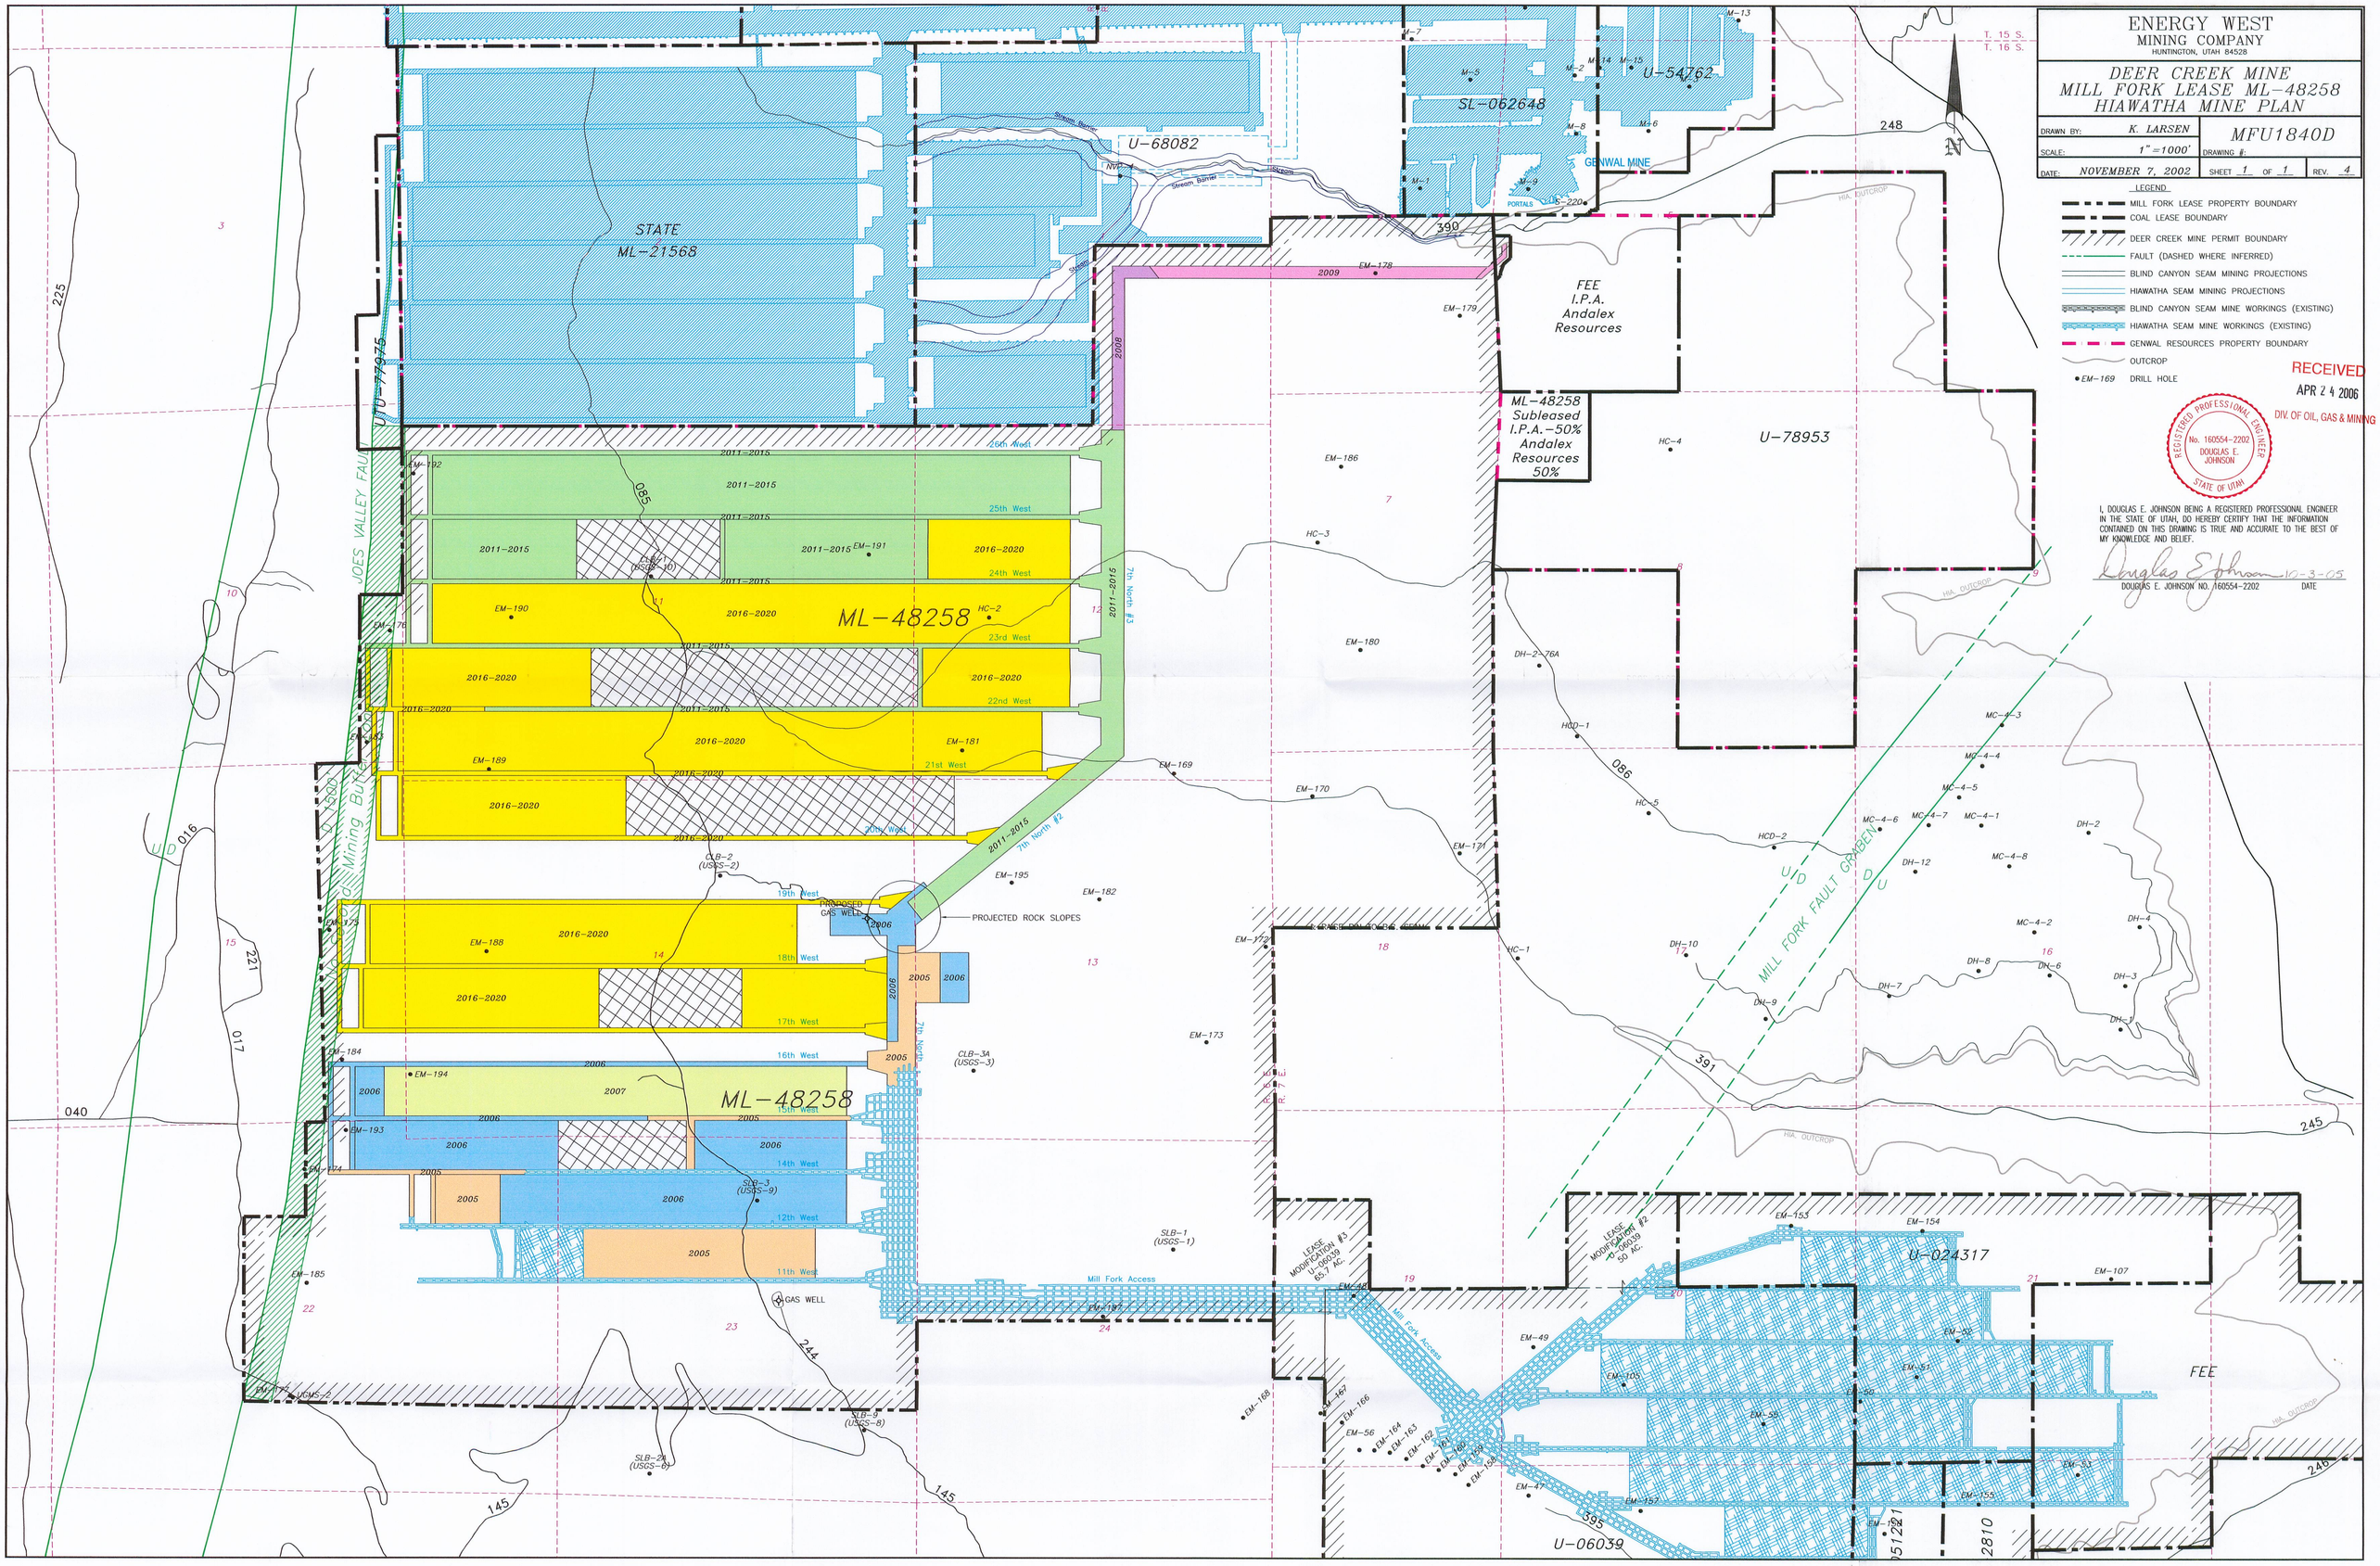
ENERGY WEST
MINING COMPANY
HUNTINGTON, UTAH 84528
DEER CREEK MINE
MILL FORK LEASE ML-48258
HIAWATHA MINE PLAN
DRAWN BY: K. LARSEN
SCALE: 1"=1000'
DATE: NOVEMBER 7, 2002
MFU1840D
DRAWING #:
SHEET 1 OF 1
REV. 4
LEGEND
MILL FORK LEASE PROPERTY BOUNDARY
COAL LEASE BOUNDARY
DEER CREEK MINE PERMIT BOUNDARY
FAULT (DASHED WHERE INFERRED)
BLIND CANYON SEAM MINING PROJECTIONS
HIAWATHA SEAM MINING PROJECTIONS
BLIND CANYON SEAM MINE WORKINGS (EXISTING)
HIAWATHA SEAM MINE WORKINGS (EXISTING)
GENWAL RESOURCES PROPERTY BOUNDARY
OUTCROP
EM-169 DRILL HOLE
RECEIVED
APR 24 2006
DIV. OF OIL, GAS & MINING
REGISTERED PROFESSIONAL ENGINEER
No. 160554-2202
DOUGLAS E. JOHNSON
STATE OF UTAH
I, DOUGLAS E. JOHNSON BEING A REGISTERED PROFESSIONAL ENGINEER IN THE STATE OF UTAH, DO HEREBY CERTIFY THAT THE INFORMATION CONTAINED ON THIS DRAWING IS TRUE AND ACCURATE TO THE BEST OF MY KNOWLEDGE AND BELIEF.
DOUGLAS E. JOHNSON NO. 160554-2202
10-3-05
DATE
STATE
ML-21568
U-68082
SL-062648
U-54762
GENWAL MINE
PORTALS
FEE
I.P.A.
Andalex
Resources
ML-48258
Subleased
I.P.A.-50%
Andalex
Resources
50%
U-78953
ML-48258
ML-48258
JOES VALLEY FAULT
Mining Buffer
MILL FORK FAULT GRABEN
PROJECTED ROCK SLOPES
PROPOSED GAS WELL
GAS WELL
Mill Fork Access
LEASE MODIFICATION #3 U-06039 65.7 AC.
LEASE MODIFICATION #2 U-06039 50 AC.
U-024317
U-06039
FEE
T. 15 S.
T. 16 S.
HIA. OUTCROP
2011-2015
2016-2020
2005
2006
2007
2008
2009
25th West
24th West
23rd West
22nd West
21st West
20th West
19th West
18th West
17th West
16th West
15th West
14th West
12th West
11th West
26th West
7th North #3
7th North #2
7th North