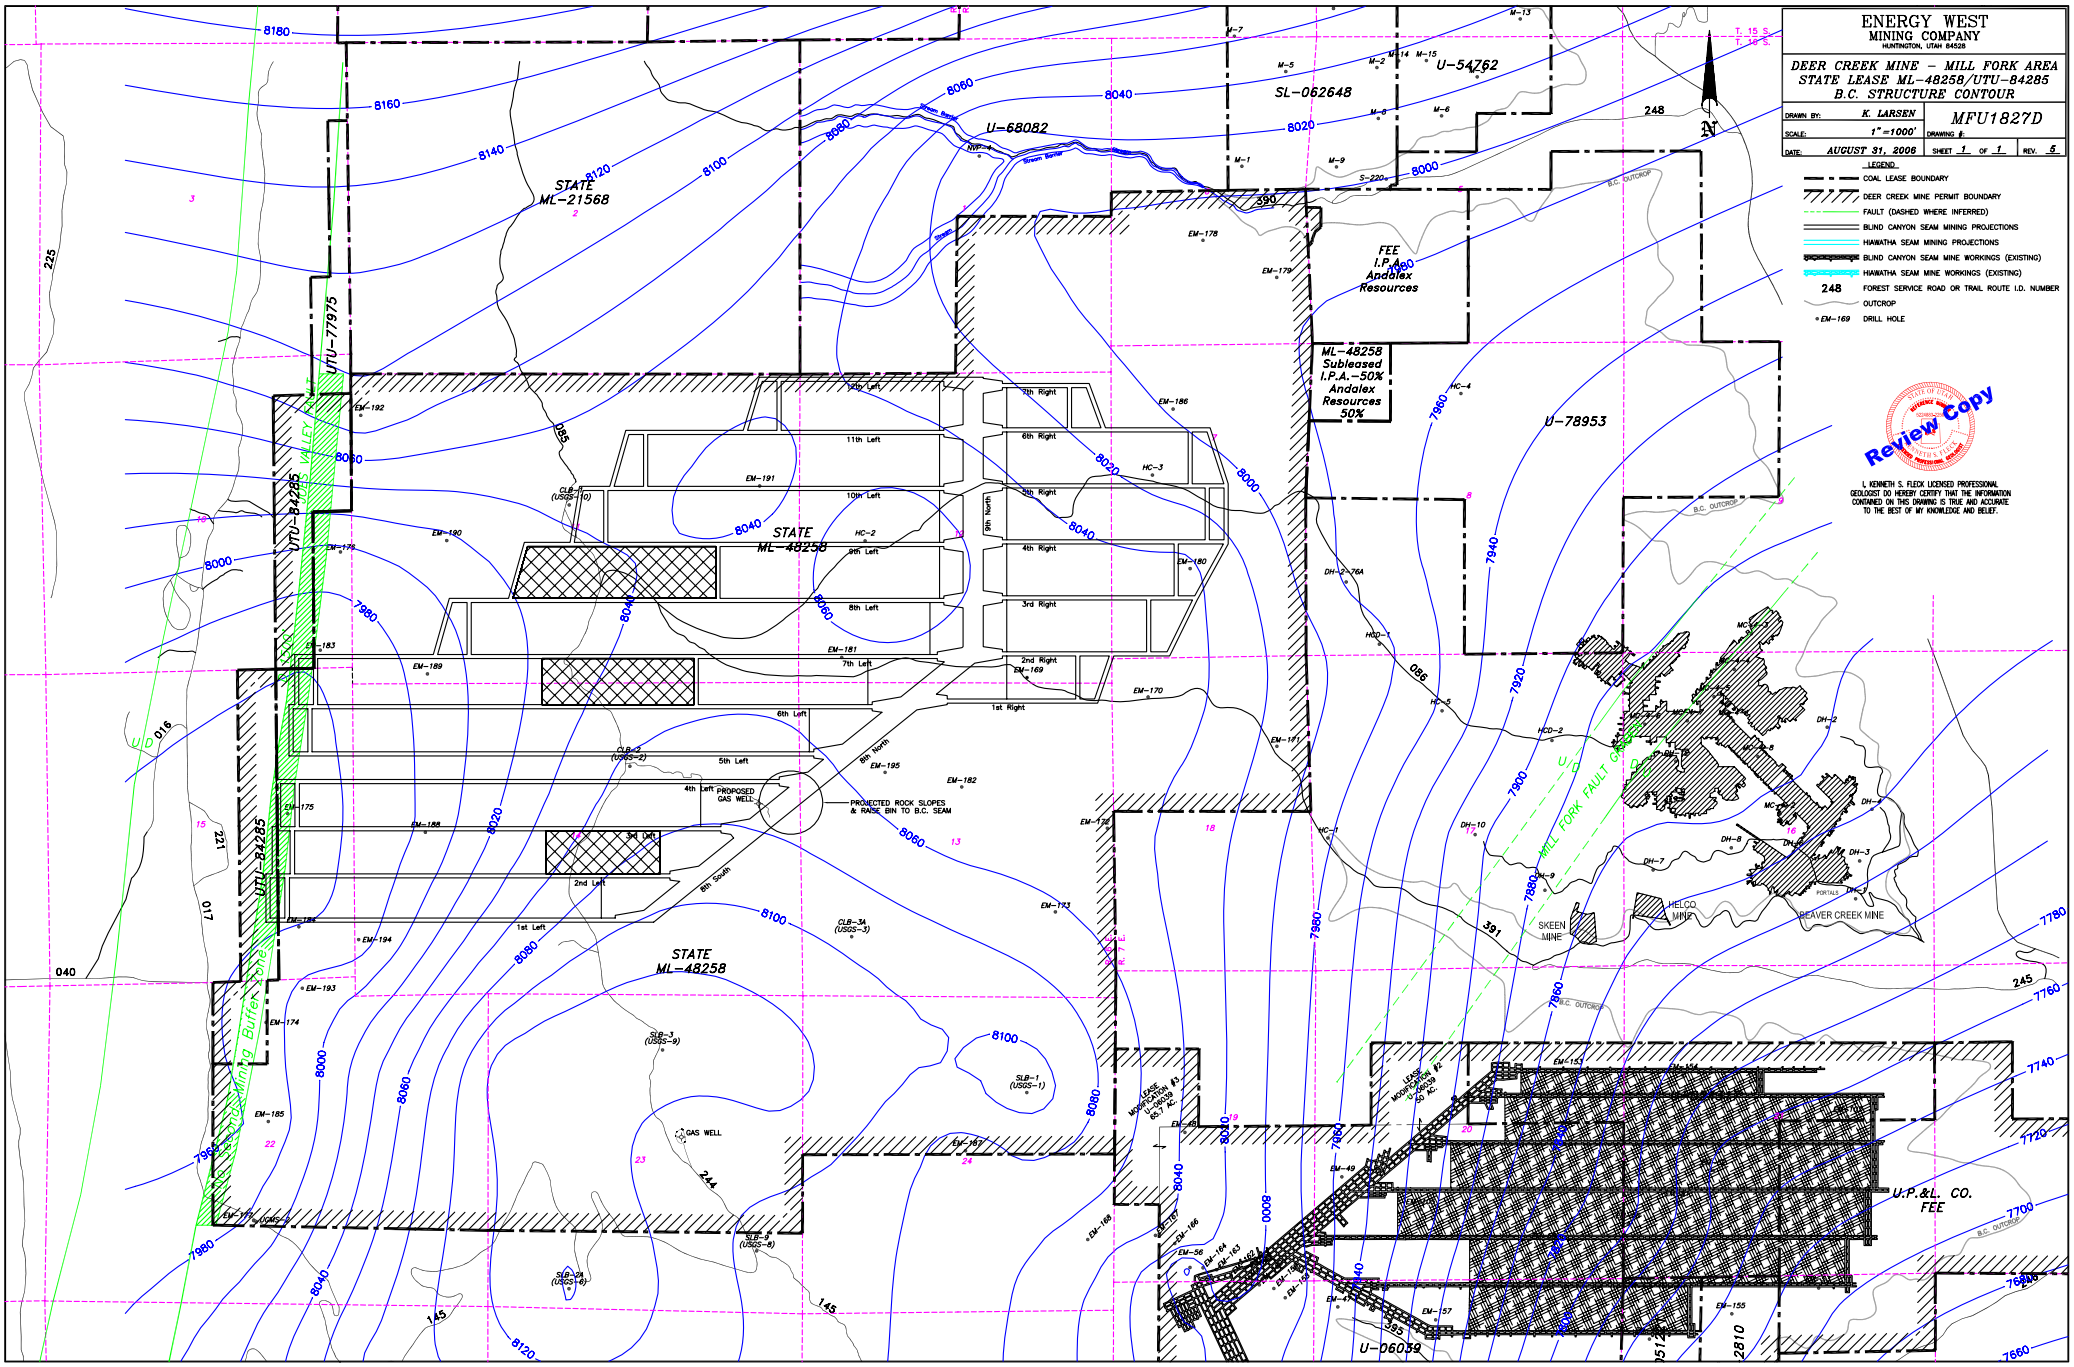
ENERGY WEST
MINING COMPANY
HUNTINGTON, UTAH 84528
DEER CREEK MINE – MILL FORK AREA
STATE LEASE ML-48258/UTU-84285
B.C. STRUCTURE CONTOUR
DRAWN BY: K. LARSEN
SCALE: 1"=1000'
DATE: AUGUST 31, 2006
MFU1827D
DRAWING #:
SHEET 1 OF 1
REV. 5
LEGEND
COAL LEASE BOUNDARY
DEER CREEK MINE PERMIT BOUNDARY
FAULT (DASHED WHERE INFERRED)
BLIND CANYON SEAM MINING PROJECTIONS
HIAWATHA SEAM MINING PROJECTIONS
BLIND CANYON SEAM MINE WORKINGS (EXISTING)
HIAWATHA SEAM MINE WORKINGS (EXISTING)
248 FOREST SERVICE ROAD OR TRAIL ROUTE I.D. NUMBER
OUTCROP
EM-169 DRILL HOLE
Review Copy
I, KENNETH S. FLECK LICENSED PROFESSIONAL GEOLOGIST DO HEREBY CERTIFY THAT THE INFORMATION CONTAINED ON THIS DRAWING IS TRUE AND ACCURATE TO THE BEST OF MY KNOWLEDGE AND BELIEF.
STATE ML-21568
STATE ML-48258
U-68082
SL-062648
U-54762
U-78953
FEE I.P.A. Andalex Resources
ML-48258 Subleased I.P.A.-50% Andalex Resources 50%
UTU-77975
UTU-84285
PROPOSED GAS WELL
PROJECTED ROCK SLOPES & RAISE BIN TO B.C. SEAM
GAS WELL
MILL FORK FAULT GROUP
SKEEN MINE
HELCO MINE
BEAVER CREEK MINE
U.P.&L. CO. FEE
U-06039
B.C. OUTCROP