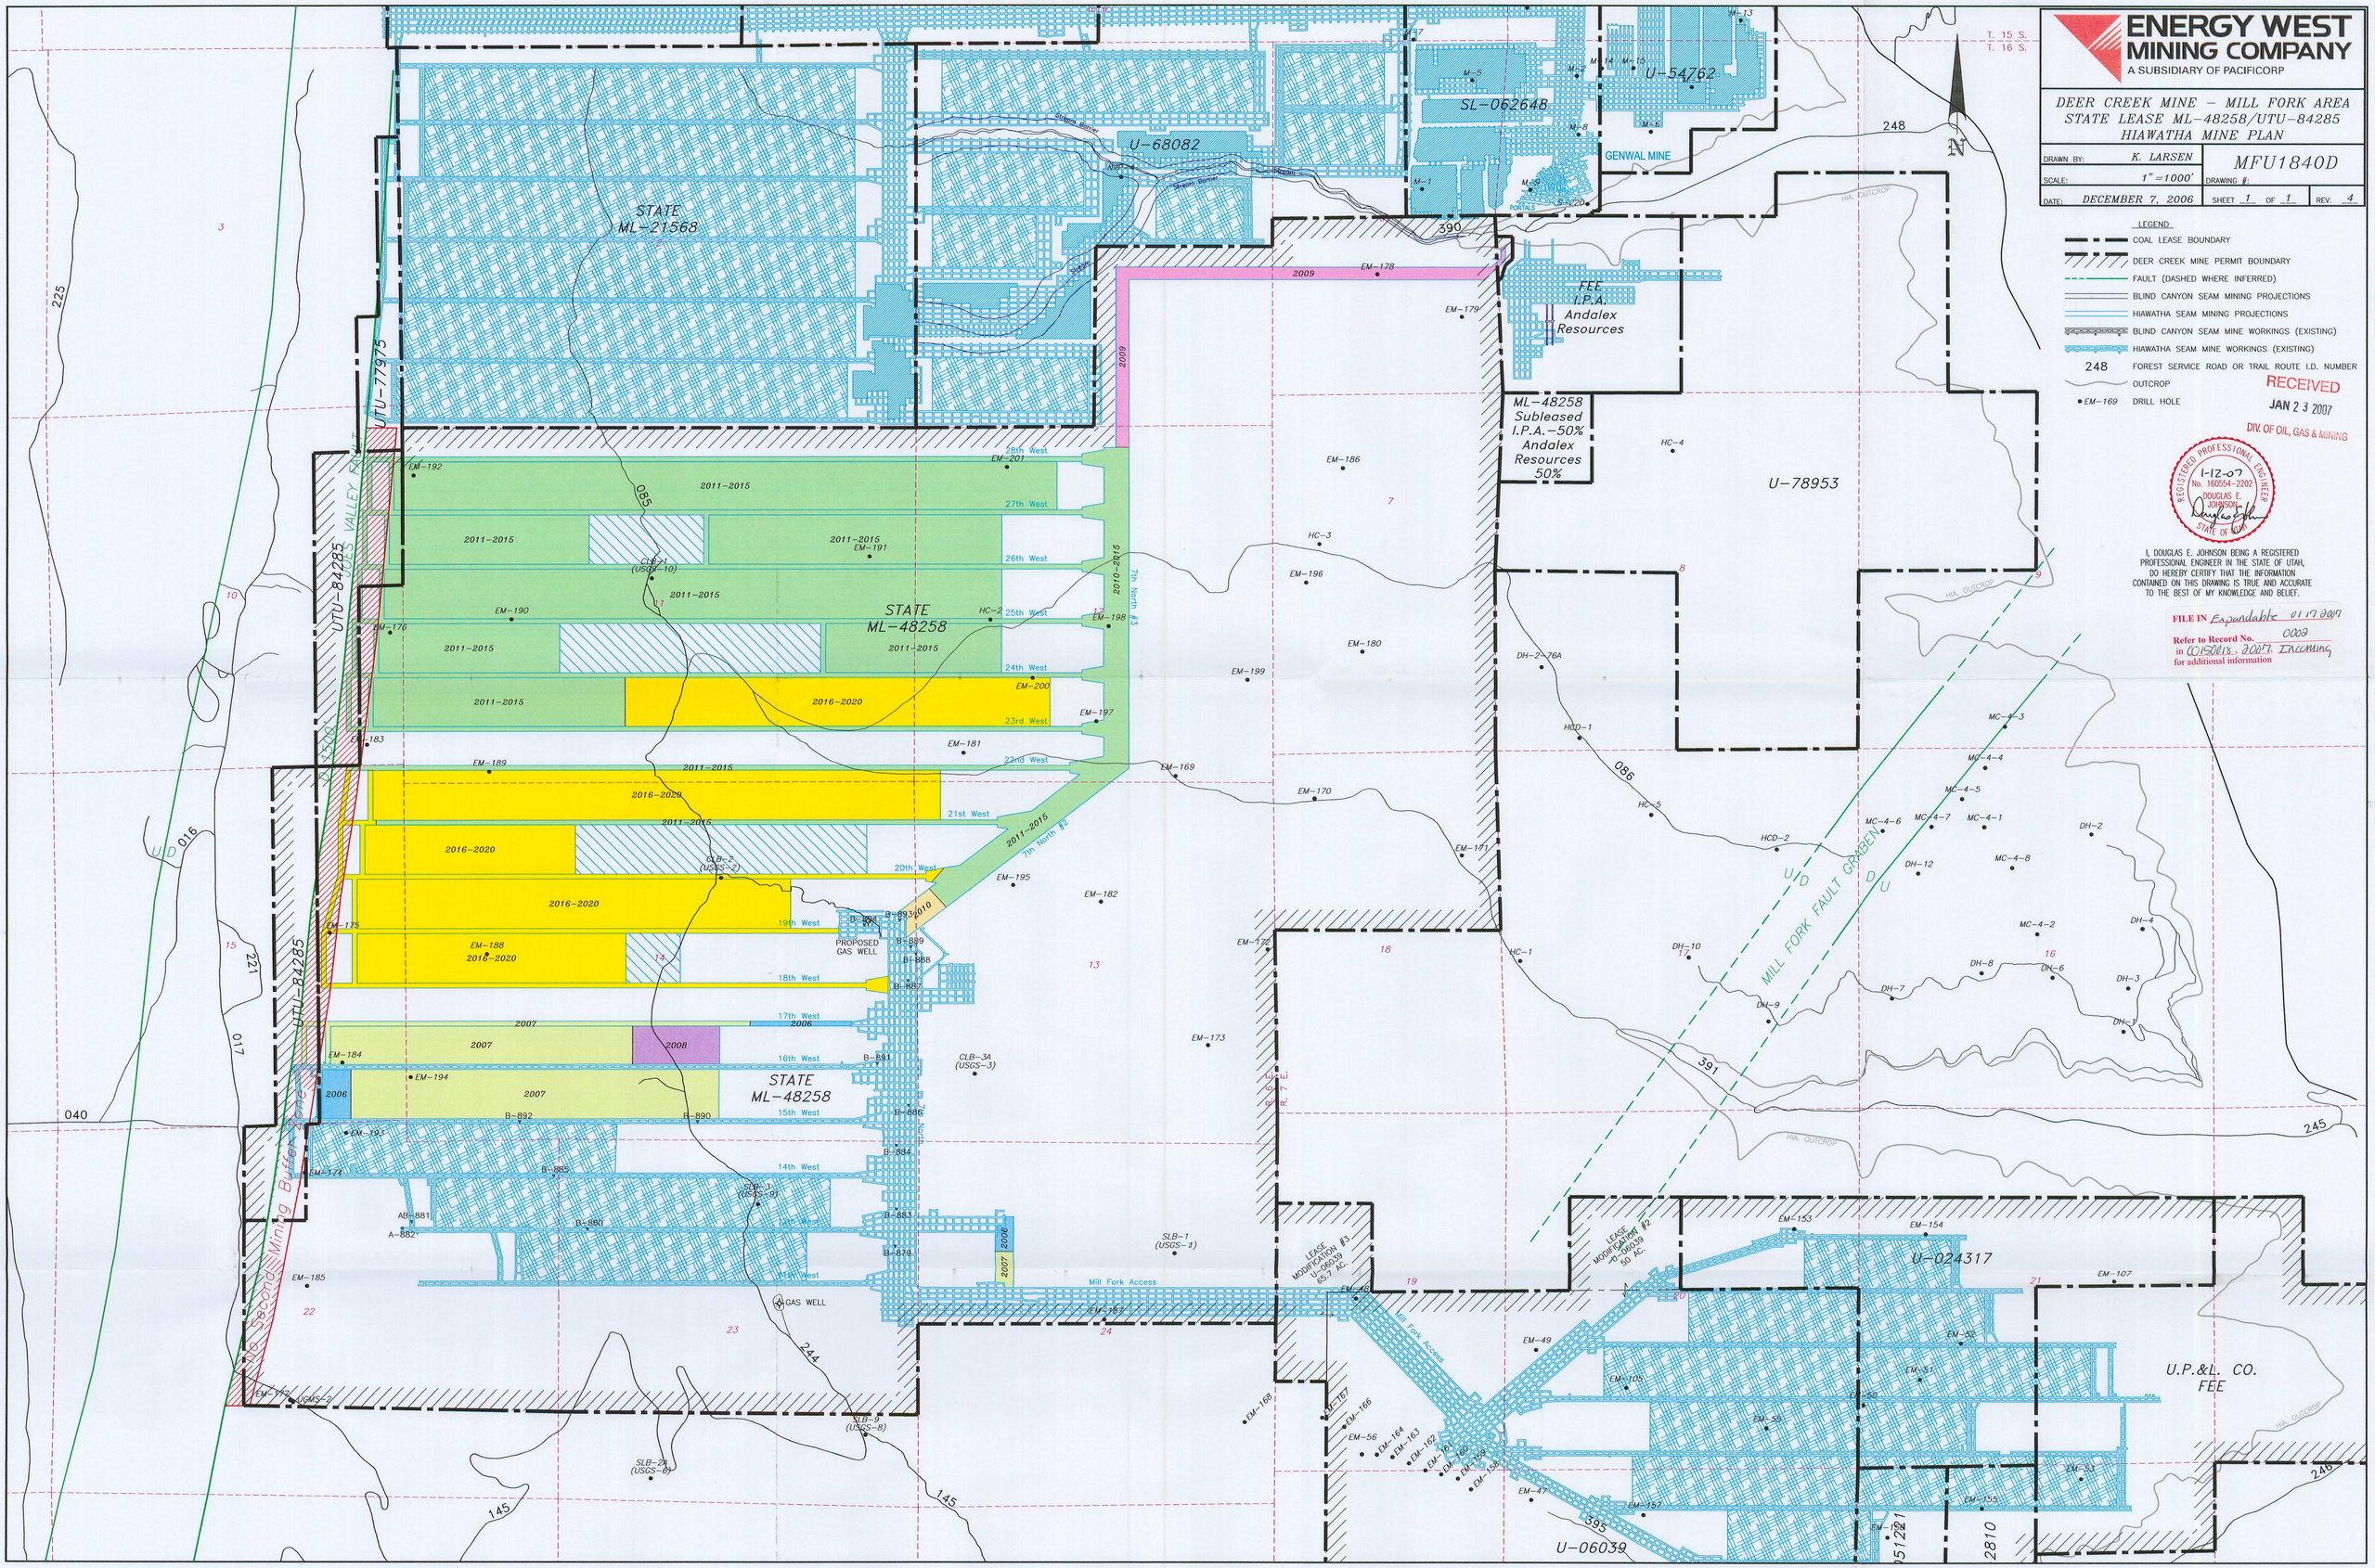
ENERGY WEST MINING COMPANY
A SUBSIDIARY OF PACIFICORP
DEER CREEK MINE – MILL FORK AREA
STATE LEASE ML-48258/UTU-84285
HIAWATHA MINE PLAN
DRAWN BY: K. LARSEN
SCALE: 1"=1000'
DATE: DECEMBER 7, 2006
DRAWING #: MFU1840D
SHEET 1 OF 1
REV. 4
LEGEND
COAL LEASE BOUNDARY
DEER CREEK MINE PERMIT BOUNDARY
FAULT (DASHED WHERE INFERRED)
BLIND CANYON SEAM MINING PROJECTIONS
HIAWATHA SEAM MINING PROJECTIONS
BLIND CANYON SEAM MINE WORKINGS (EXISTING)
HIAWATHA SEAM MINE WORKINGS (EXISTING)
248 FOREST SERVICE ROAD OR TRAIL ROUTE I.D. NUMBER
OUTCROP
EM-169 DRILL HOLE
RECEIVED
JAN 23 2007
DIV. OF OIL, GAS & MINING
REGISTERED PROFESSIONAL ENGINEER
No. 160554-2202
DOUGLAS E. JOHNSON
STATE OF UTAH
1-12-07
I, DOUGLAS E. JOHNSON BEING A REGISTERED PROFESSIONAL ENGINEER IN THE STATE OF UTAH, DO HEREBY CERTIFY THAT THE INFORMATION CONTAINED ON THIS DRAWING IS TRUE AND ACCURATE TO THE BEST OF MY KNOWLEDGE AND BELIEF.
FILE IN Expandable 01 17 2007
Refer to Record No. 0002
in 0150018, 2007, Incoming
for additional information
STATE ML-21568
U-68082
SL-062648
U-54762
GENWAL MINE
FEE I.P.A. Andalex Resources
ML-48258 Subleased I.P.A.-50% Andalex Resources 50%
U-78953
STATE ML-48258
UTU-77975
UTU-84285
JUES VALLEY FAULT
MILL FORK FAULT GRABEN
PROPOSED GAS WELL
GAS WELL
Mill Fork Access
LEASE MODIFICATION #3 U-06039 65.7 AC.
LEASE MODIFICATION #2 U-06039 50 AC.
U-024317
U.P.&L. CO. FEE
U-06039
T. 15 S.
T. 16 S.
HIA. OUTCROP