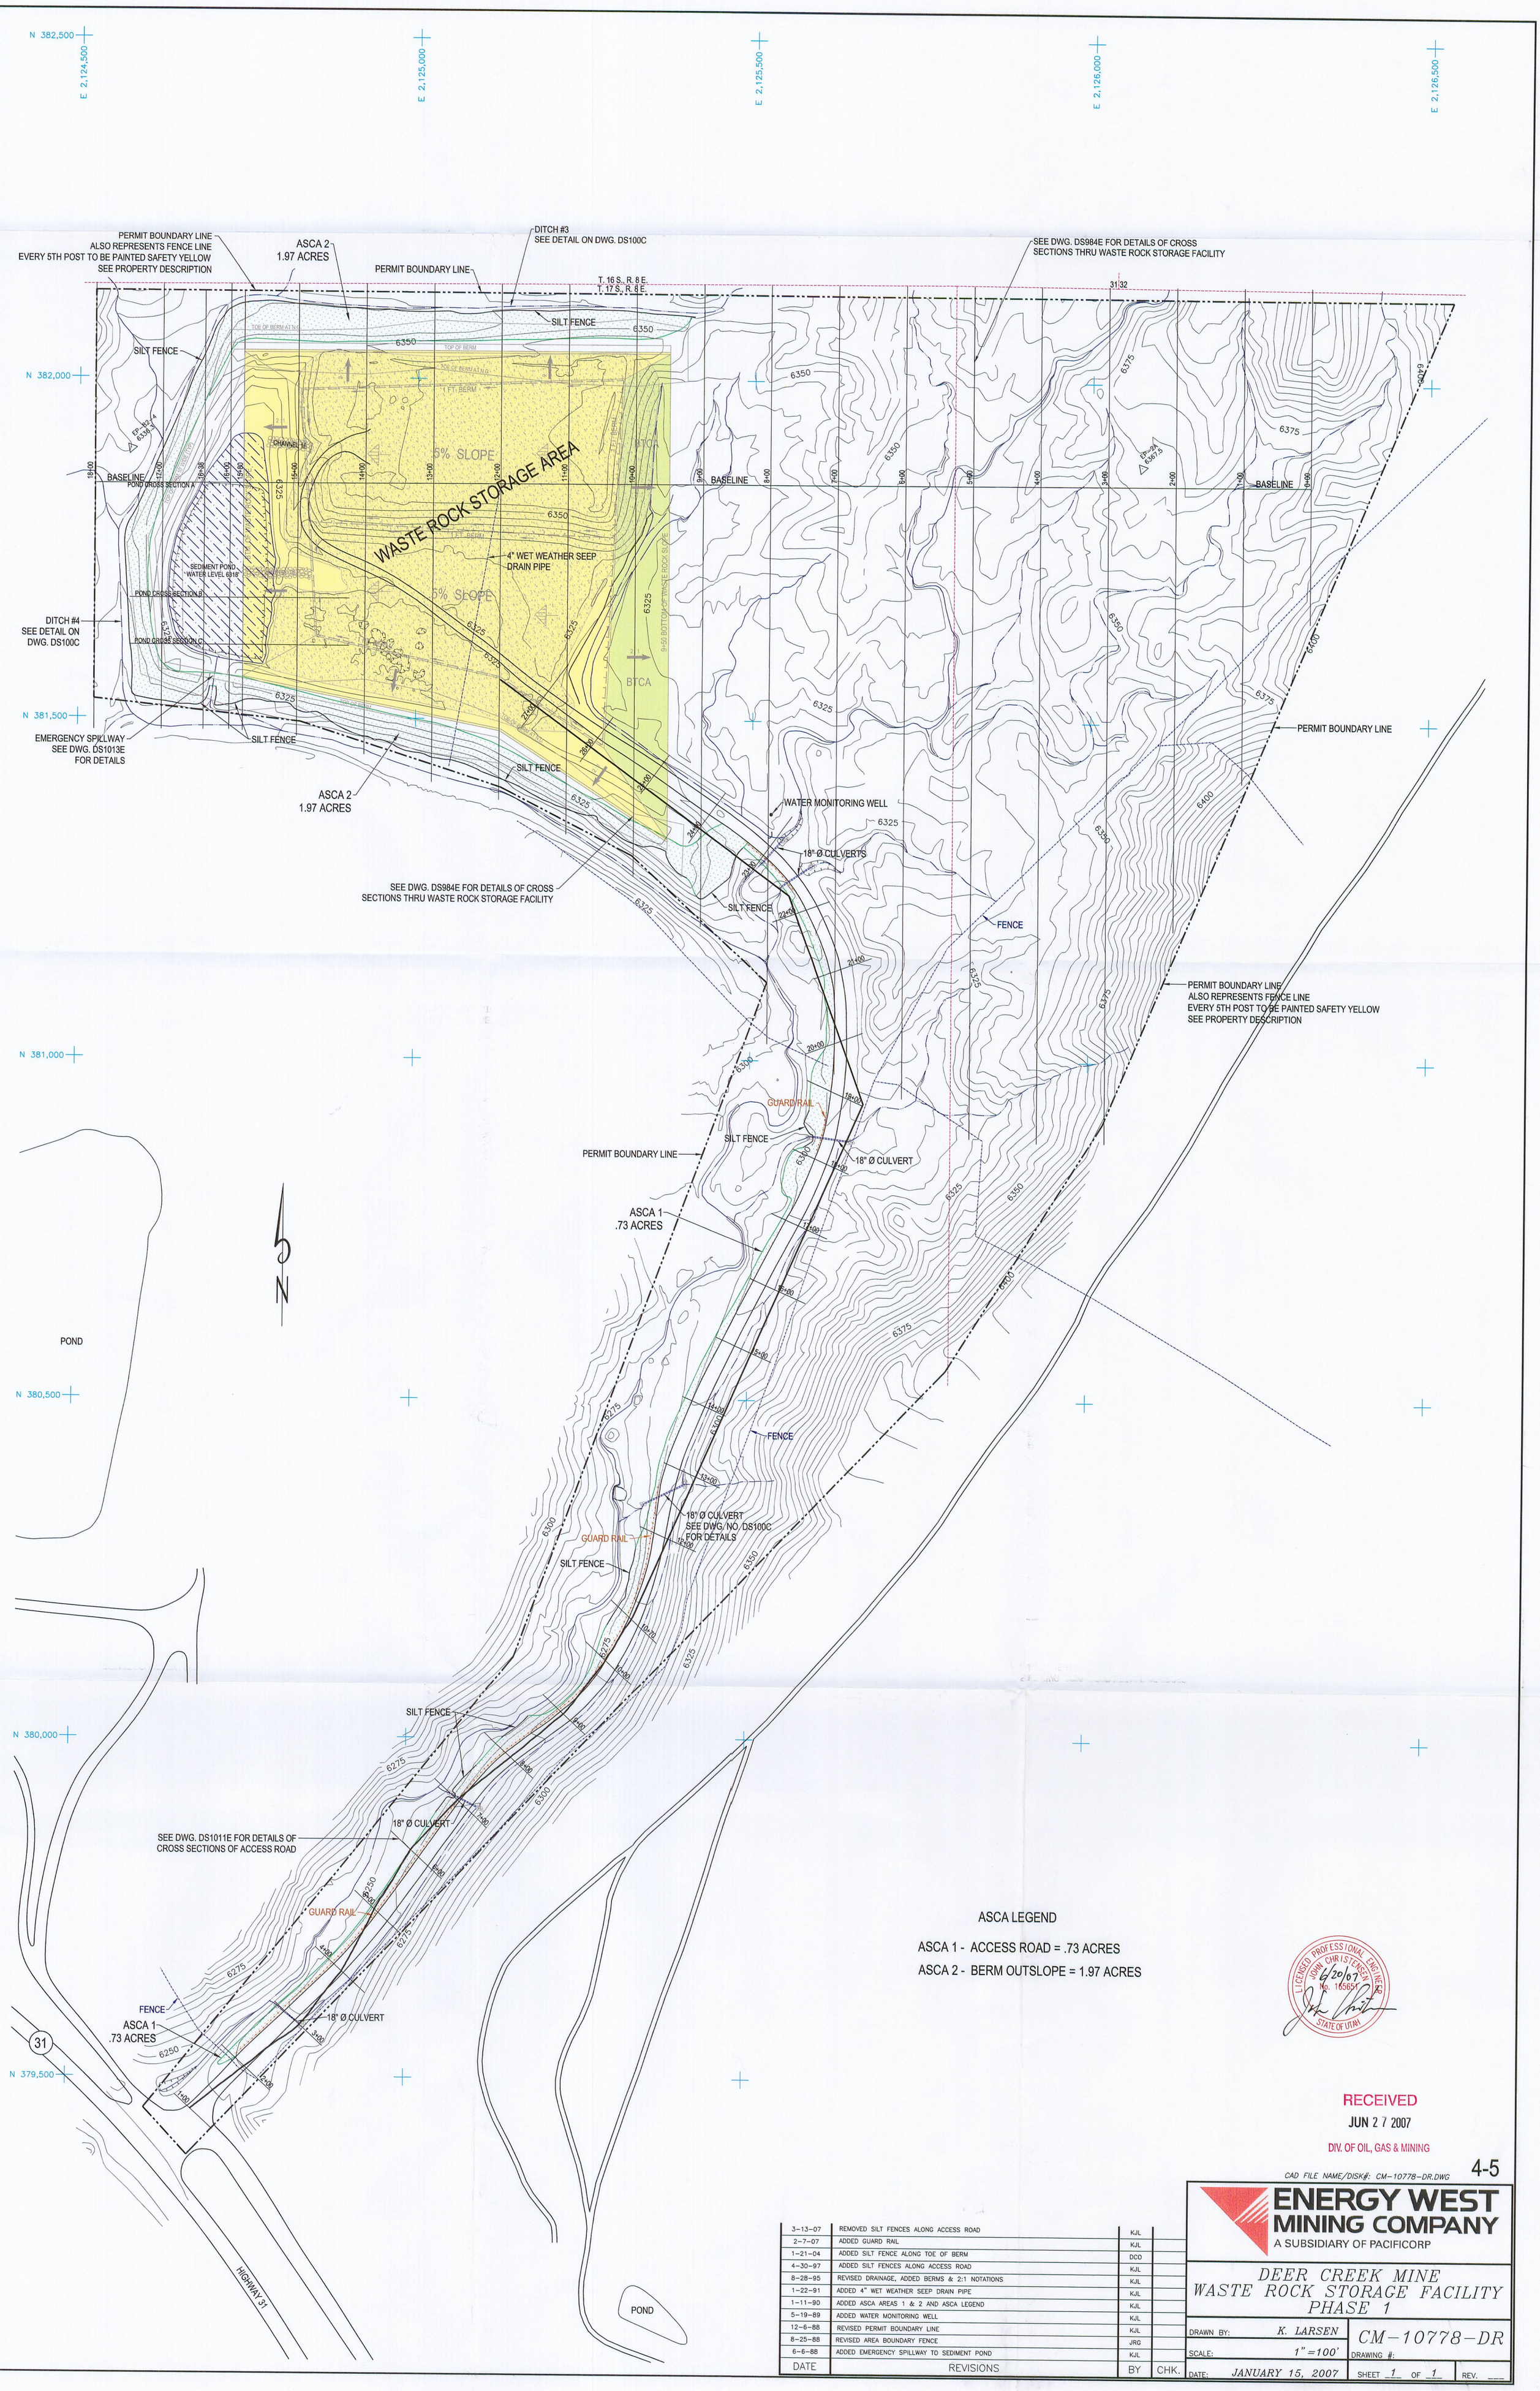

ASCA LEGEND

ASCA 1 - ACCESS ROAD = .73 ACRES

ASCA 2 - BERM OUTSLOPE = 1.97 ACRES

LICENSED PROFESSIONAL ENGINEER
JOHN CHRISTENSEN
6/20/07
No. 165651
STATE OF UTAH

RECEIVED
JUN 27 2007
DIV. OF OIL, GAS & MINING

CAD FILE NAME/DISK#: CM-10778-DR.DWG

4-5

DATE	REVISIONS	BY	CHK.
3-13-07	REMOVED SILT FENCES ALONG ACCESS ROAD	KJL	
2-7-07	ADDED GUARD RAIL	KJL	
1-21-04	ADDED SILT FENCE ALONG TOE OF BERM	DCO	
4-30-97	ADDED SILT FENCES ALONG ACCESS ROAD	KJL	
8-28-95	REVISED DRAINAGE, ADDED BERMS & 2:1 NOTATIONS	KJL	
1-22-91	ADDED 4" WET WEATHER SEEP DRAIN PIPE	KJL	
1-11-90	ADDED ASCA AREAS 1 & 2 AND ASCA LEGEND	KJL	
5-19-89	ADDED WATER MONITORING WELL	KJL	
12-6-88	REVISED PERMIT BOUNDARY LINE	KJL	
8-25-88	REVISED AREA BOUNDARY FENCE	JRG	
6-6-88	ADDED EMERGENCY SPILLWAY TO SEDIMENT POND	KJL	

ENERGY WEST MINING COMPANY
A SUBSIDIARY OF PACIFICORP

DEER CREEK MINE
WASTE ROCK STORAGE FACILITY
PHASE 1

DRAWN BY: K. LARSEN
SCALE: 1"=100'
DATE: JANUARY 15, 2007
DRAWING #: CM-10778-DR
SHEET 1 OF 1
REV. ___